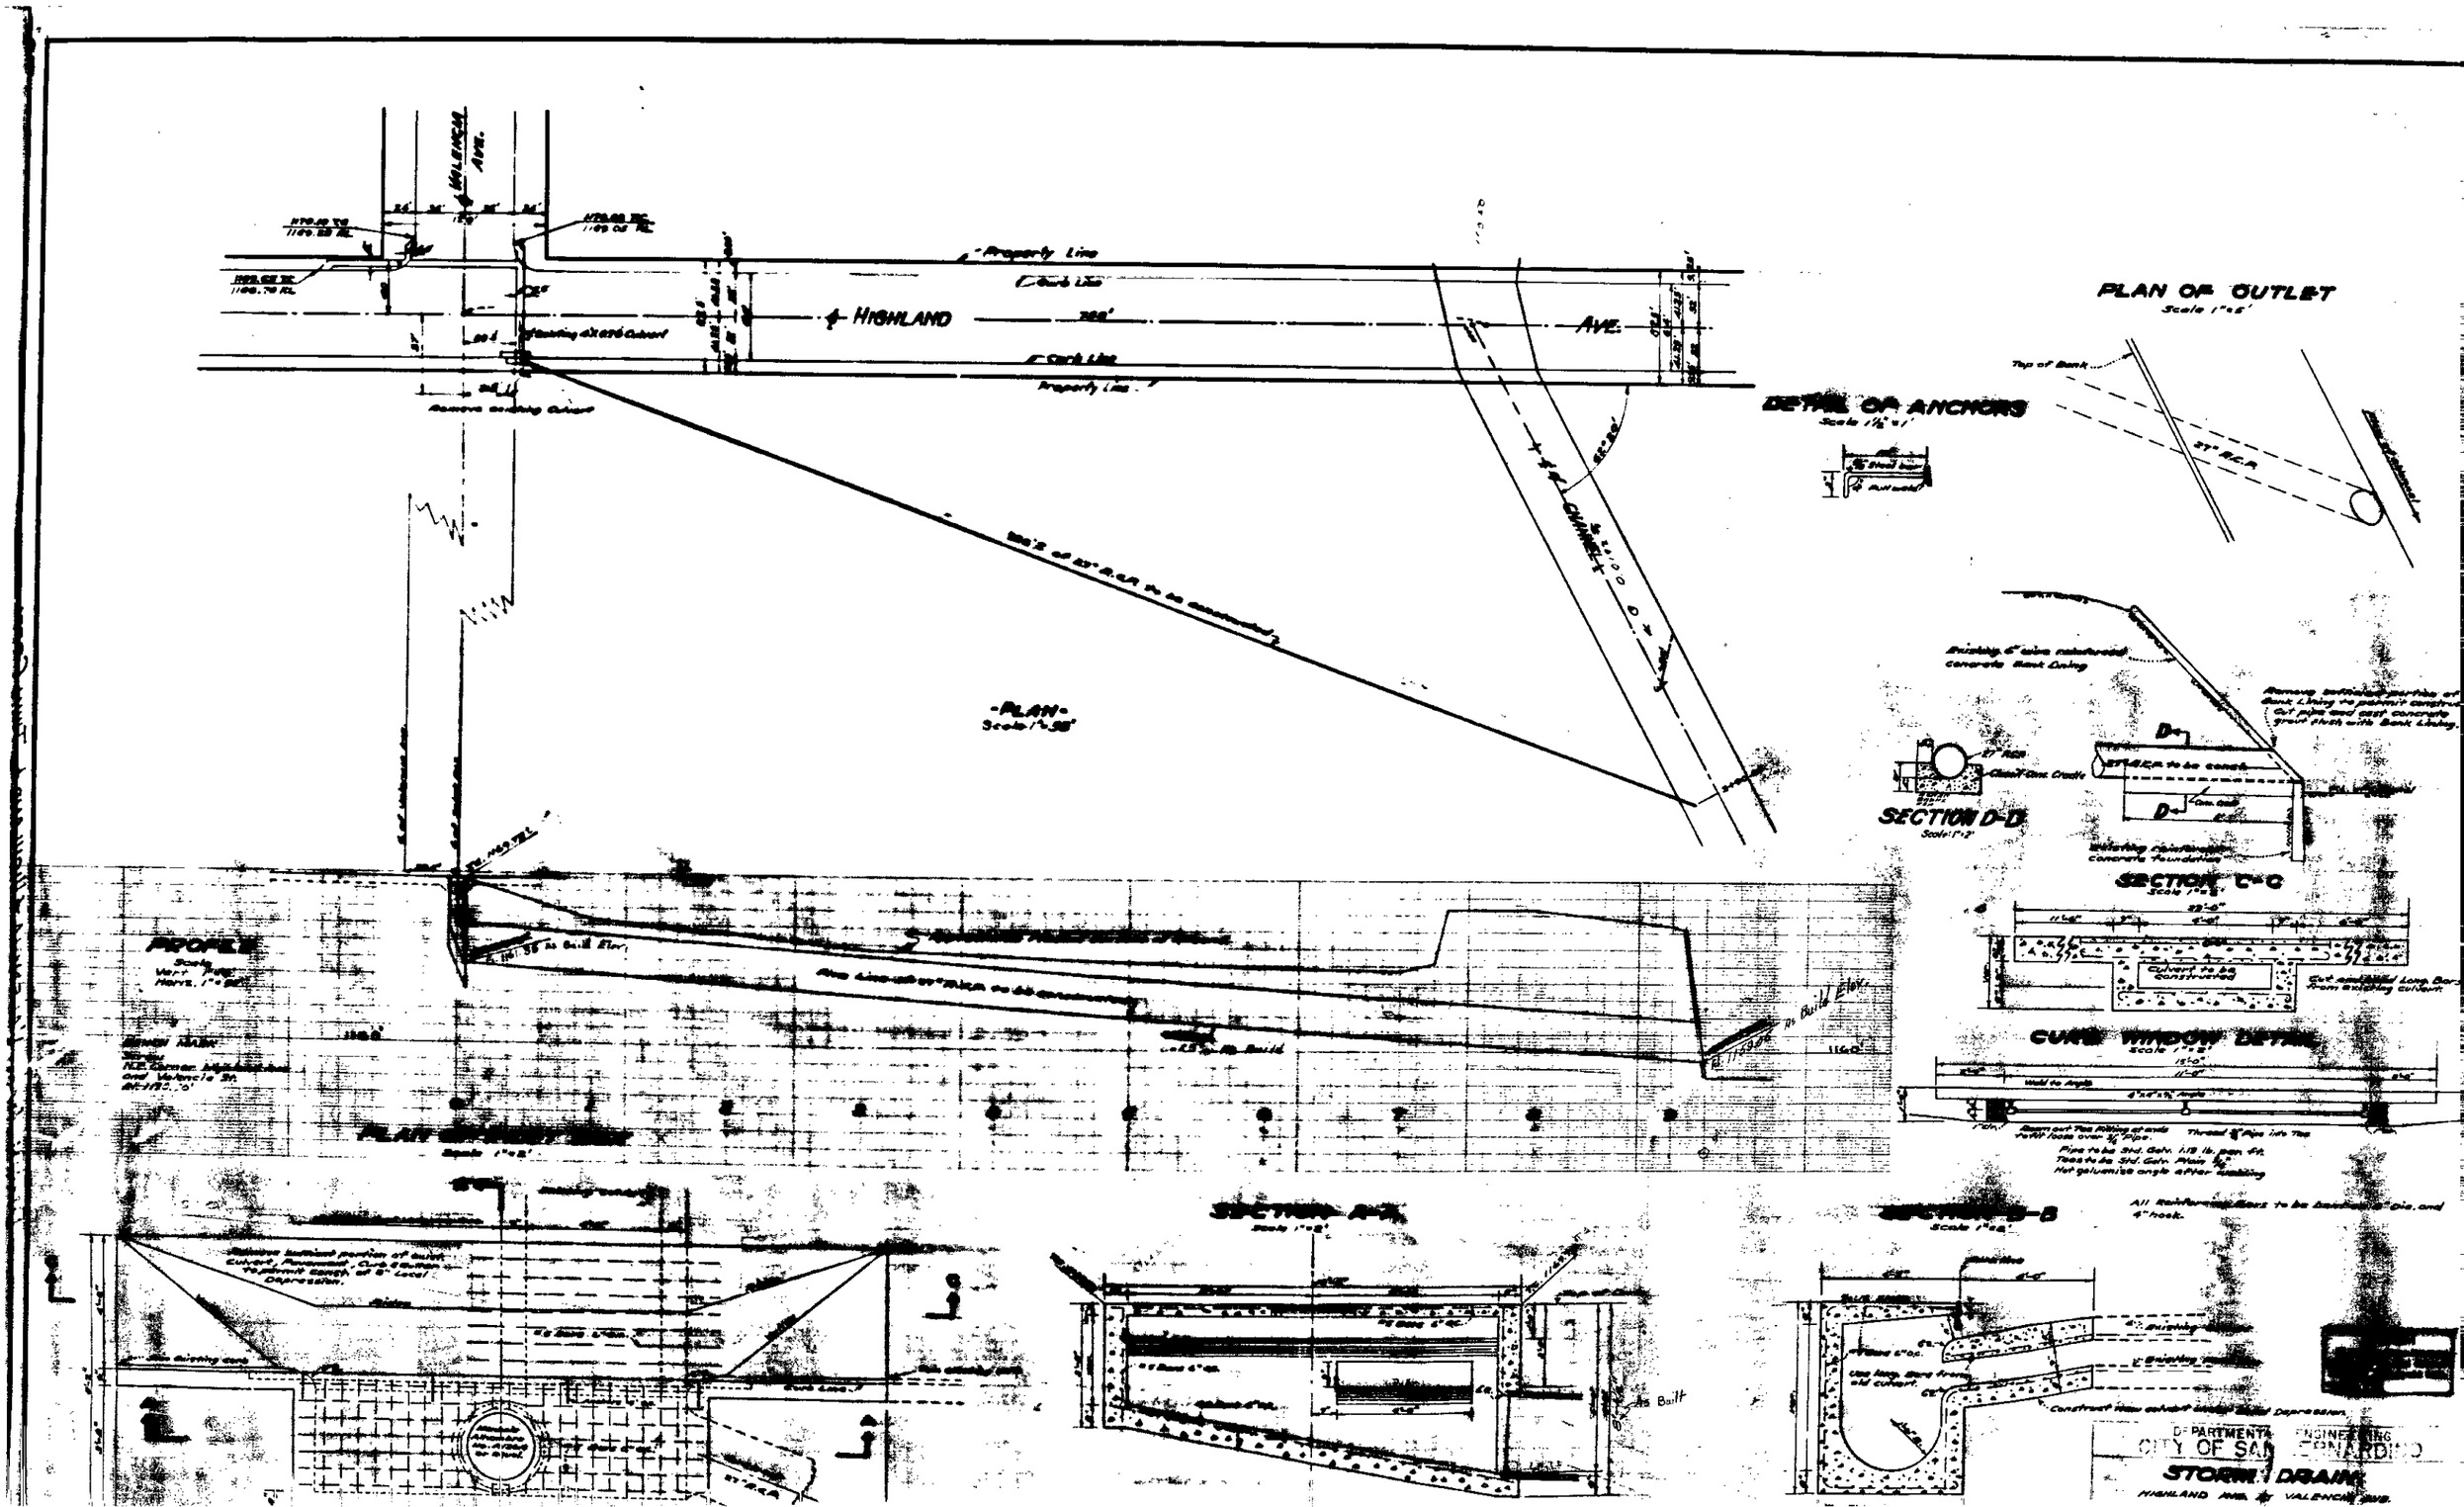

PLAN OF OUTLET
DETAIL OF ANCHORS
HIGHLAND
AVE.
Property Line
Curb Line
-PLAN-
SECTION D-D
SECTION C-C
CURB WINDOW DETAIL
PROFILE
SECTION A-A
SECTION B-B
DEPARTMENT OF ENGINEERING
CITY OF SAN BERNARDINO
STORM DRAIN
HIGHLAND AVE. & VALENCIA AVE.