PLAN NO. 1984
FOR THE IMPROVEMENT OF
EIGHTH STREET
BETWEEN
F STREET & H STREET
IN THE
CITY OF SAN BERNARDINO CALIFORNIA

Contractor
City Engineer

January 1, 1930
Scale 1" = 40'

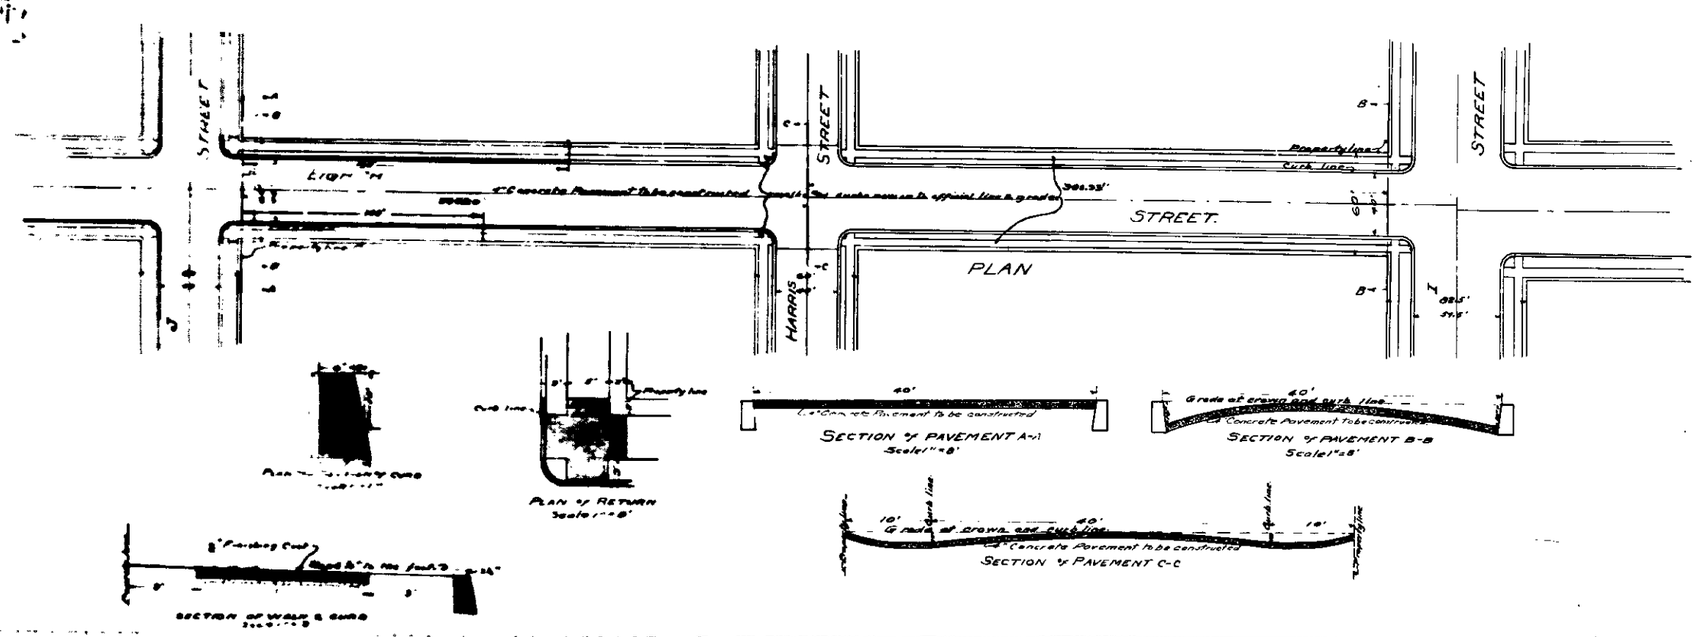

LEGEND

1" or in. means inch or inches
1' or ft. means foot or feet
Street, St. or St.
Ave. means avenue
Blvd. means boulevard
Concrete walk to be constructed shown thus
Concrete walk in station shown thus
Concrete Curb to be constructed shown thus
Concrete Curb in station shown thus
Concrete Pavement to be constructed shown thus
Concrete Pavement in station shown thus

All elevations in red ink are in feet and above a base which is 1052.38 feet above the city Bench Mark as established by ordinance No. 365 of the city of San Bernardino Calif.

Profile of Eighth Street

Black Lines show Present Surface.
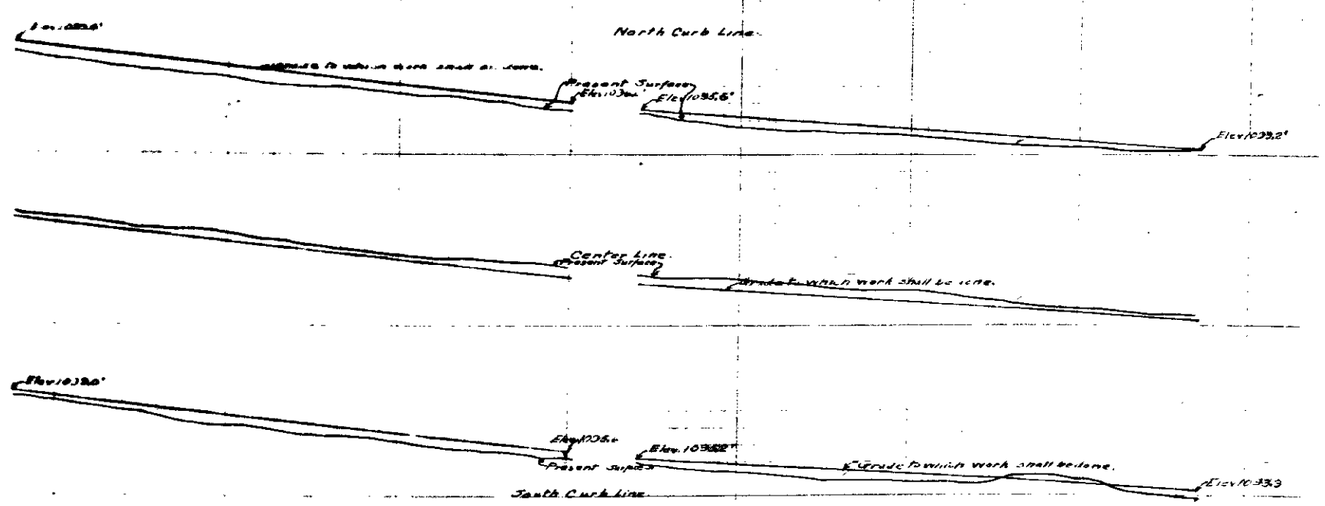
Red Lines show grade to which work shall be done.