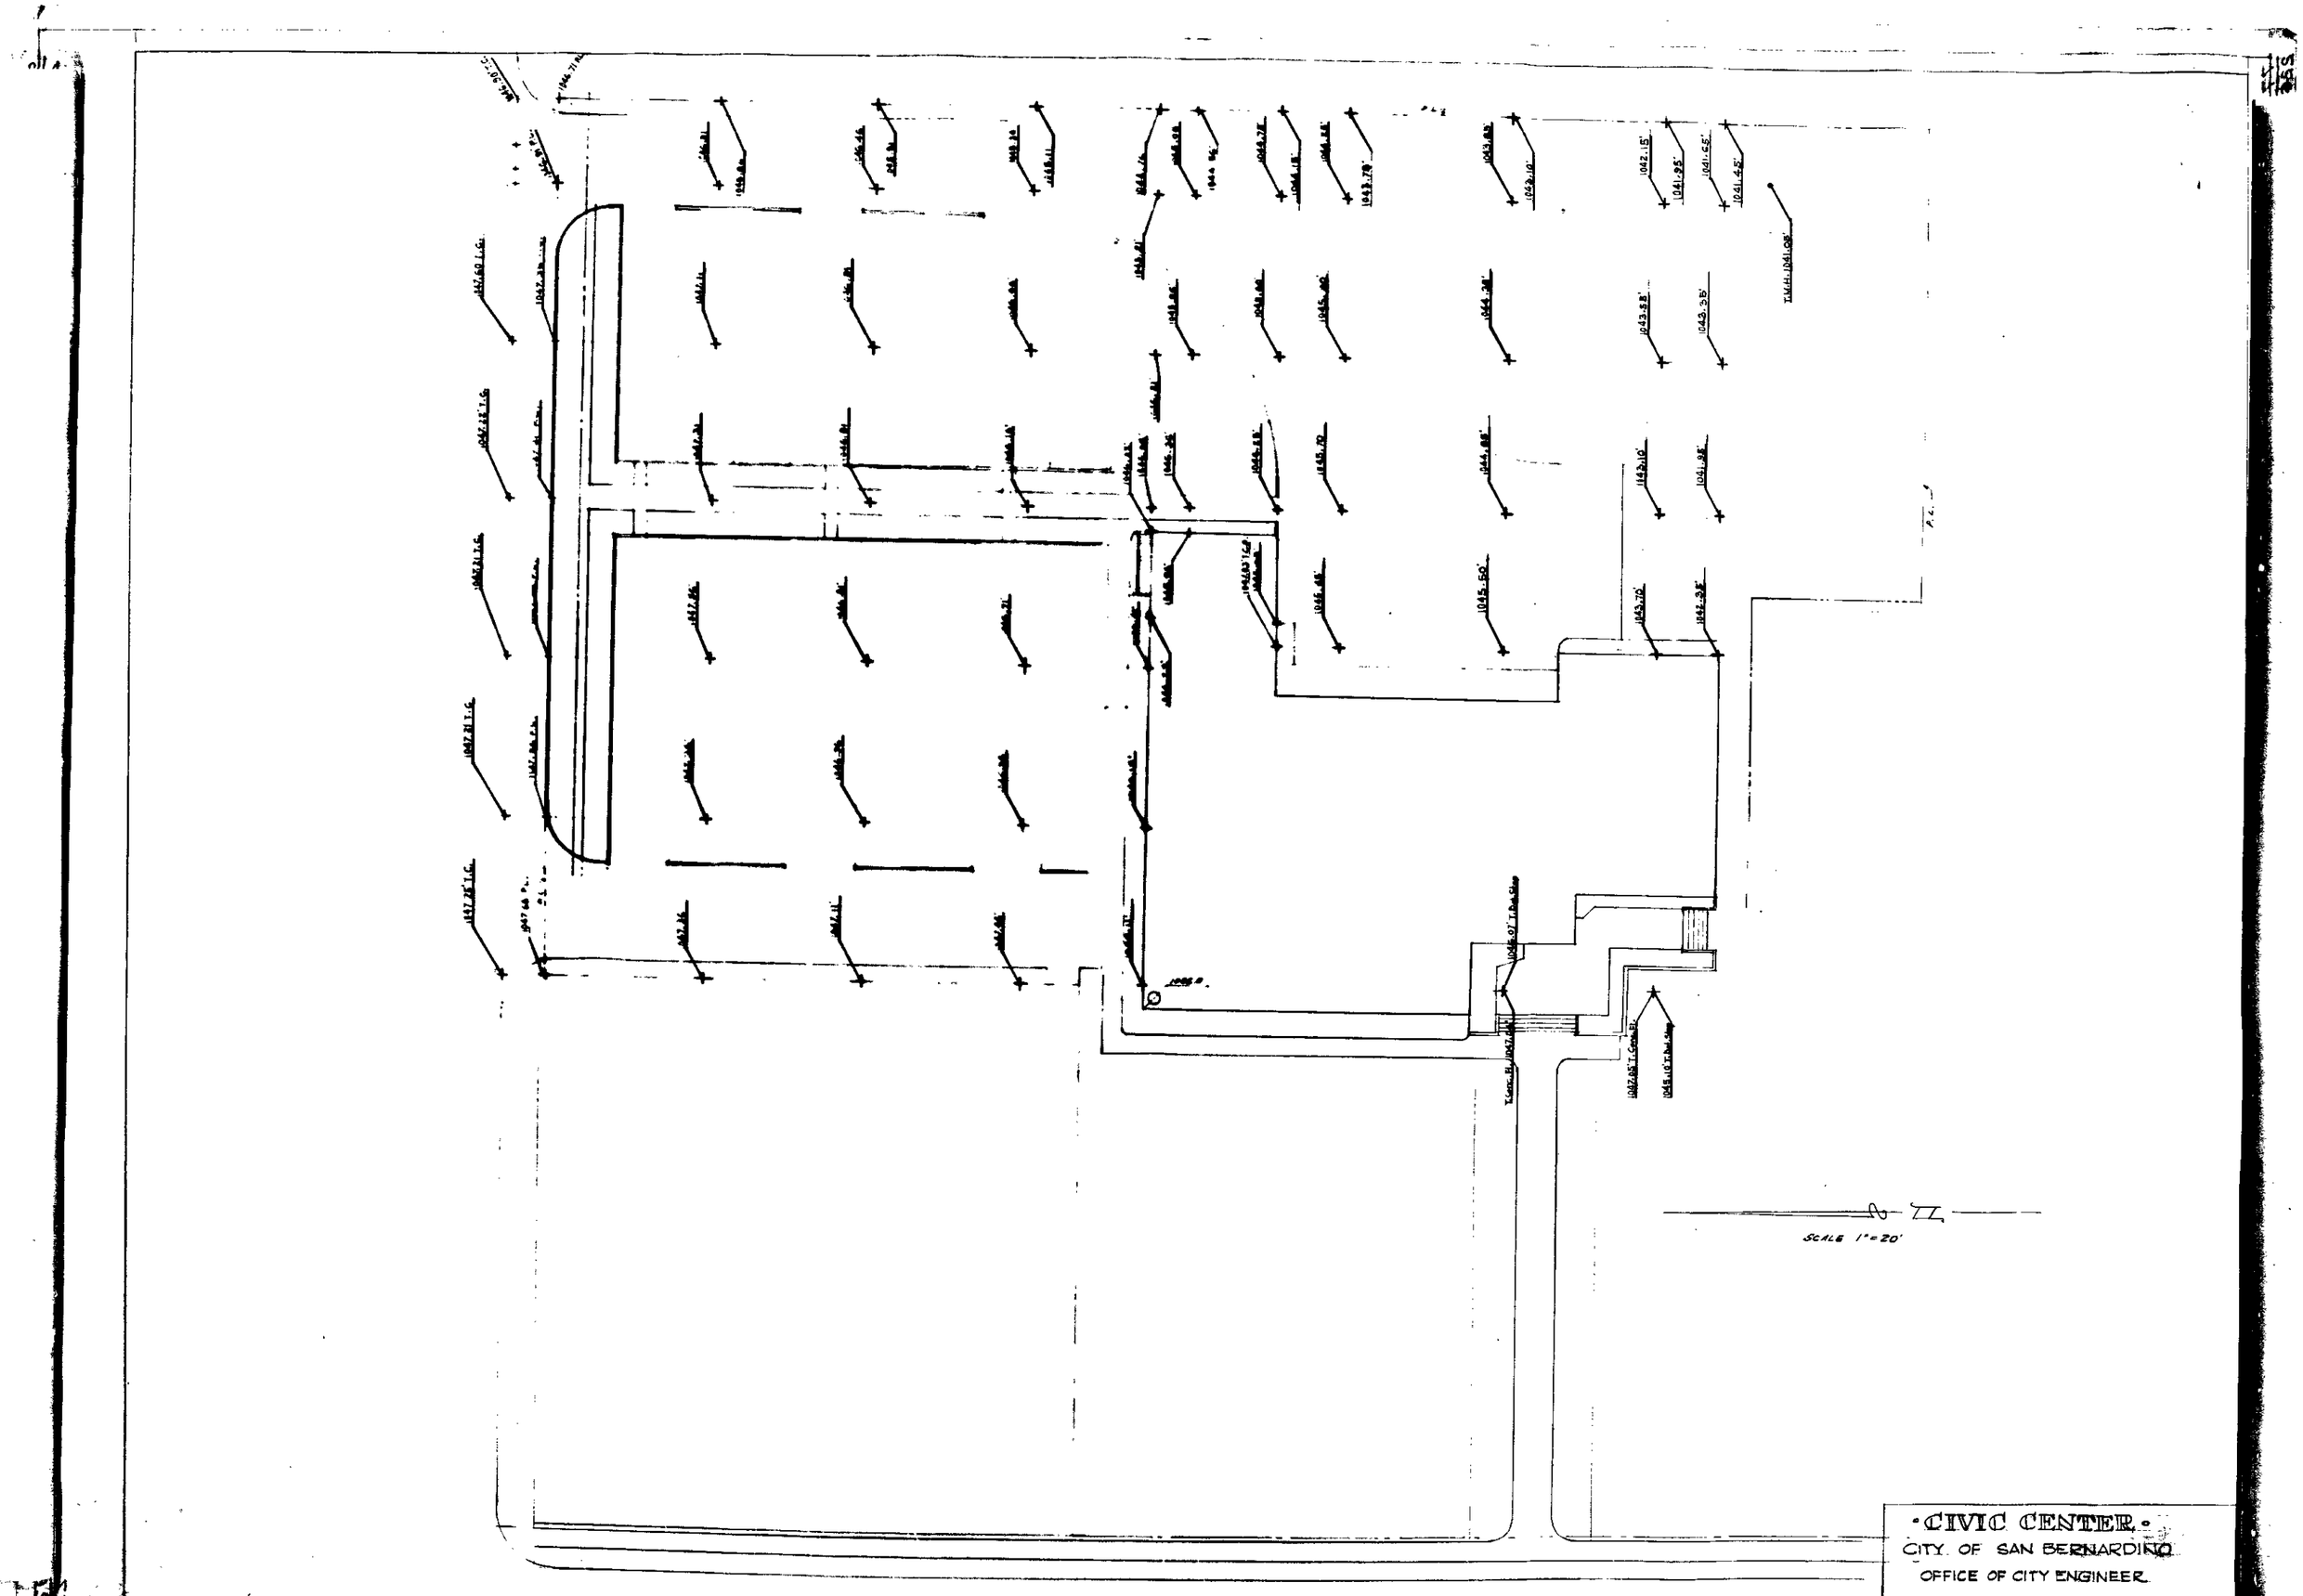
SCALE 1"=20'
•CIVIC CENTER•
CITY OF SAN BERNARDINO
OFFICE OF CITY ENGINEER