AN

IMPROVEMENT

TWENTIETH STREET

FROM ARROWHEAD AVENUE MOUNTAIN VIEW AVENUE

SAN BERNARDINO

Johnson

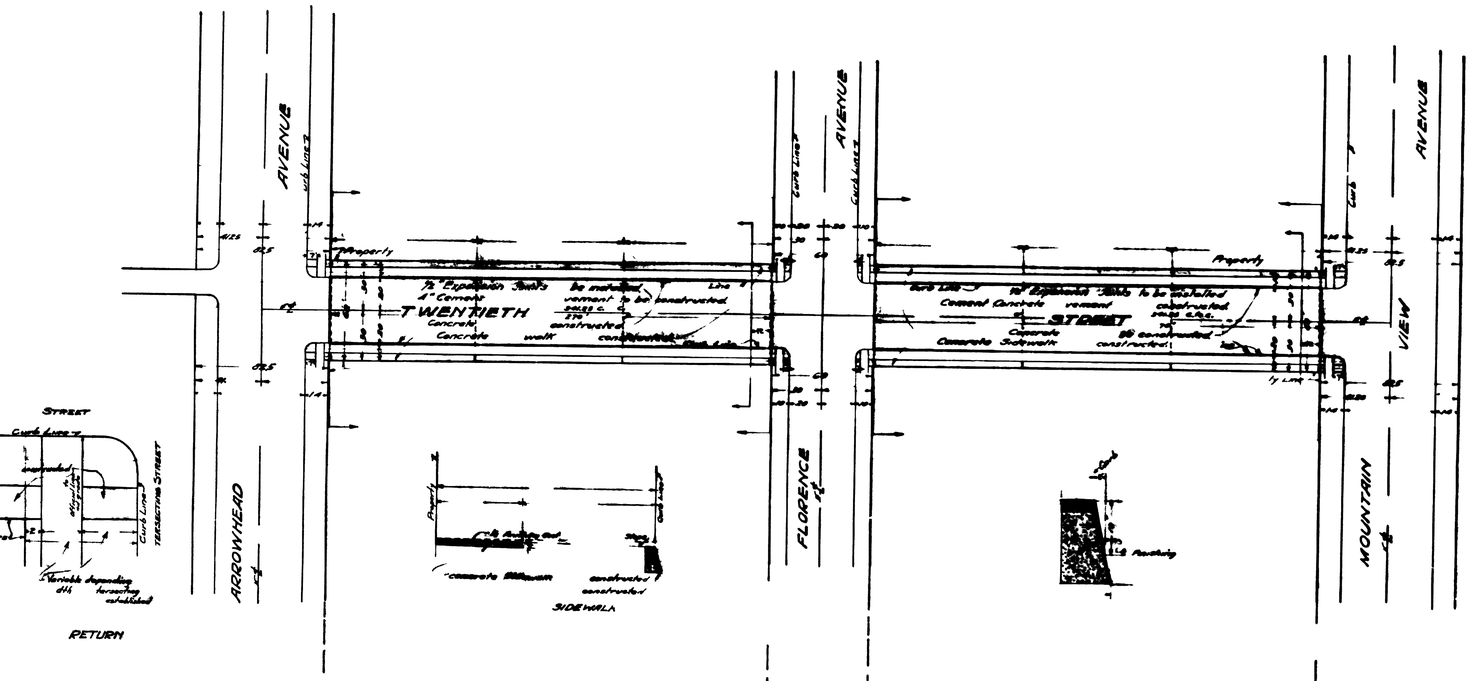

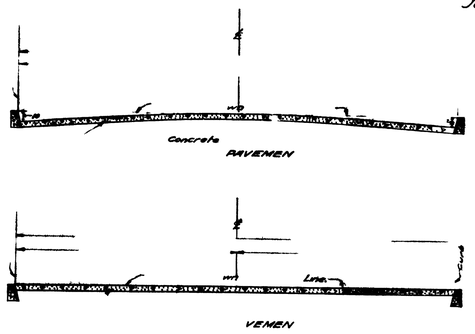

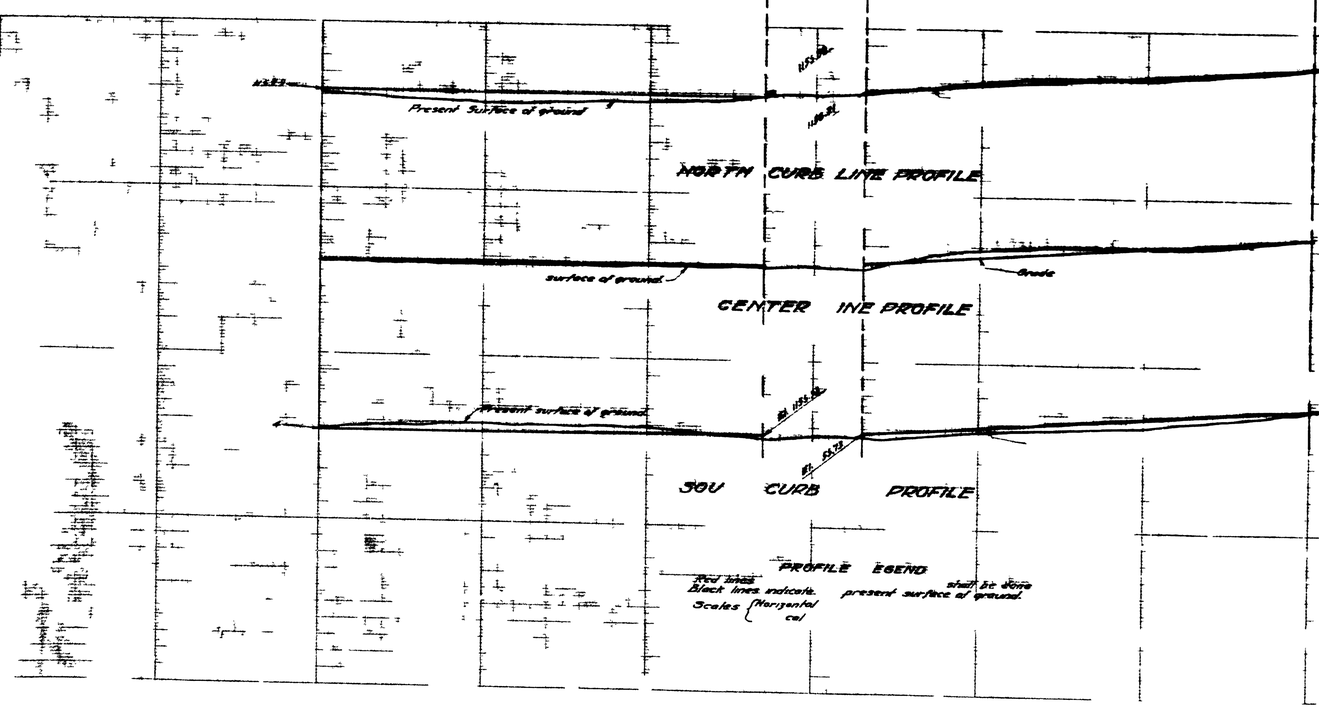

Note: All elevations shown ... established Bernardino ... plane of ... 4s. the City by Ord Calif.

GENO

"or" is means inches or ft of El vation. No C center

Expansion Cement Concrete Pavement ... stalled ... struted ... d ... in section

Concrete constructed

STREET

Twentieth Street dedicated recorded Florence Heights records Bernardino Calif.

GRADE OF STREET

Grade Twentieth Street estab ed Ord. adopted. established Ordinance

FILED

AN

IMPROVEMENT

TWENTIETH STREET

FROM ARROWHEAD AVENUE MOUNTAIN VIEW AVENUE

SAN BERNARDINO

Johnson

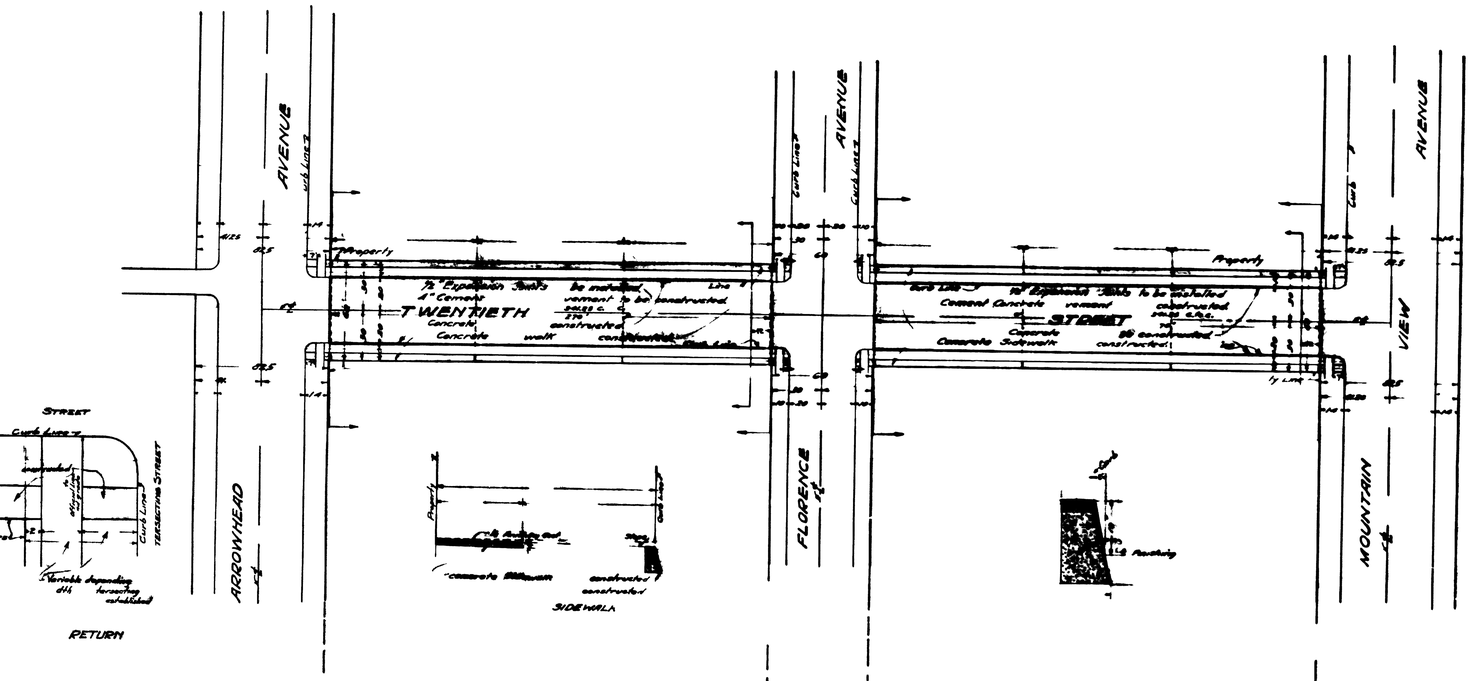

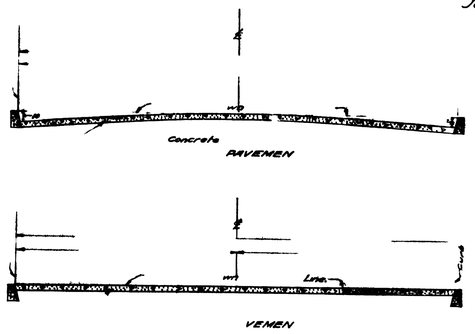

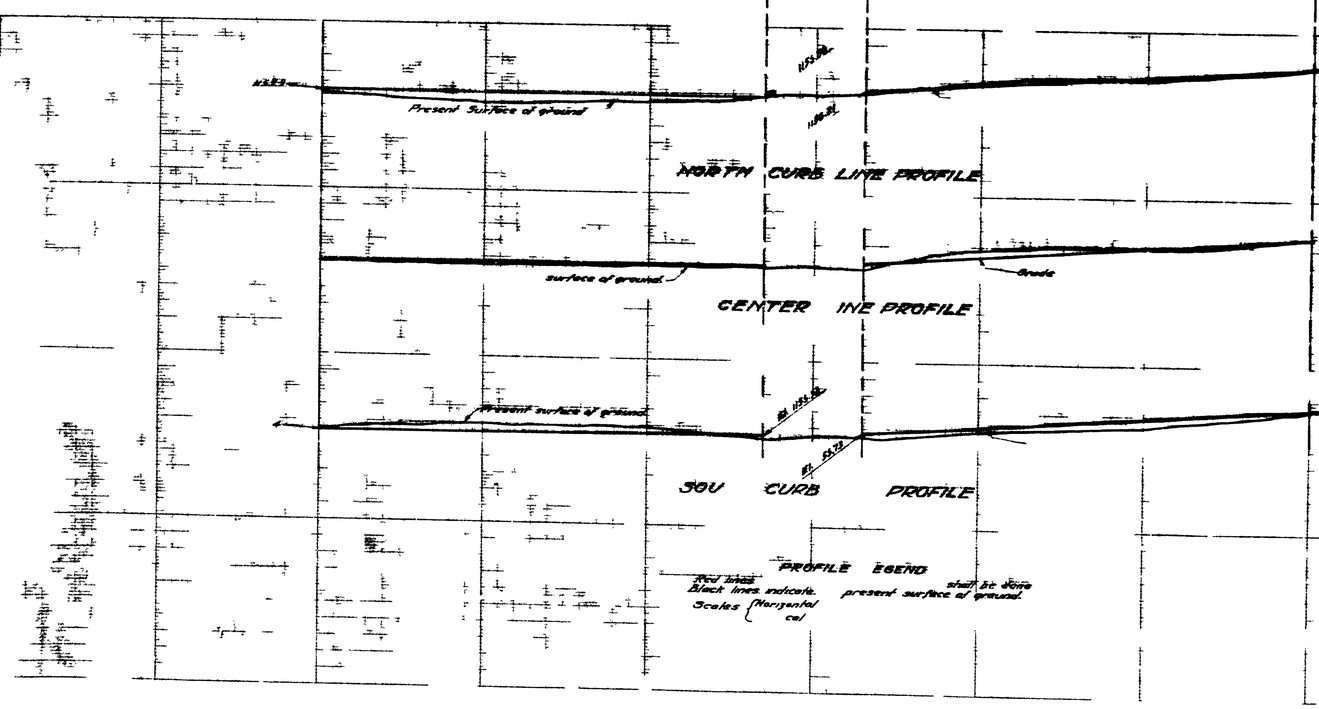

Note: All elevations shown ... established Bernardino ... plane of ... 4s. the City by Ord Calif.

GENO

"or" is means inches or ft of El vation. No C center

Expansion Cement Concrete Pavement ... stalled ... struted ... d ... in section

Concrete constructed

STREET

Twentieth Street dedicated recorded Florence Heights records Bernardino Calif.

GRADE OF STREET

Grade Twentieth Street estab ed Ord. adopted. established Ordinance

FILED