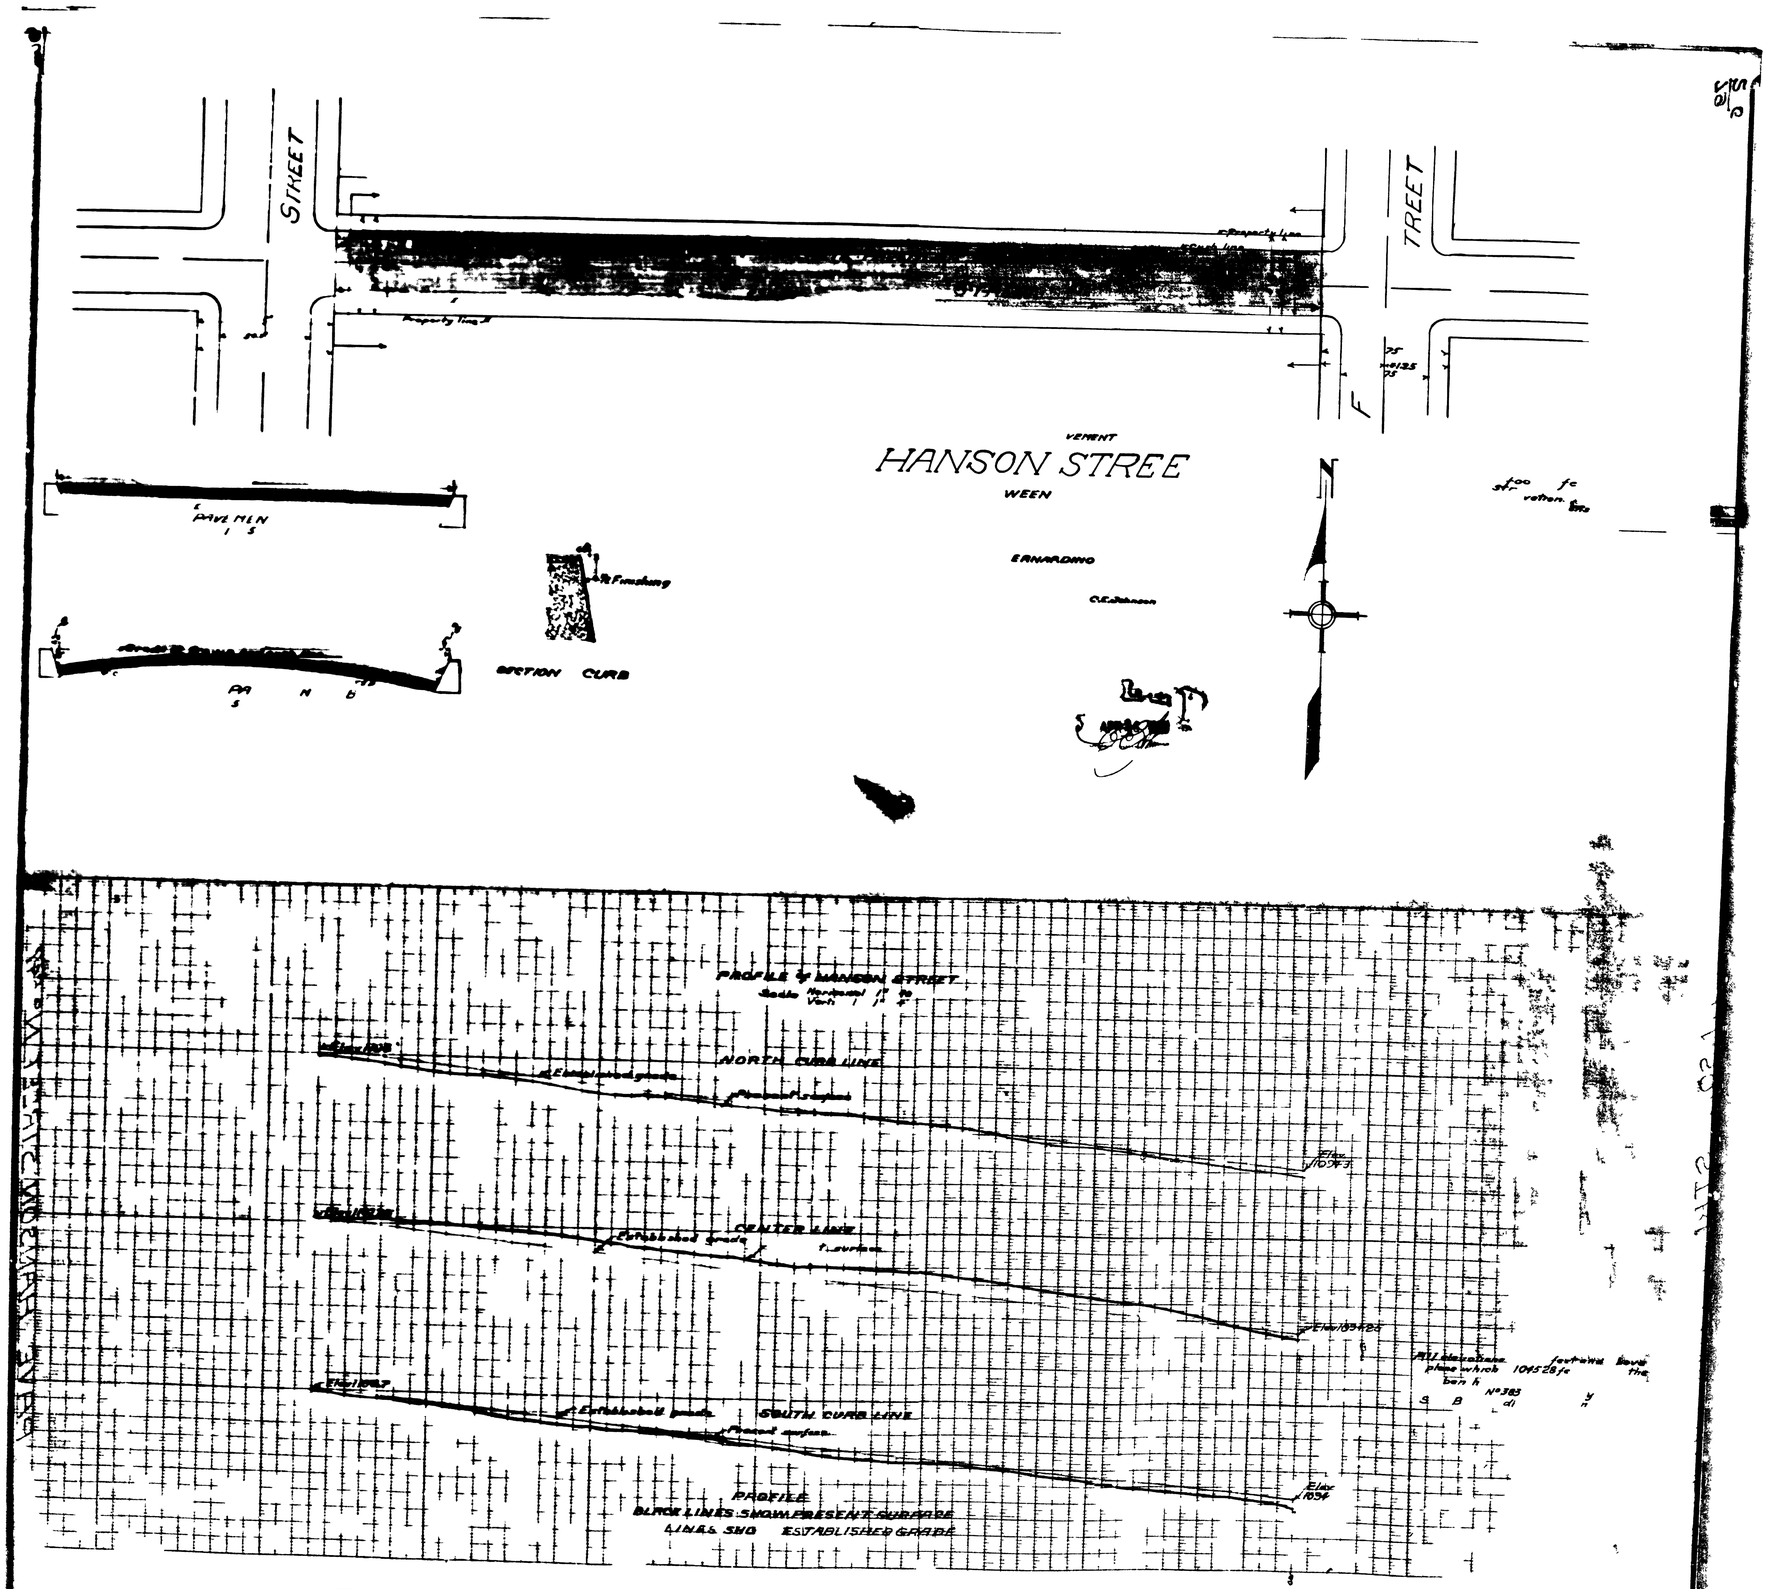
STREET
TREET
HANSON STREE
VEMENT
WEEN
ERNARDINO
PAVEMEN
SECTION CURB
PROFILE of HANSON STREET
NORTH CURB LINE
CENTER LINE
SOUTH CURB LINE
PROFILE
BLACK LINES SHOW PRESENT SURFACE
LINES SHO ESTABLISHED GRADE

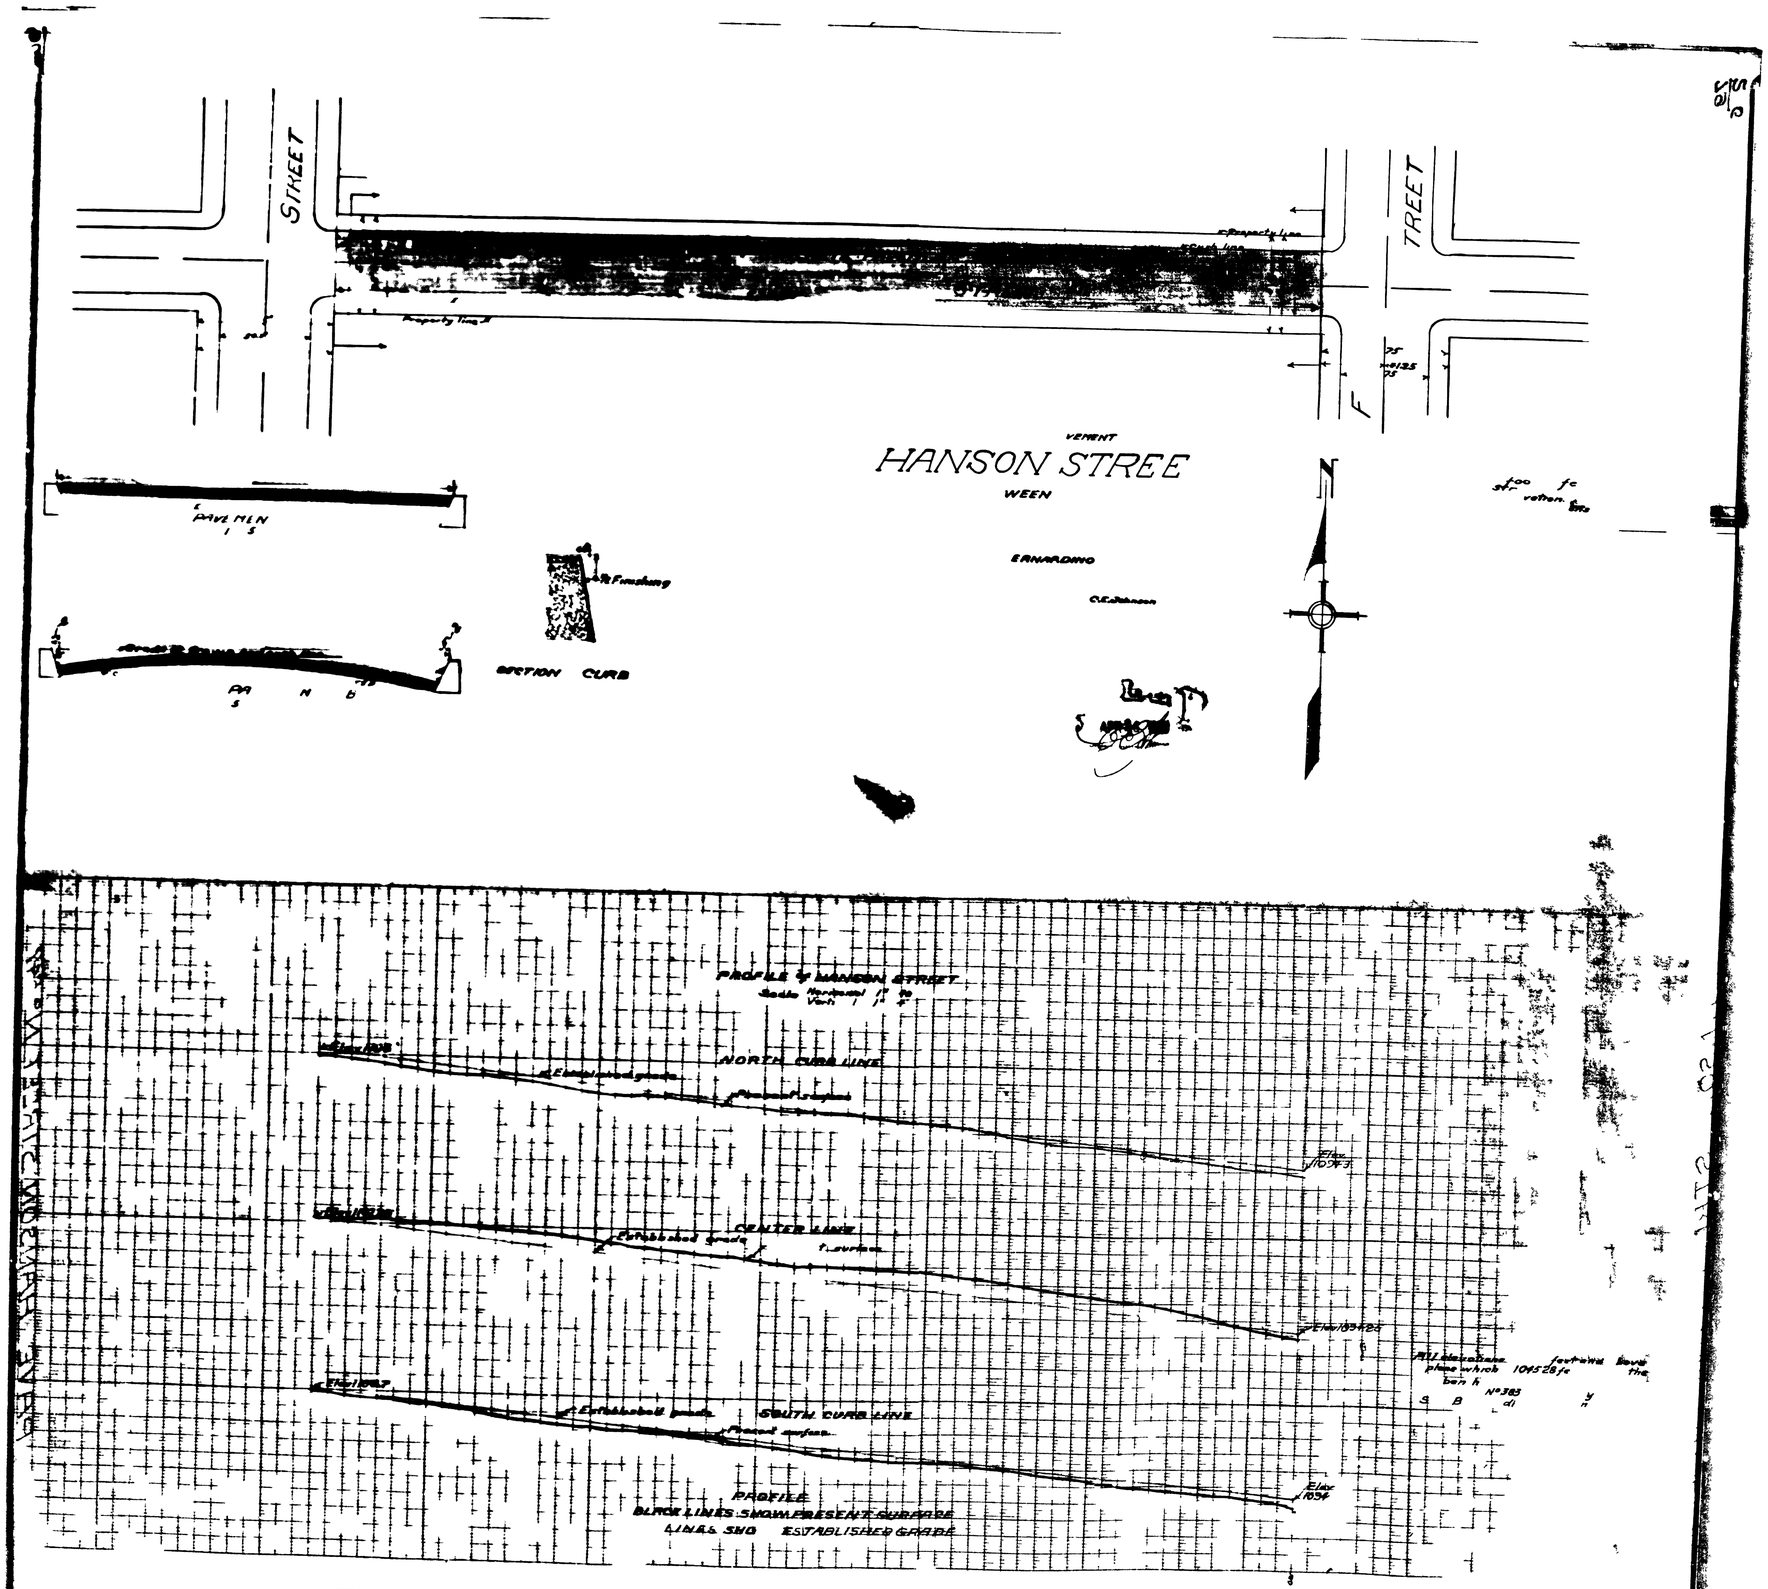
STREET
TREET
HANSON STREE
VEMENT
WEEN
ERNARDINO
PAVEMEN
SECTION CURB
PROFILE of HANSON STREET
NORTH CURB LINE
CENTER LINE
SOUTH CURB LINE
PROFILE
BLACK LINES SHOW PRESENT SURFACE
LINES SHO ESTABLISHED GRADE