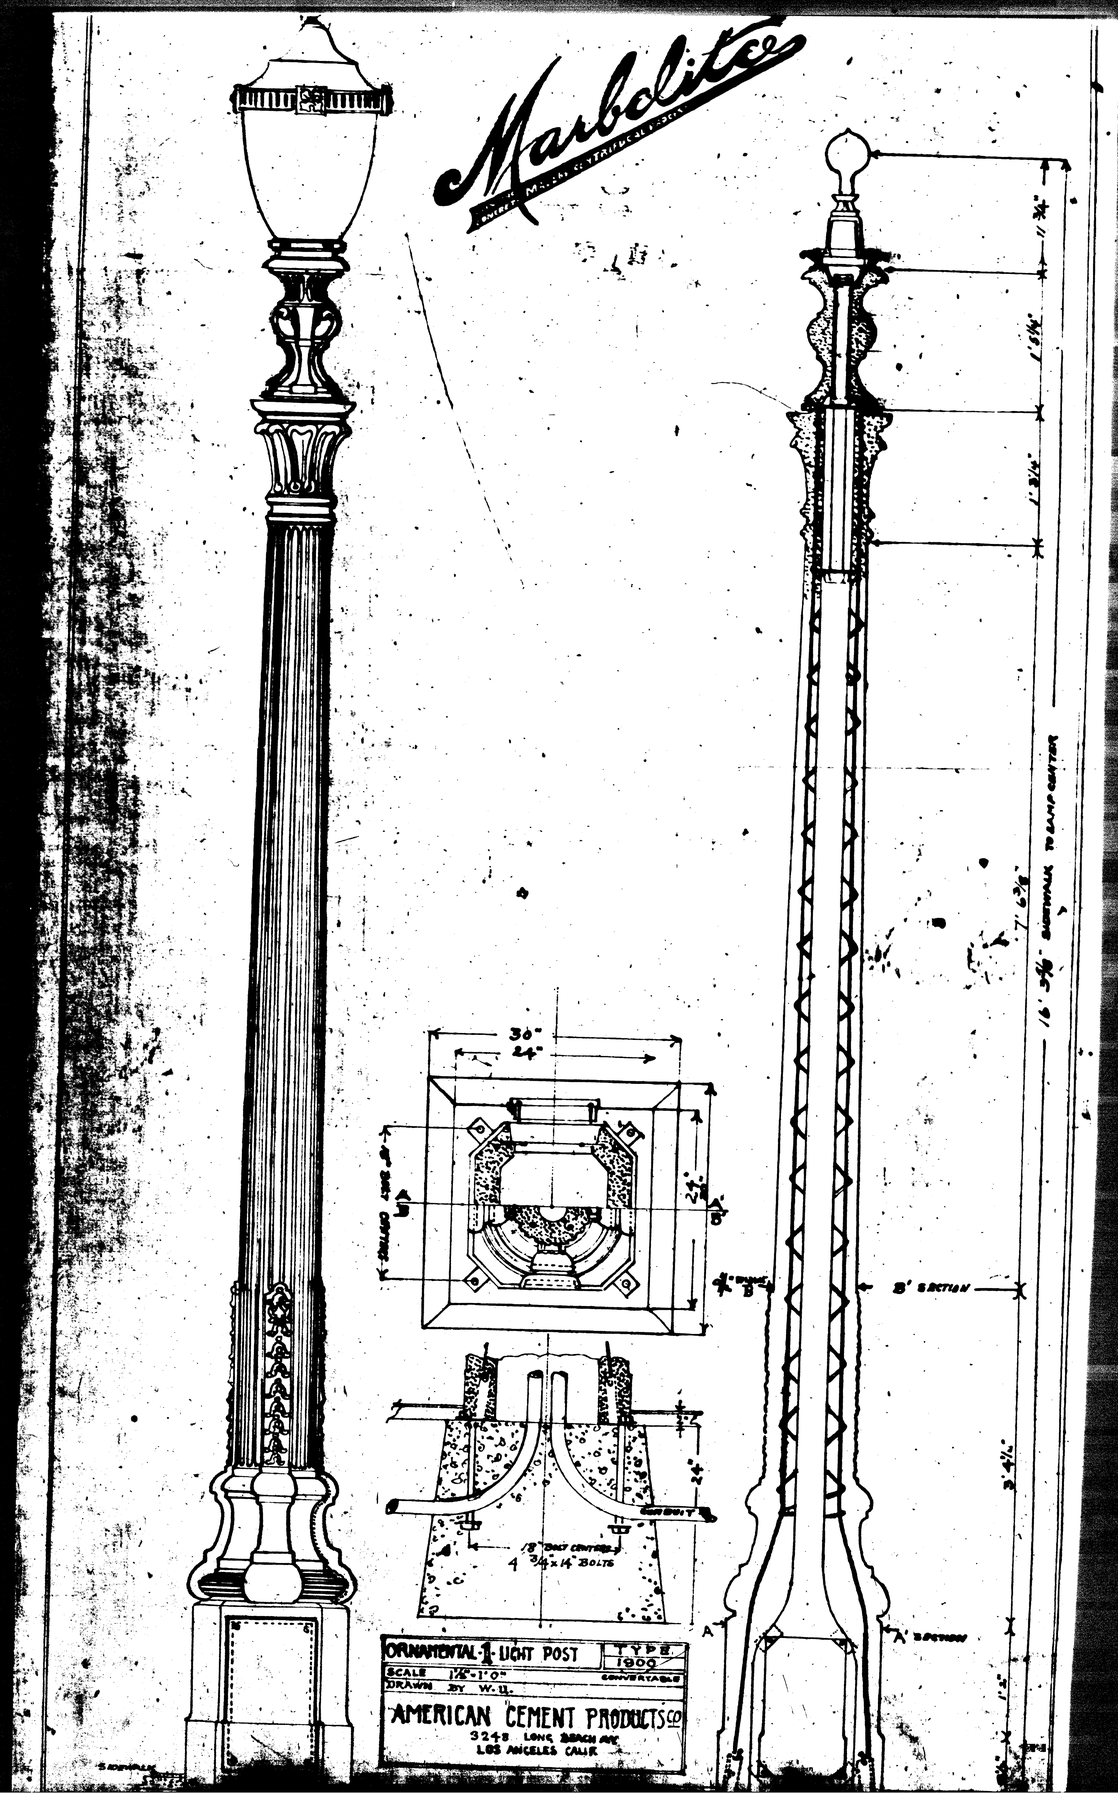
Marbolite
36"
24"
24"
4" DRILLED HOLES
4" DRILLED
4" DRILLED
8' SECTION
A' SECTION
A
18" BOLT CENTERS
4 3/4x14" BOLTS
ORNAMENTAL 1 LIGHT POST
TYPE 1900
SCALE 1/2"=1'0"
CONVERTABLE
DRAWN BY W.U.
AMERICAN CEMENT PRODUCTS CO
3248 LONG BEACH AVE
LOS ANGELES CALIF

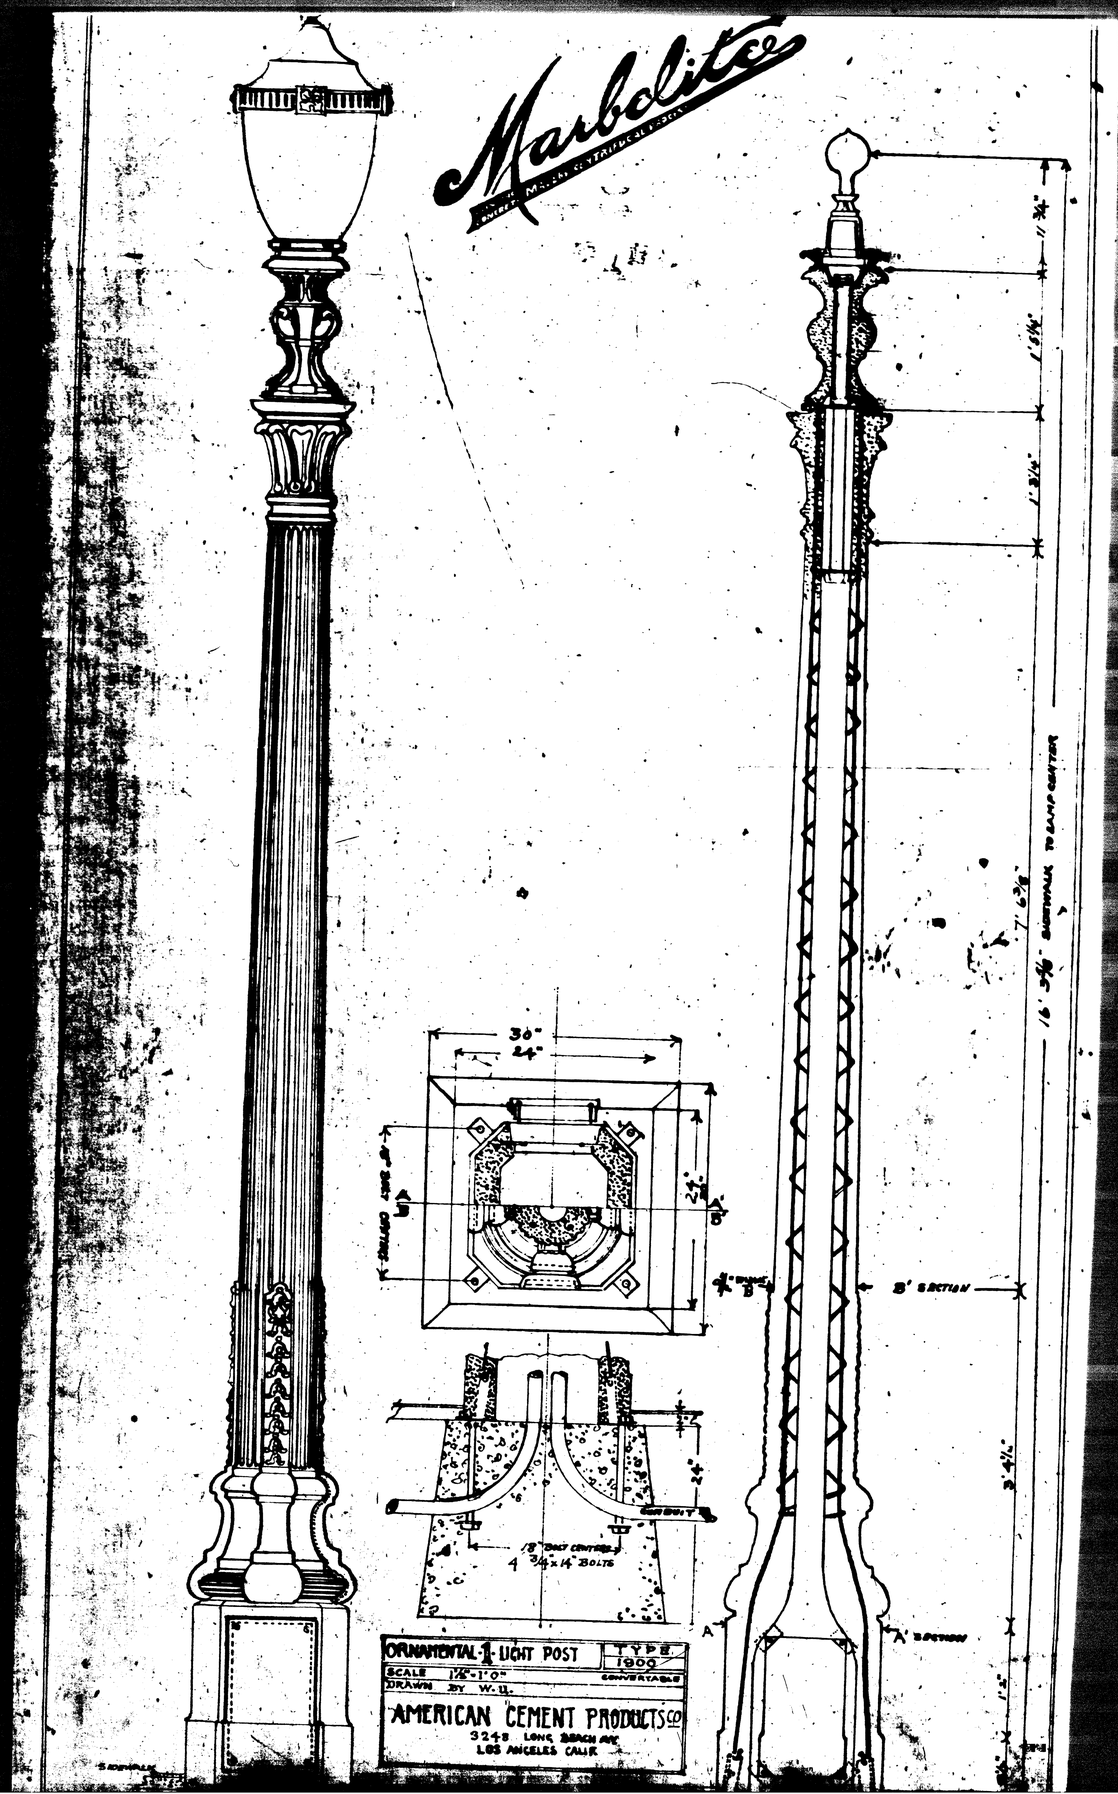
Marbolite
36"
24"
24"
4" DRILLED HOLES
4" DRILLED
4" DRILLED
8' SECTION
A' SECTION
A
18" BOLT CENTERS
4 3/4x14" BOLTS
ORNAMENTAL 1 LIGHT POST
TYPE 1900
SCALE 1/2"=1'0"
CONVERTABLE
DRAWN BY W.U.
AMERICAN CEMENT PRODUCTS CO
3248 LONG BEACH AVE
LOS ANGELES CALIF