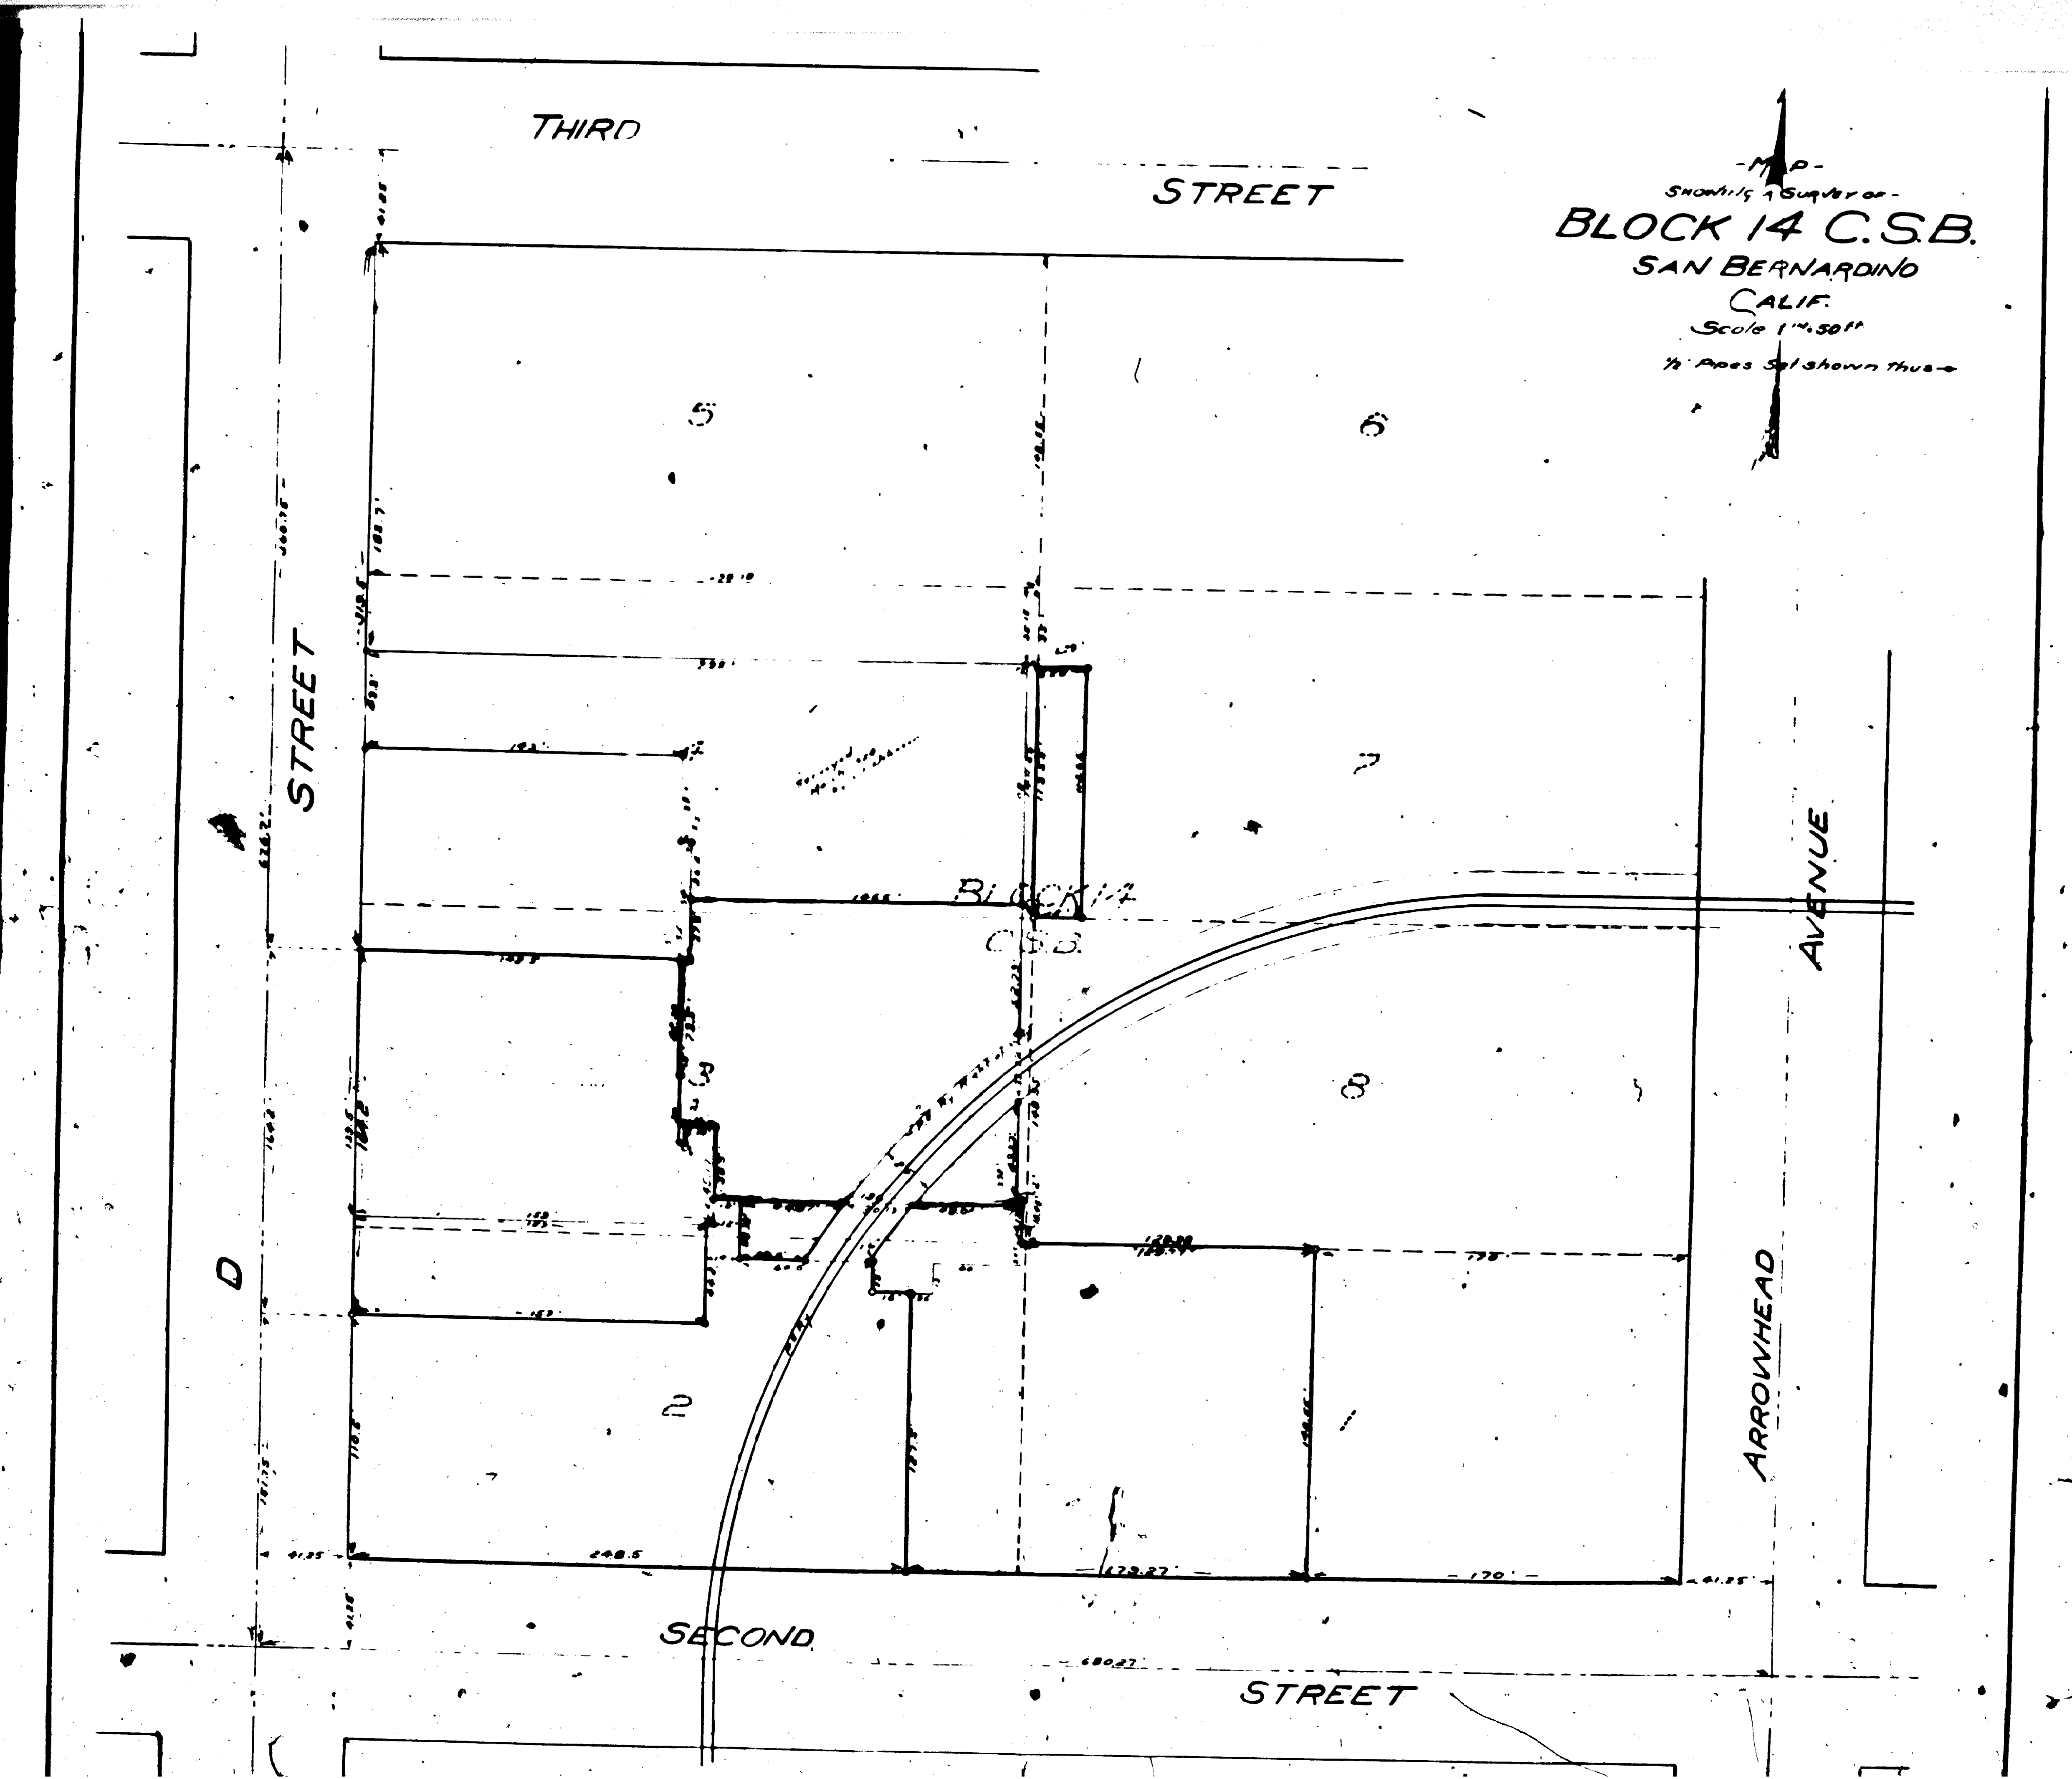

-MAP-
Showing a Survey of -
BLOCK 14 C.S.B.
SAN BERNARDINO
CALIF.
Scale 1 in. 50 ft
½" Pipes Set shown thus

THIRD
STREET
D
STREET
ARROWHEAD
AVENUE
SECOND
STREET
BLOCK 14
C.S.B.
5
6
7
8
3
2
1
248.5
173.27
170'

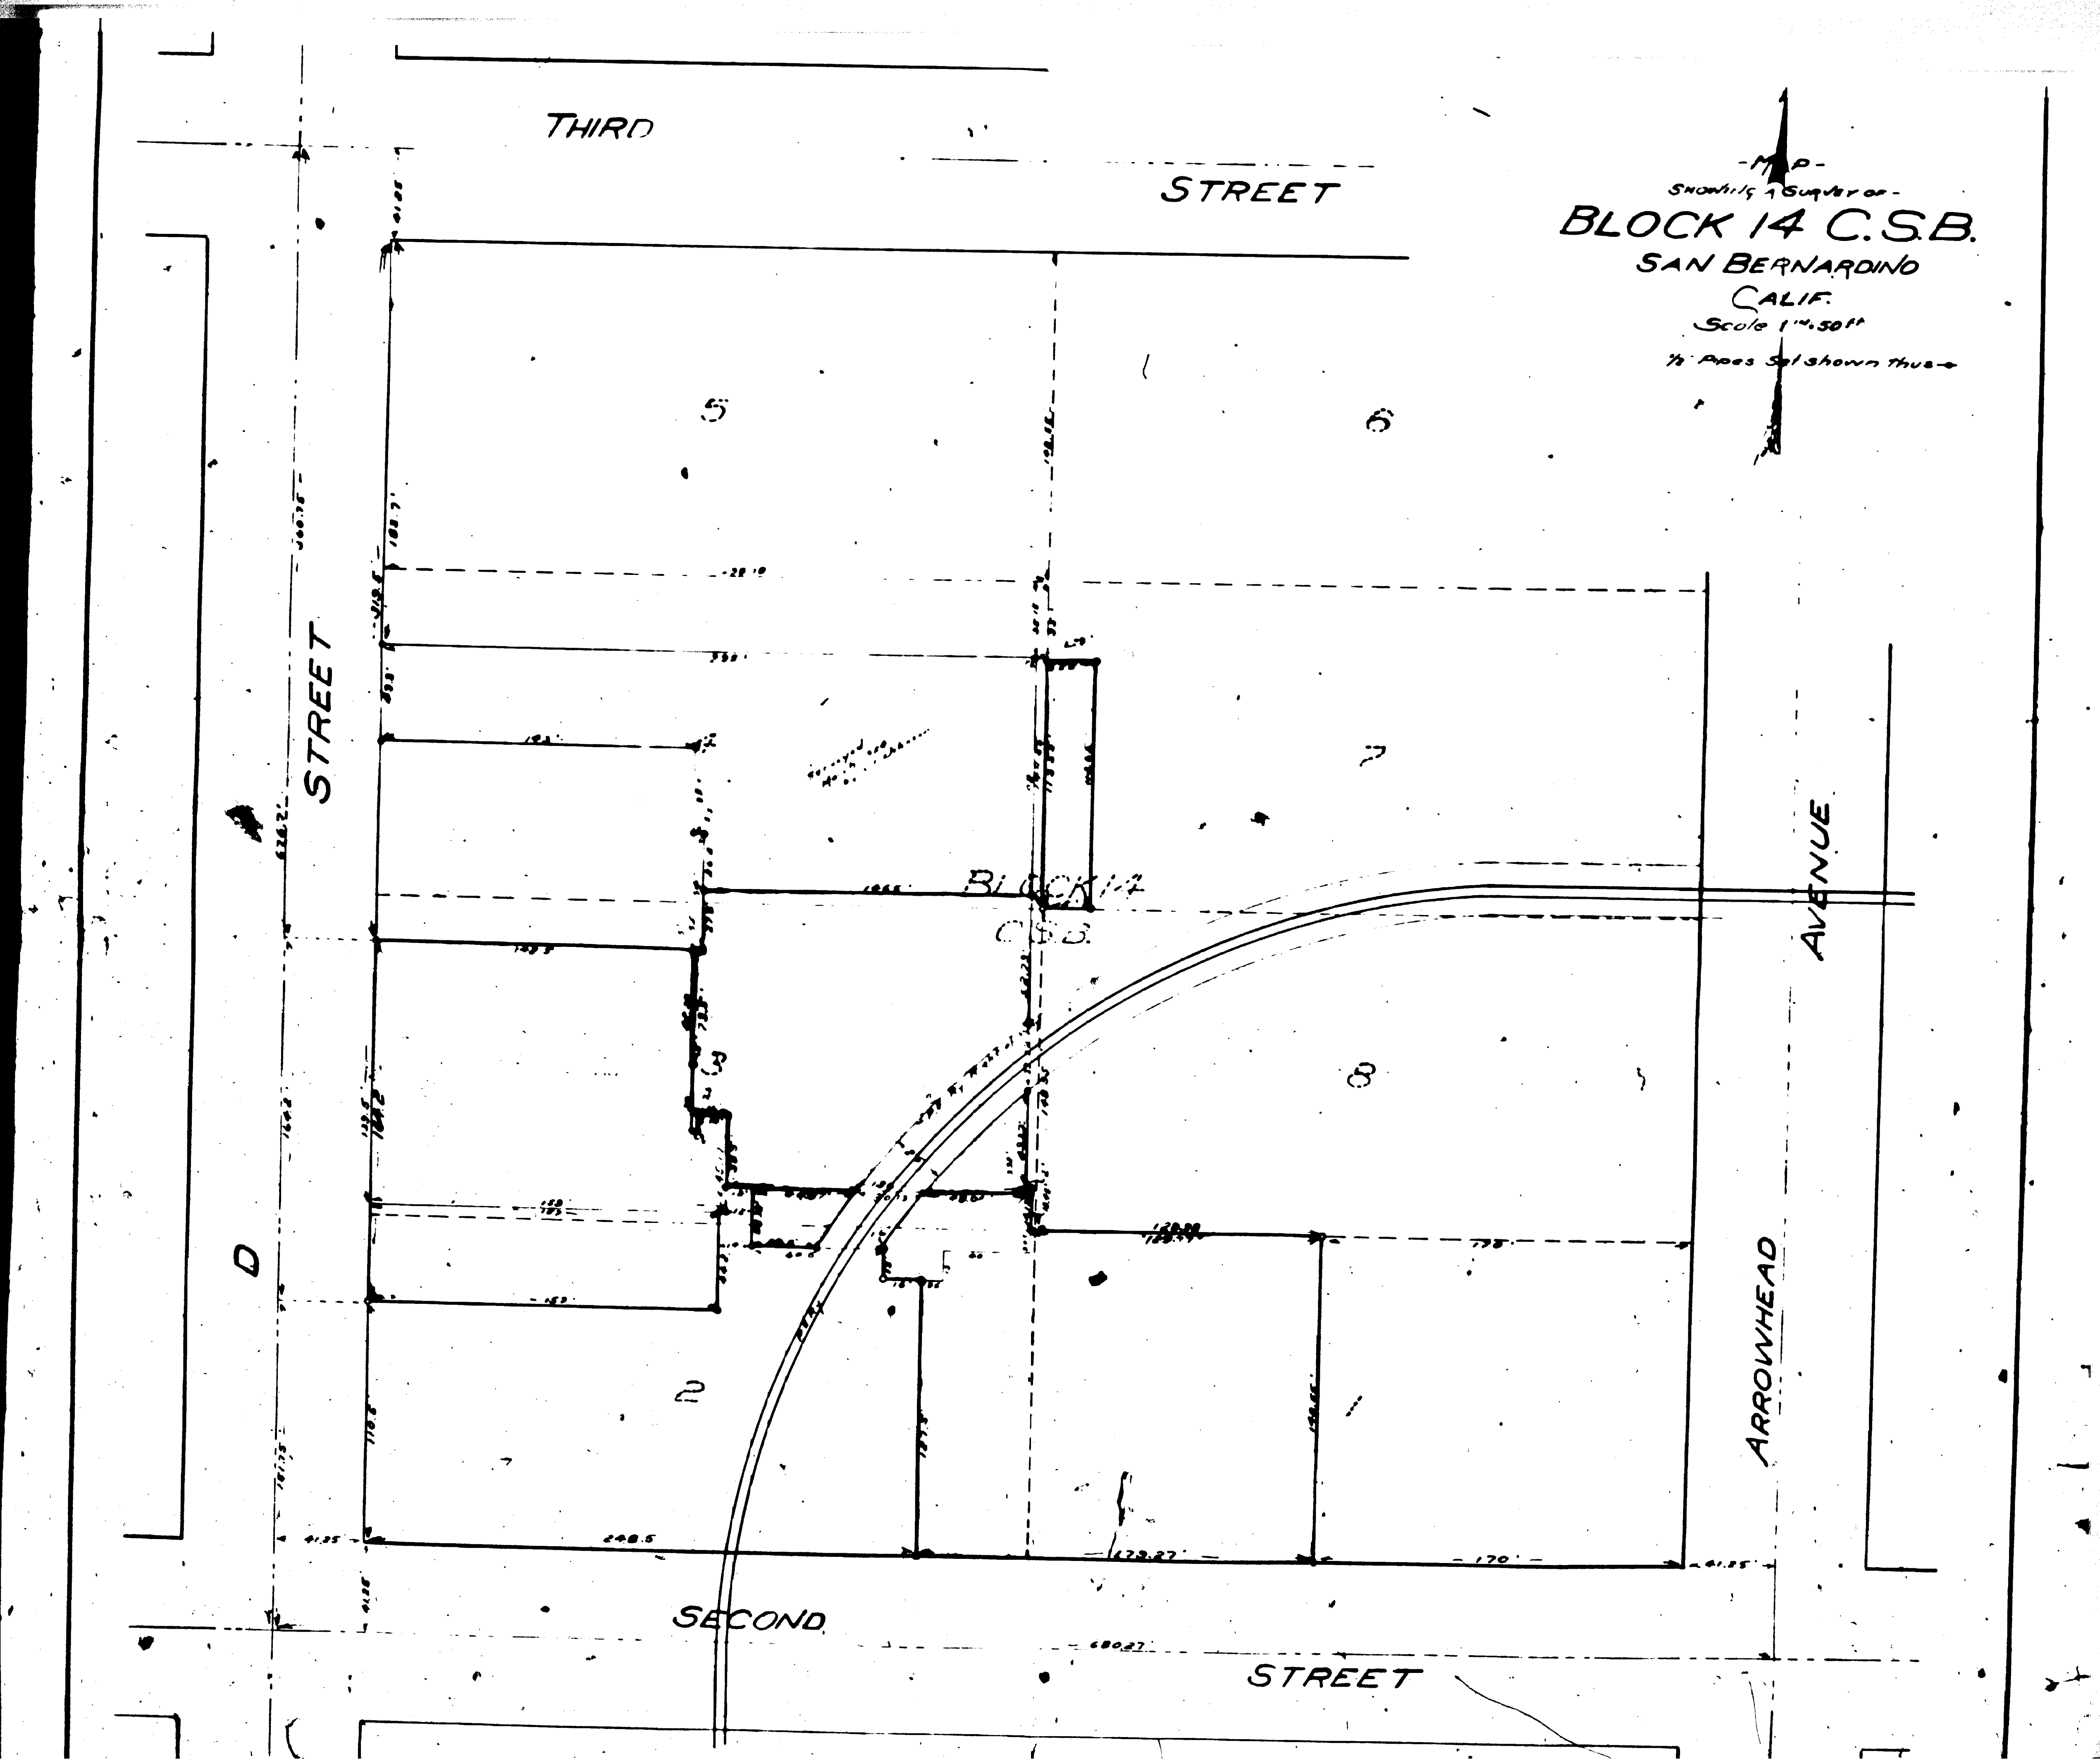-MAP-
Showing a Survey of -
BLOCK 14 C.S.B.
SAN BERNARDINO
CALIF.
Scale 1"=50 ft
½" Pipes Set shown thus
THIRD
STREET
D
STREET
ARROWHEAD
AVENUE
SECOND
STREET
BLOCK 14
C.S.B.
5
6
7
8
3
2
1
41.25
248.5
172.27
170'
41.25
680.27