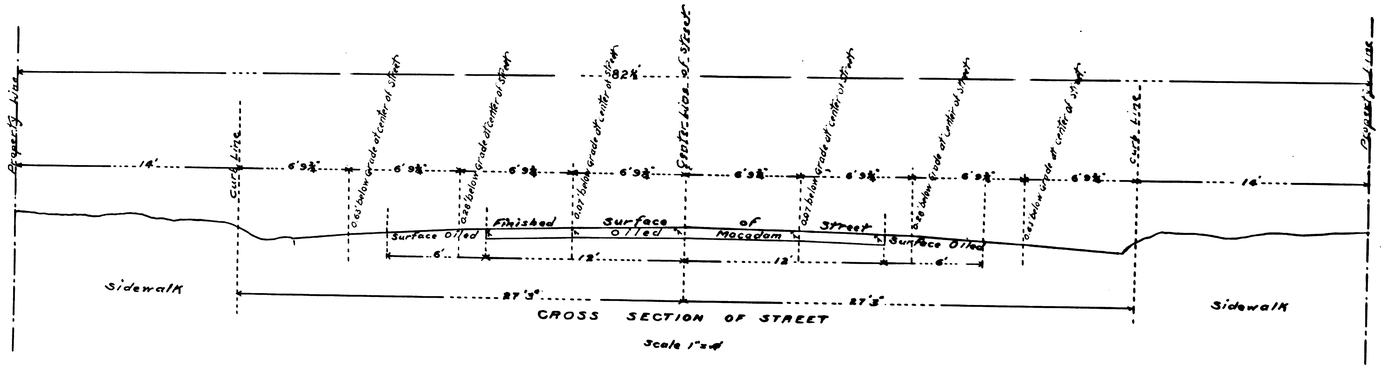

Grade of center Line of Street to be at Ordinance Grade
Cross section modified according to formula $o_1 = \frac{h}{n}$
Where o_1 = depression at quarter point
o = height of crown above gutter
n = no. of sections of half street

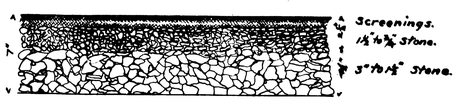

ENLARGED SECTION OF ROADBED
Scale 1"=6"

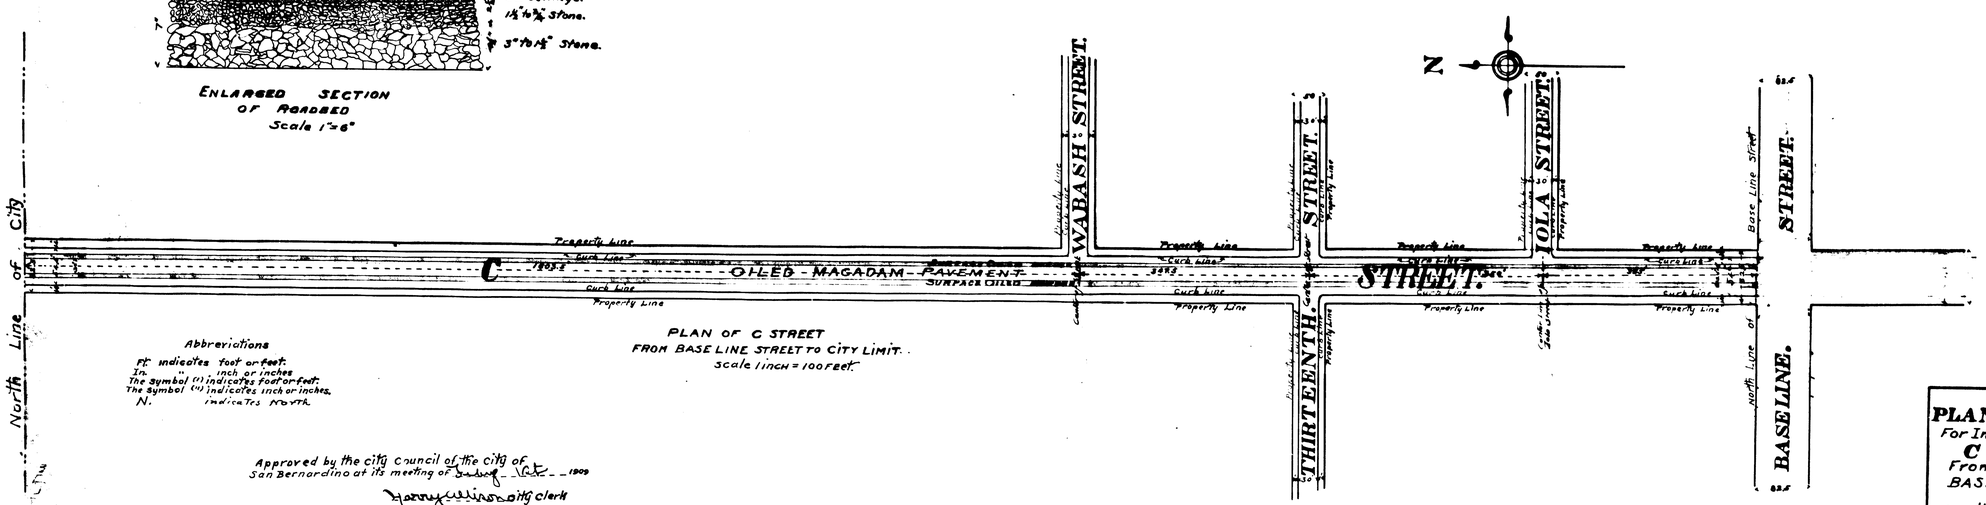

PLAN OF C STREET
FROM BASE LINE STREET TO CITY LIMIT.
Scale 1 inch = 100 feet.

Abbreviations
ft. indicates foot or feet.
In. " inch or inches
The symbol (') indicates foot or feet.
The symbol (") indicates inch or inches.
N. " indicates North.

Approved by the city council of the city of San Bernardino at its meeting of Saturday - Oct. - 1909
Harry Allison City Clerk

FILED
AS OF 1909
HARRY ALLISON
City Clerk

FILED
FEB. 1 - 09.
A. L. Sloan
CITY ENGINEER

PLAN & SECTION
For Improvement of
C STREET
From North Line of
BASE LINE STREET
To
North City Limit.
Showing
Position and Character of
Pavement.

N°32