No. 142

PLAN and SECTION

VICTORIA AVENUE IMPROVEMENT

WEST LINE OF "E" TO EAST LINE OF "F" STREET

JUNE 28, 1912.

Abbreviations.
The mark (') signifies feet or foot
The mark (") signifies inch or inches
The mark (=) signifies equals
The mark (#) signifies number
Oiled macadam shown thus
Concrete gutters shown thus
Concrete in section shown thus

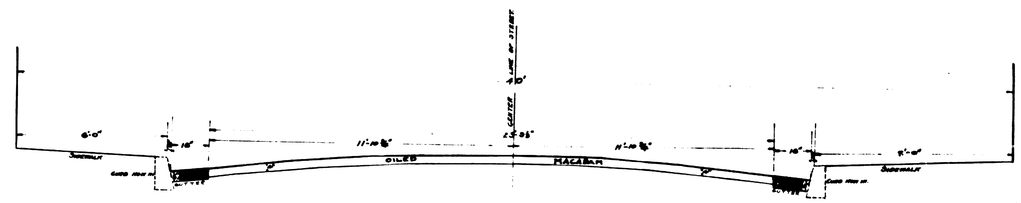

CROSS SECTION OF STREET

AT A-A

SCALE 1/8" = 1'

ENLARGED SECTION OF GUTTER

SCALE 1/2" = 1'

Approved:
By the Mayor and Common Council of the City of San Bernardino
at its meeting held on the day of July 1912

City Clerk.

Grade of center line of street to be of ordinance grade.
Cross sections modified according to formula $a = \frac{g}{n}$
where a = elevation of gutter point
g = height of grade above gutter
n = number of sections of half street.

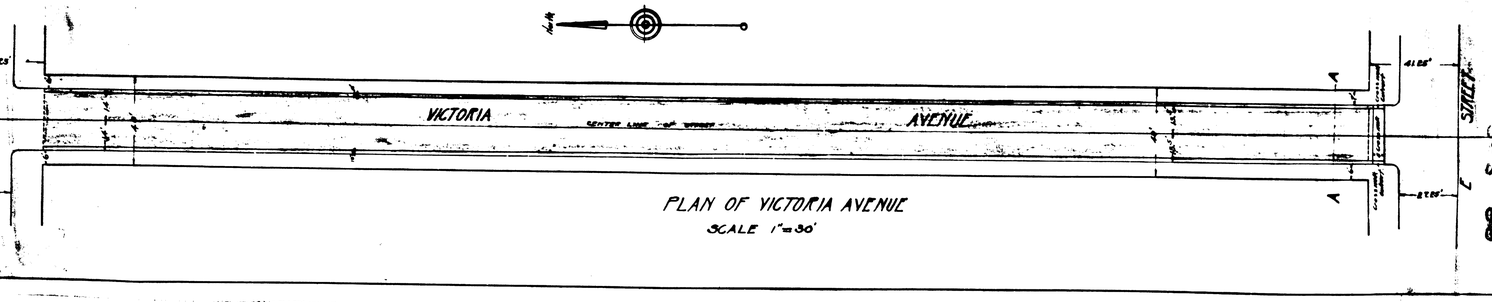

PLAN OF VICTORIA AVENUE

SCALE 1" = 30'

Filed 9/5/12