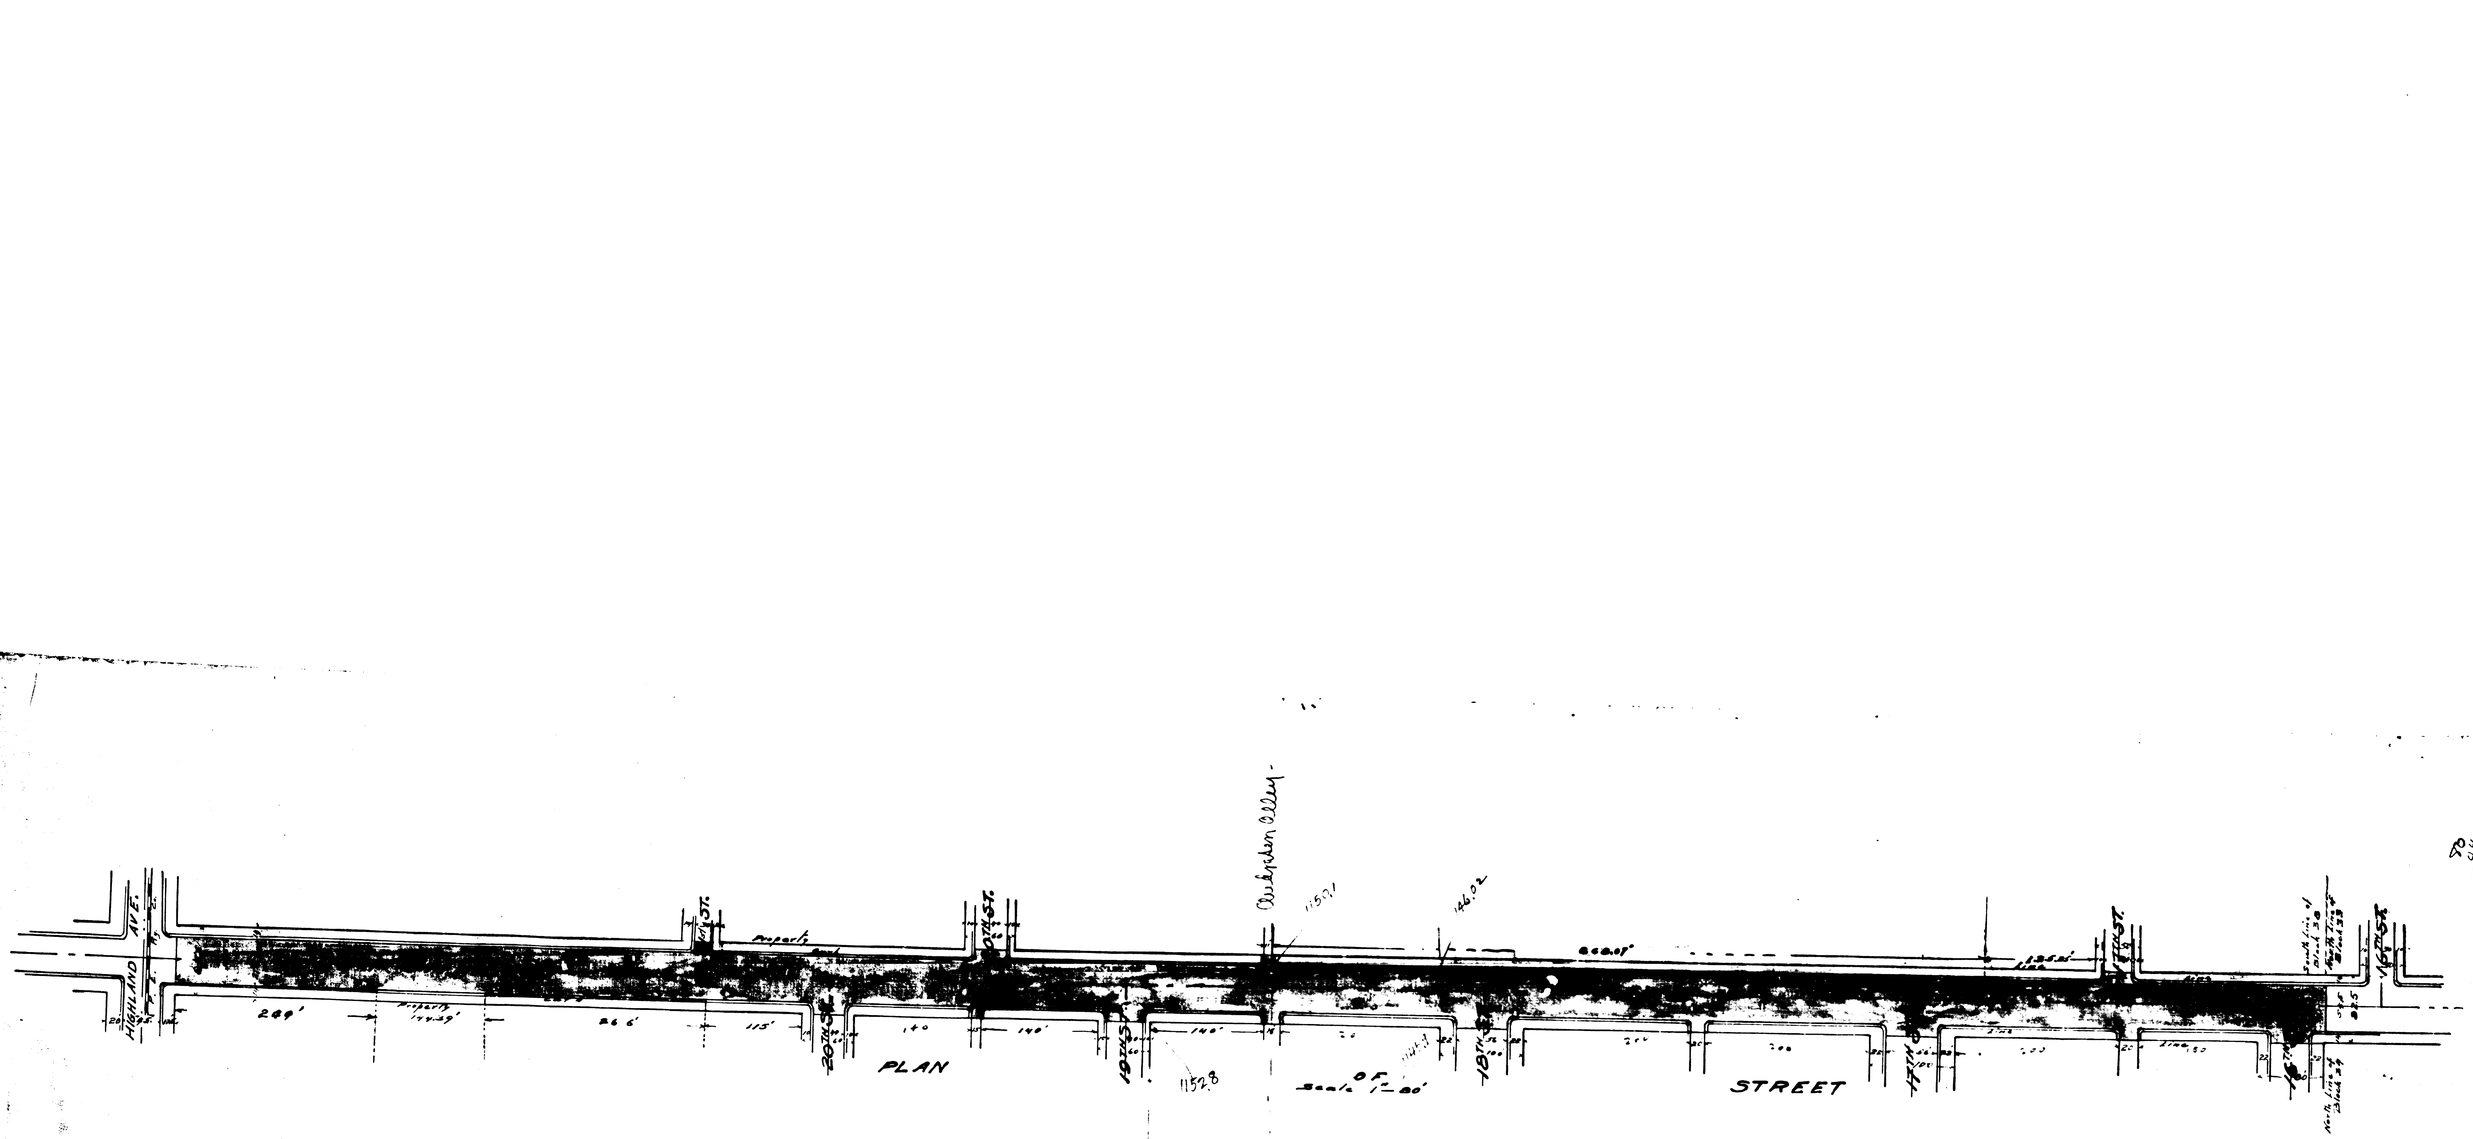

SECTION OF PAVEMENT

Scales Hor. 1" = 6'
Ver. 1" = 3'

SECTION OF PAVEMENT

Scales: Hor. 1" = 6'; Vert. 1" = 3'

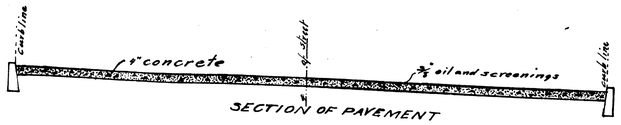

SECTION OF PAVEMENT

Scales Hor. 1" = 6'
Ver. 1" = 3'

SECTION OF PAVEMENT

Scales Hor. 1" = 6'
Ver. 1" = 3'

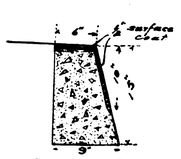

Section of Curb
Scale 1" = 10"

LEGEND

In. or " means inch or inches.
Ft. or ' means feet or foot
℄ means center line.
St. means street.
Ave. means avenue.
Curb now in place shown thus
Curb to be constructed shown thus
Street to be paved shown thus
Concrete in section shown thus

March 7 1921

NO. 368

PLANS

FOR THE IMPROVEMENT OF

ARROWHEAD AVENUE

FROM THE SOUTH LINE OF 16TH ST.
TO THE SOUTH LINE OF HIGHLAND AVE.

CITY OF SAN BERNARDINO
CALIFORNIA

MARCH 1921