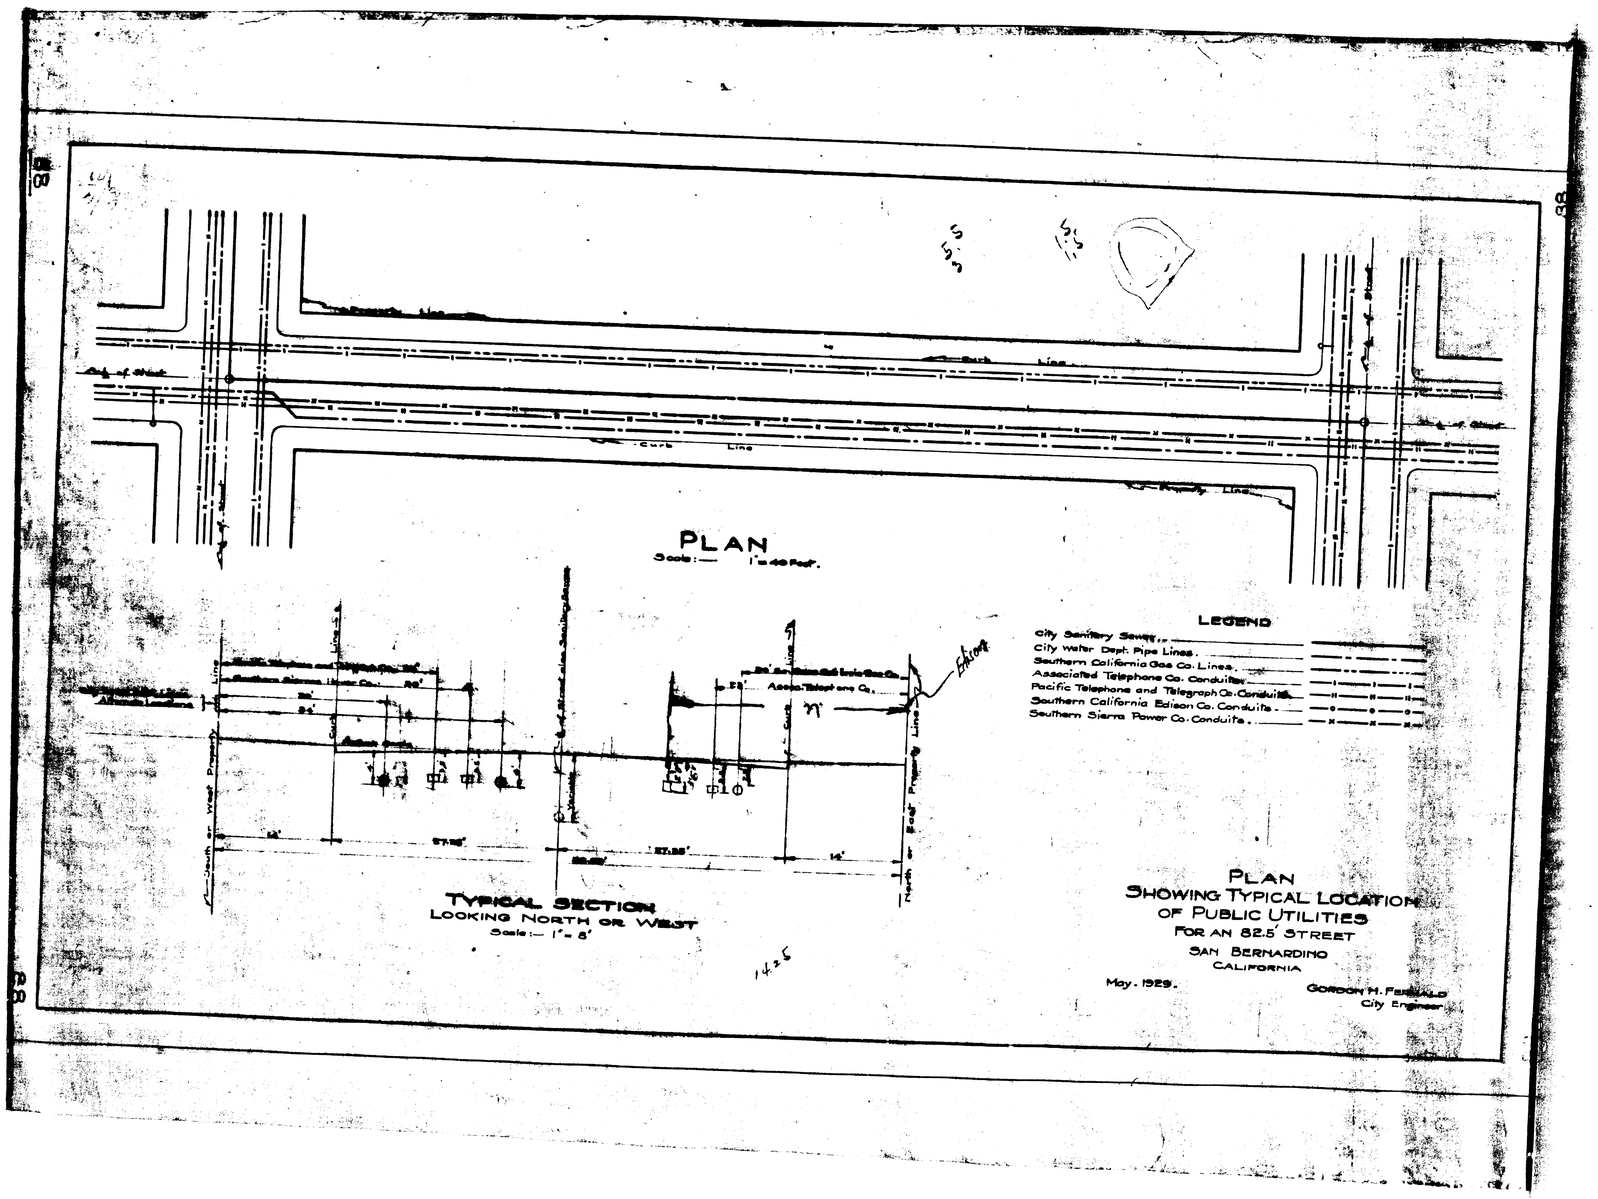
PLAN
Scale:— 1" = 40 Feet.
Curb Line
Property Line
TYPICAL SECTION
LOOKING NORTH OR WEST
Scale:— 1" = 8'
South or West Property Line
North or East Property Line
Sidewalk
Edison
LEGEND
City Sanitary Sewer
City Water Dept. Pipe Lines
Southern California Gas Co. Lines
Associated Telephone Co. Conduits
Pacific Telephone and Telegraph Co. Conduits
Southern California Edison Co. Conduits
Southern Sierra Power Co. Conduits
PLAN
SHOWING TYPICAL LOCATION
OF PUBLIC UTILITIES
FOR AN 82.5' STREET
SAN BERNARDINO
CALIFORNIA
May - 1929.
GORDON H. FERRALD
City Engineer
1425