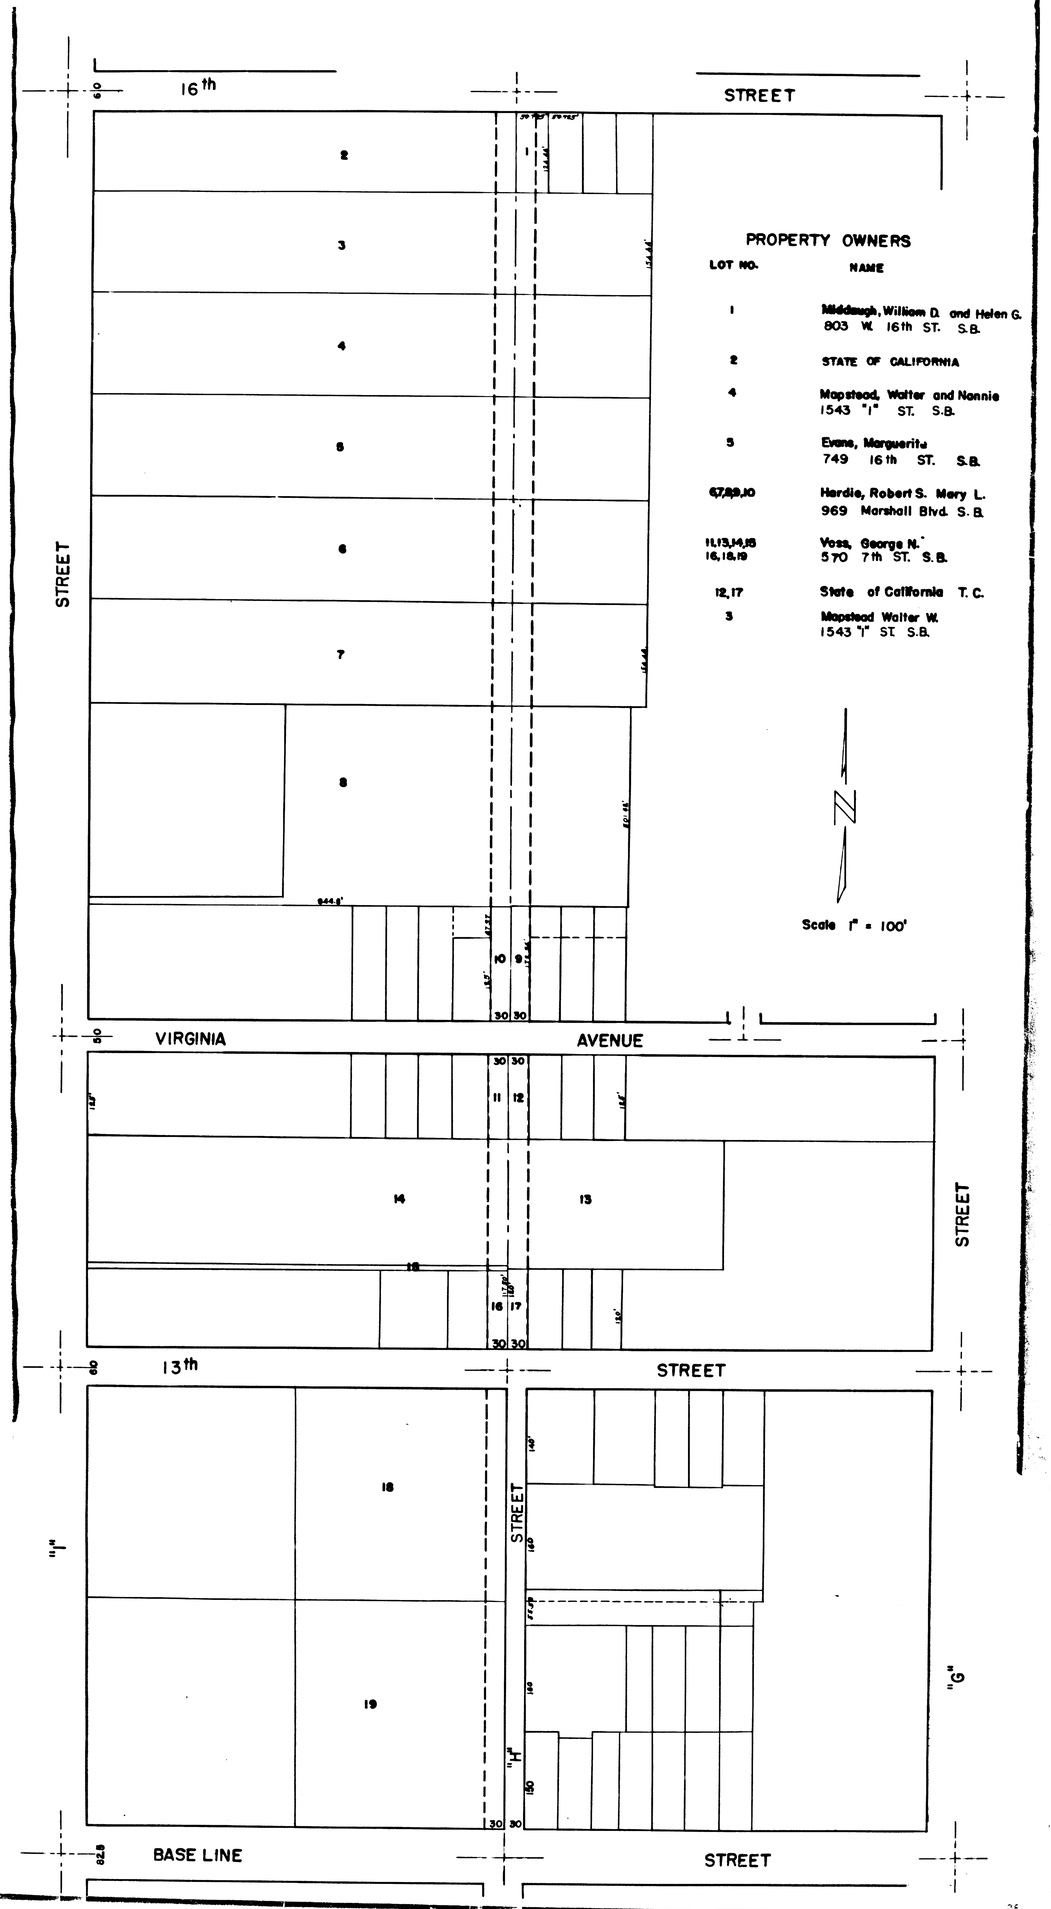
16th STREET
STREET
VIRGINIA AVENUE
STREET
13th STREET
"I" STREET
"H"
"G"
BASE LINE STREET
PROPERTY OWNERS
LOT NO. NAME
1 Middaugh, William D. and Helen G. 803 W. 16th ST. S.B.
2 STATE OF CALIFORNIA
4 Mapstead, Walter and Nannie 1543 "I" ST. S.B.
5 Evans, Marguerita 749 16th ST. S.B.
6,7,8,9,10 Hardie, Robert S. Mery L. 969 Marshall Blvd. S.B.
11,13,14,15 16,18,19 Voss, George N. 570 7th ST. S.B.
12,17 State of California T.C.
3 Mapstead Walter W. 1543 "I" ST S.B.
Scale 1" = 100'