# CITY FIRE DEPARTMENT
## BUILDING LAYOUT FOR ENGINE CO. #1

PORTION OF LOT 2, BLK. 30, CITY OF S.B.

JAN. 1939

GORDON STEWART
City Engineer

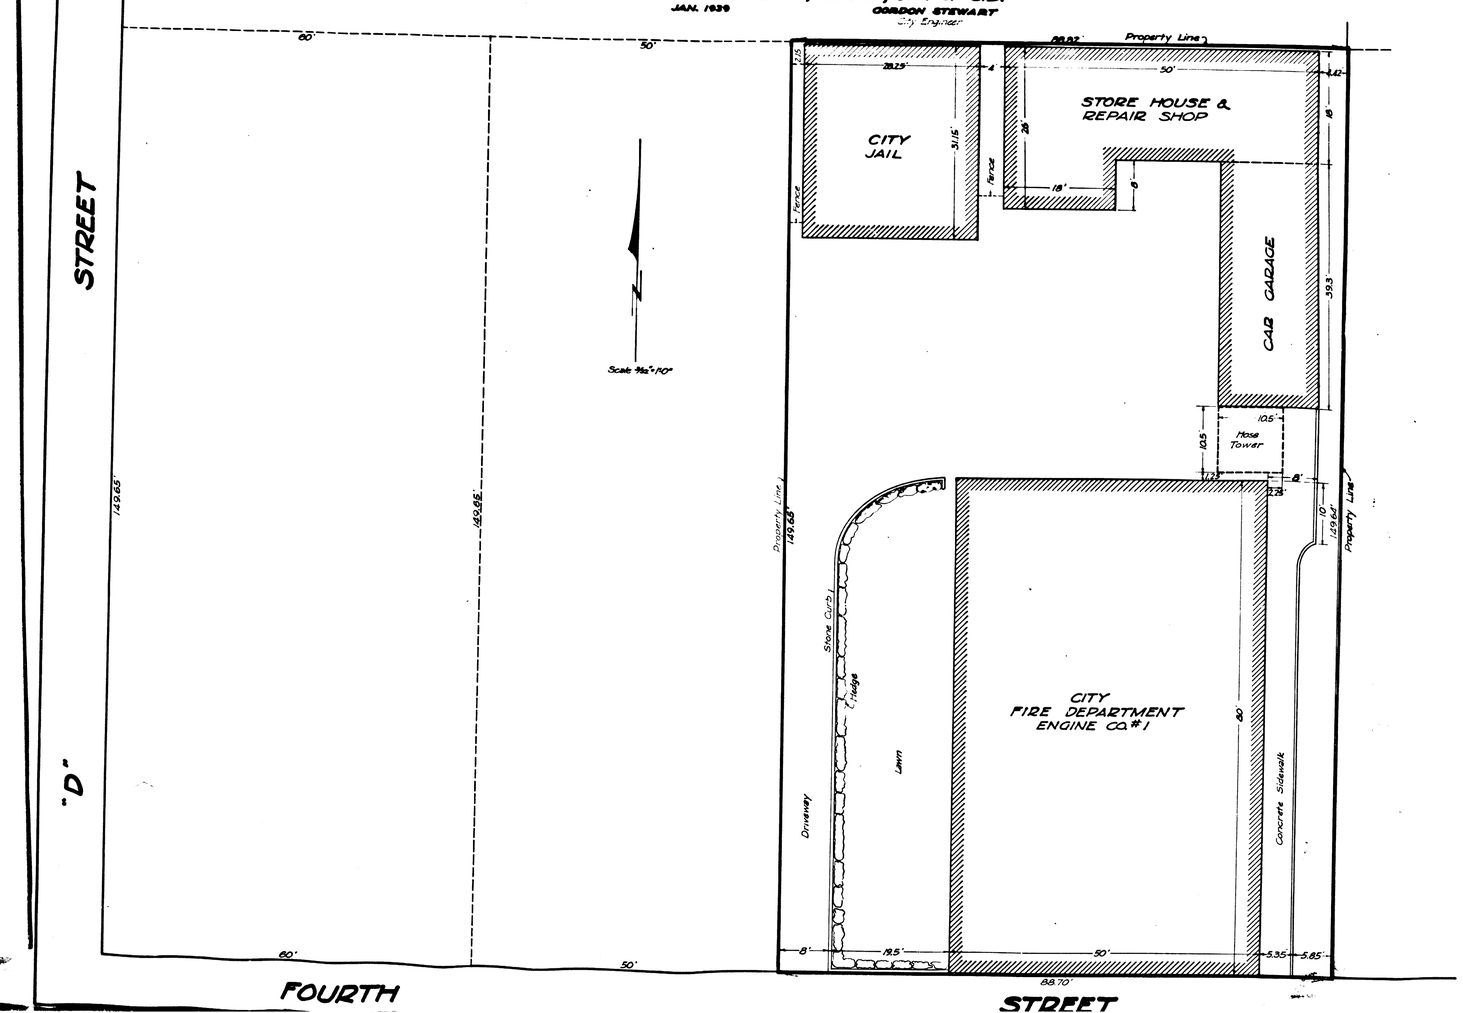

# CITY FIRE DEPARTMENT
## BUILDING LAYOUT FOR ENGINE CO. #1

PORTION OF LOT 2, BLK. 30, CITY OF S.B.

JAN. 1939
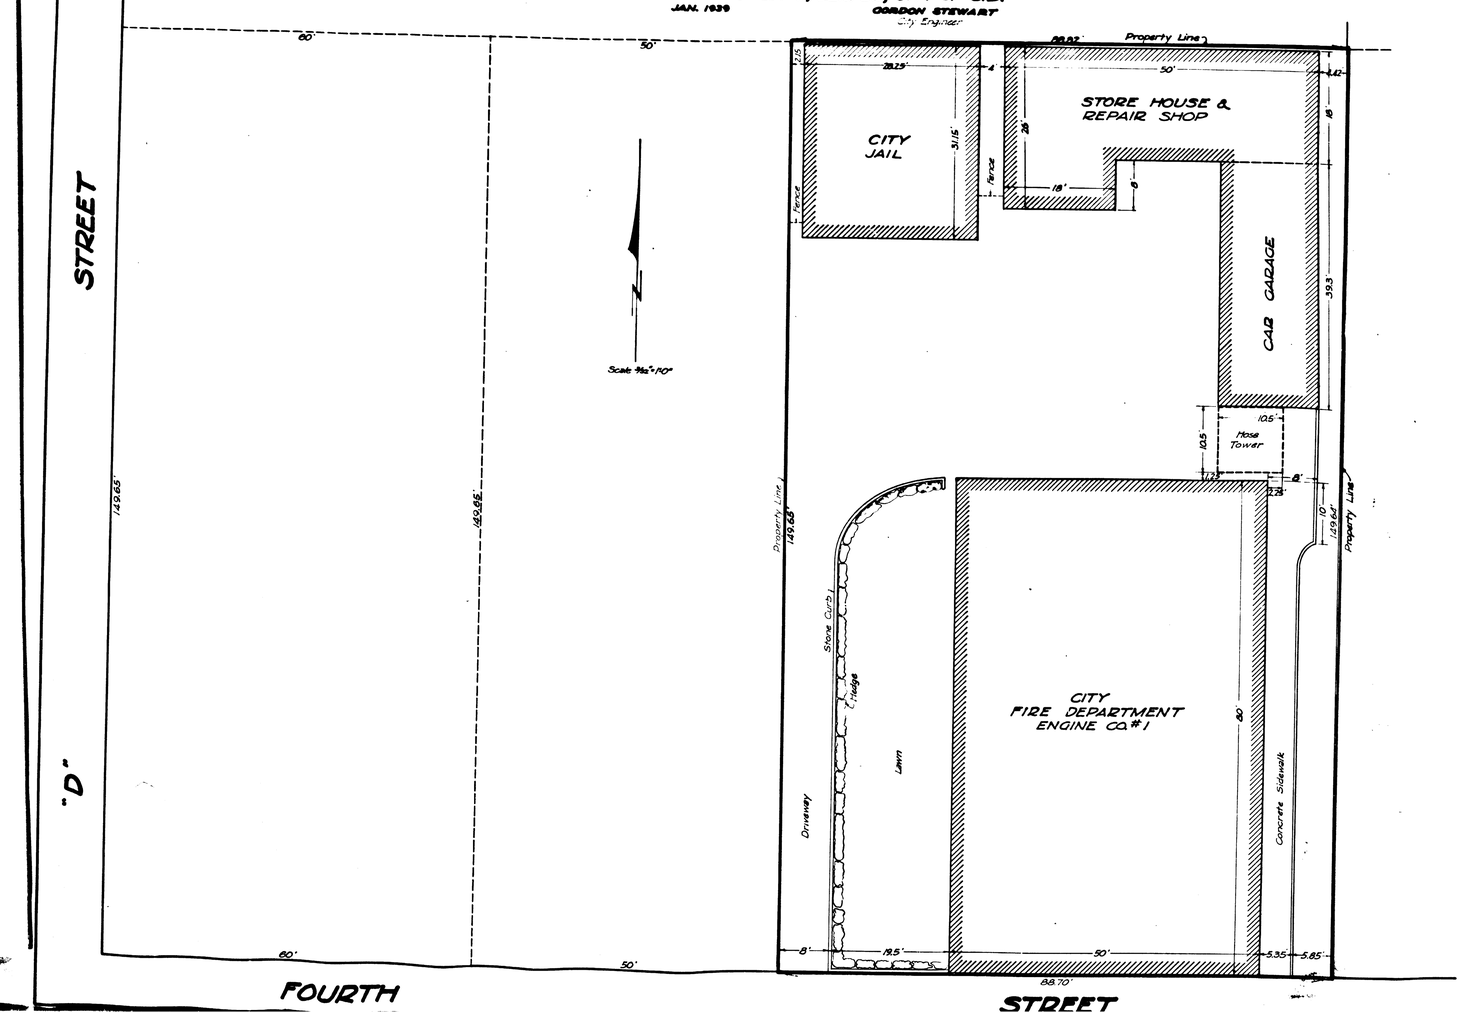
GORDON STEWART
City Engineer