PLAT SHOWING
SURVEY OF GROUND SOLD TO
THE CITY OF SAN BERNARDINO
BY
THE MUSCUPIABE LAND & WATER CO.
BEING PORTIONS OF SECTIONS 30 & 31 - T. 2 N. R. 4 W. S.B.M.
AND A PORTION OF THE MUSCUPIABE RANCH ADJOINING.
SURVEY COMPLETED JUNE 15 1921
SCALE 1 INCH = 1000 FEET.

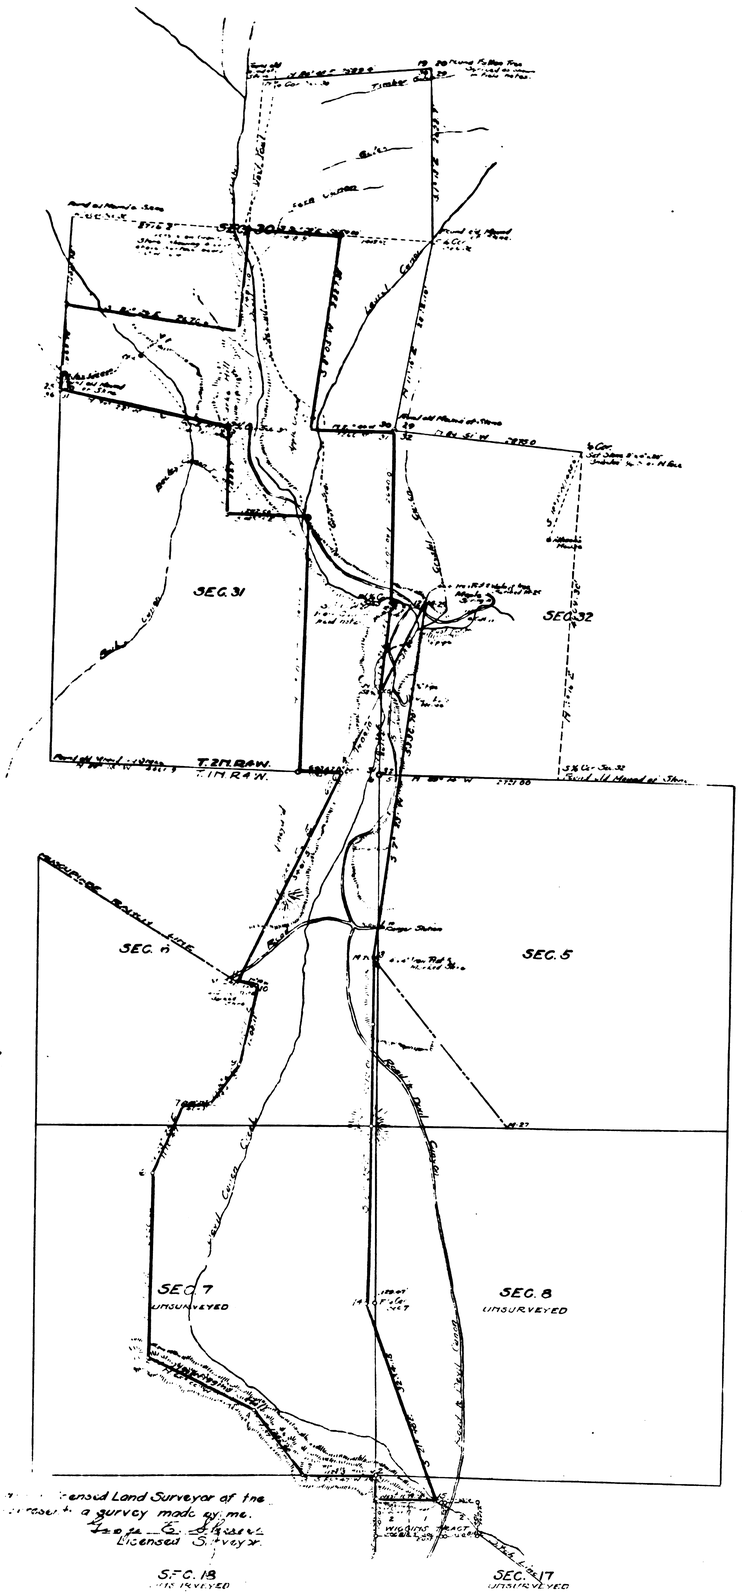

LEGEND
3/4" pipe at points marked thus ○
2" pipe at points marked thus ●
All lines were reflected from the meridian as determined by direct solar observation.

CERTIFICATE -
I, [illegible] hereby certify that [illegible] licensed Land Surveyor of the State of California and that this map represents a survey made by me.
[illegible]
Licensed Surveyor.