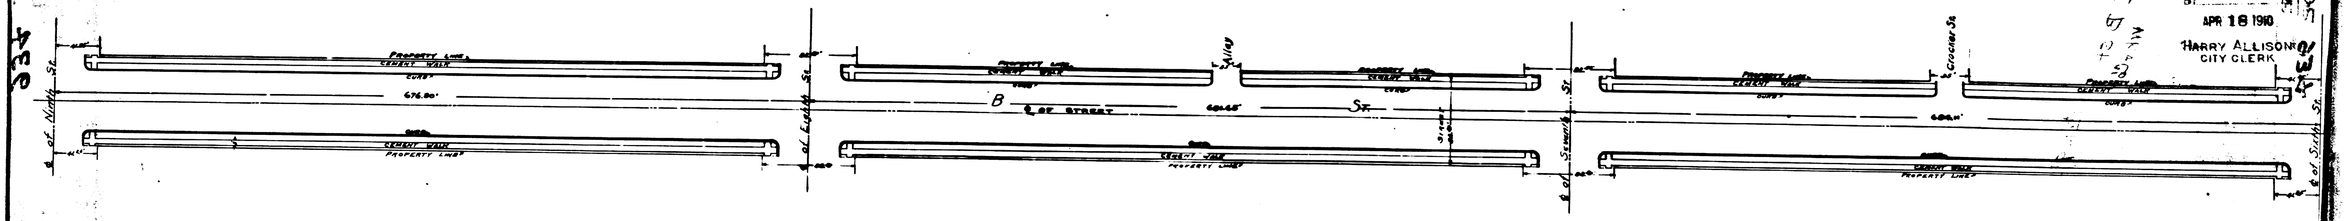

Scale 1 in. = 60 ft.

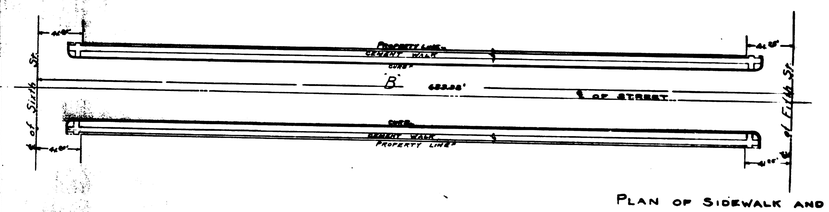

Plan of Sidewalk and Curb on 'B' St. from Fifth St. to Ninth St.

Scale 1 in. = 60 ft.

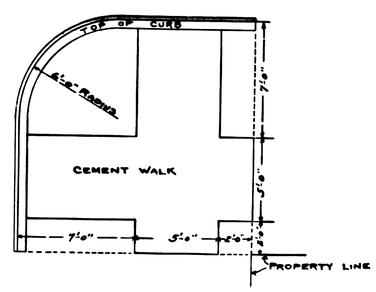

Plan of Return at Junction of 14 ft. Sidewalks

Scale ¼ in. = 1 ft.

Abbreviations.

St.	Indicates	Street
Ave.	"	Avenue
℄	"	Center Line
Ft. and '	"	Foot or Feet
In. and "	"	Inch or ins
No	"	Number
=	"	Equals
"	"	Ditto

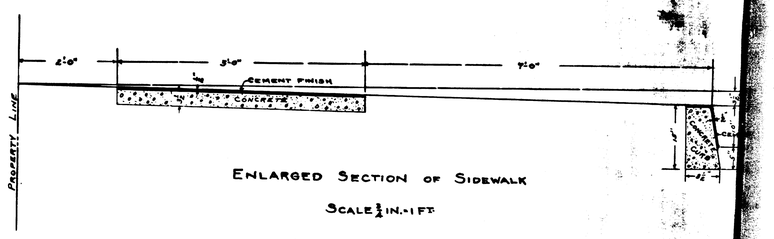

Enlarged Section of Sidewalk

Scale ¾ in. = 1 ft.

No. 66

Plan and Sections of Sidewalk and Curb on 'B' St. from Fifth St. to Ninth St.

City of San Bernardino

Filed
By
Apr 18 1910
Harry Allison
City Clerk