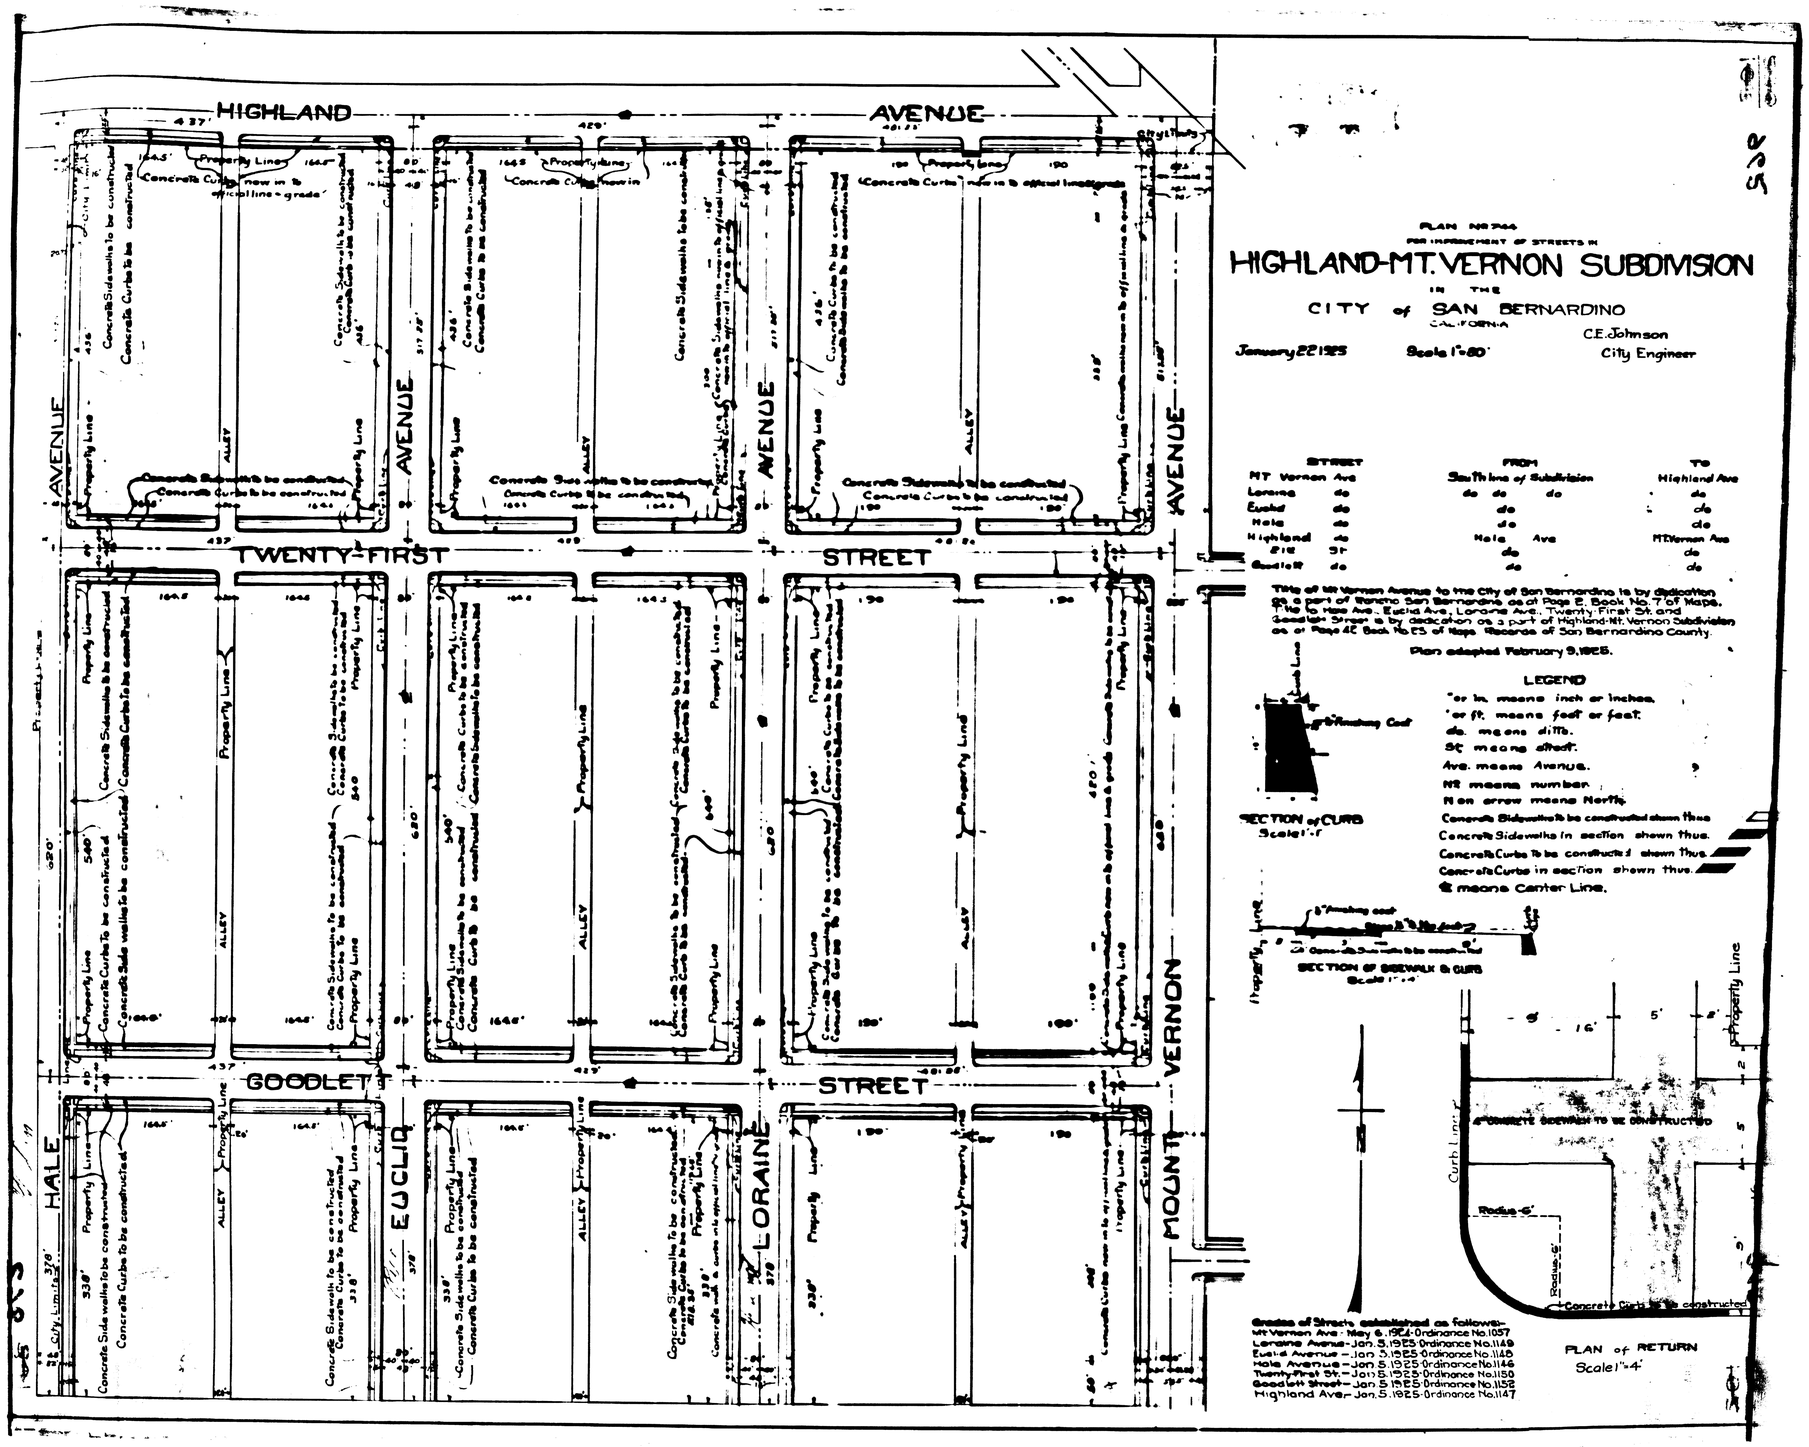
HIGHLAND AVENUE
TWENTY-FIRST STREET
GOODLETT STREET
HALE AVENUE
EUCLID AVENUE
LORAINE AVENUE
MOUNT VERNON AVENUE
Property Line
ALLEY
Concrete Sidewalks to be constructed
Concrete Curbs to be constructed
Concrete Curbs now in to official line & grade
Concrete Sidewalks in to official line & grade
Concrete Sidewalks in to official line & grade
Concrete Curbs now in to official line & grade
Concrete Sidewalks to be constructed
Concrete Curbs to be constructed
Concrete Side walks to be constructed
Concrete Curbs To be constructed
Concrete Sidewalks to be constructed
Concrete Curbs to