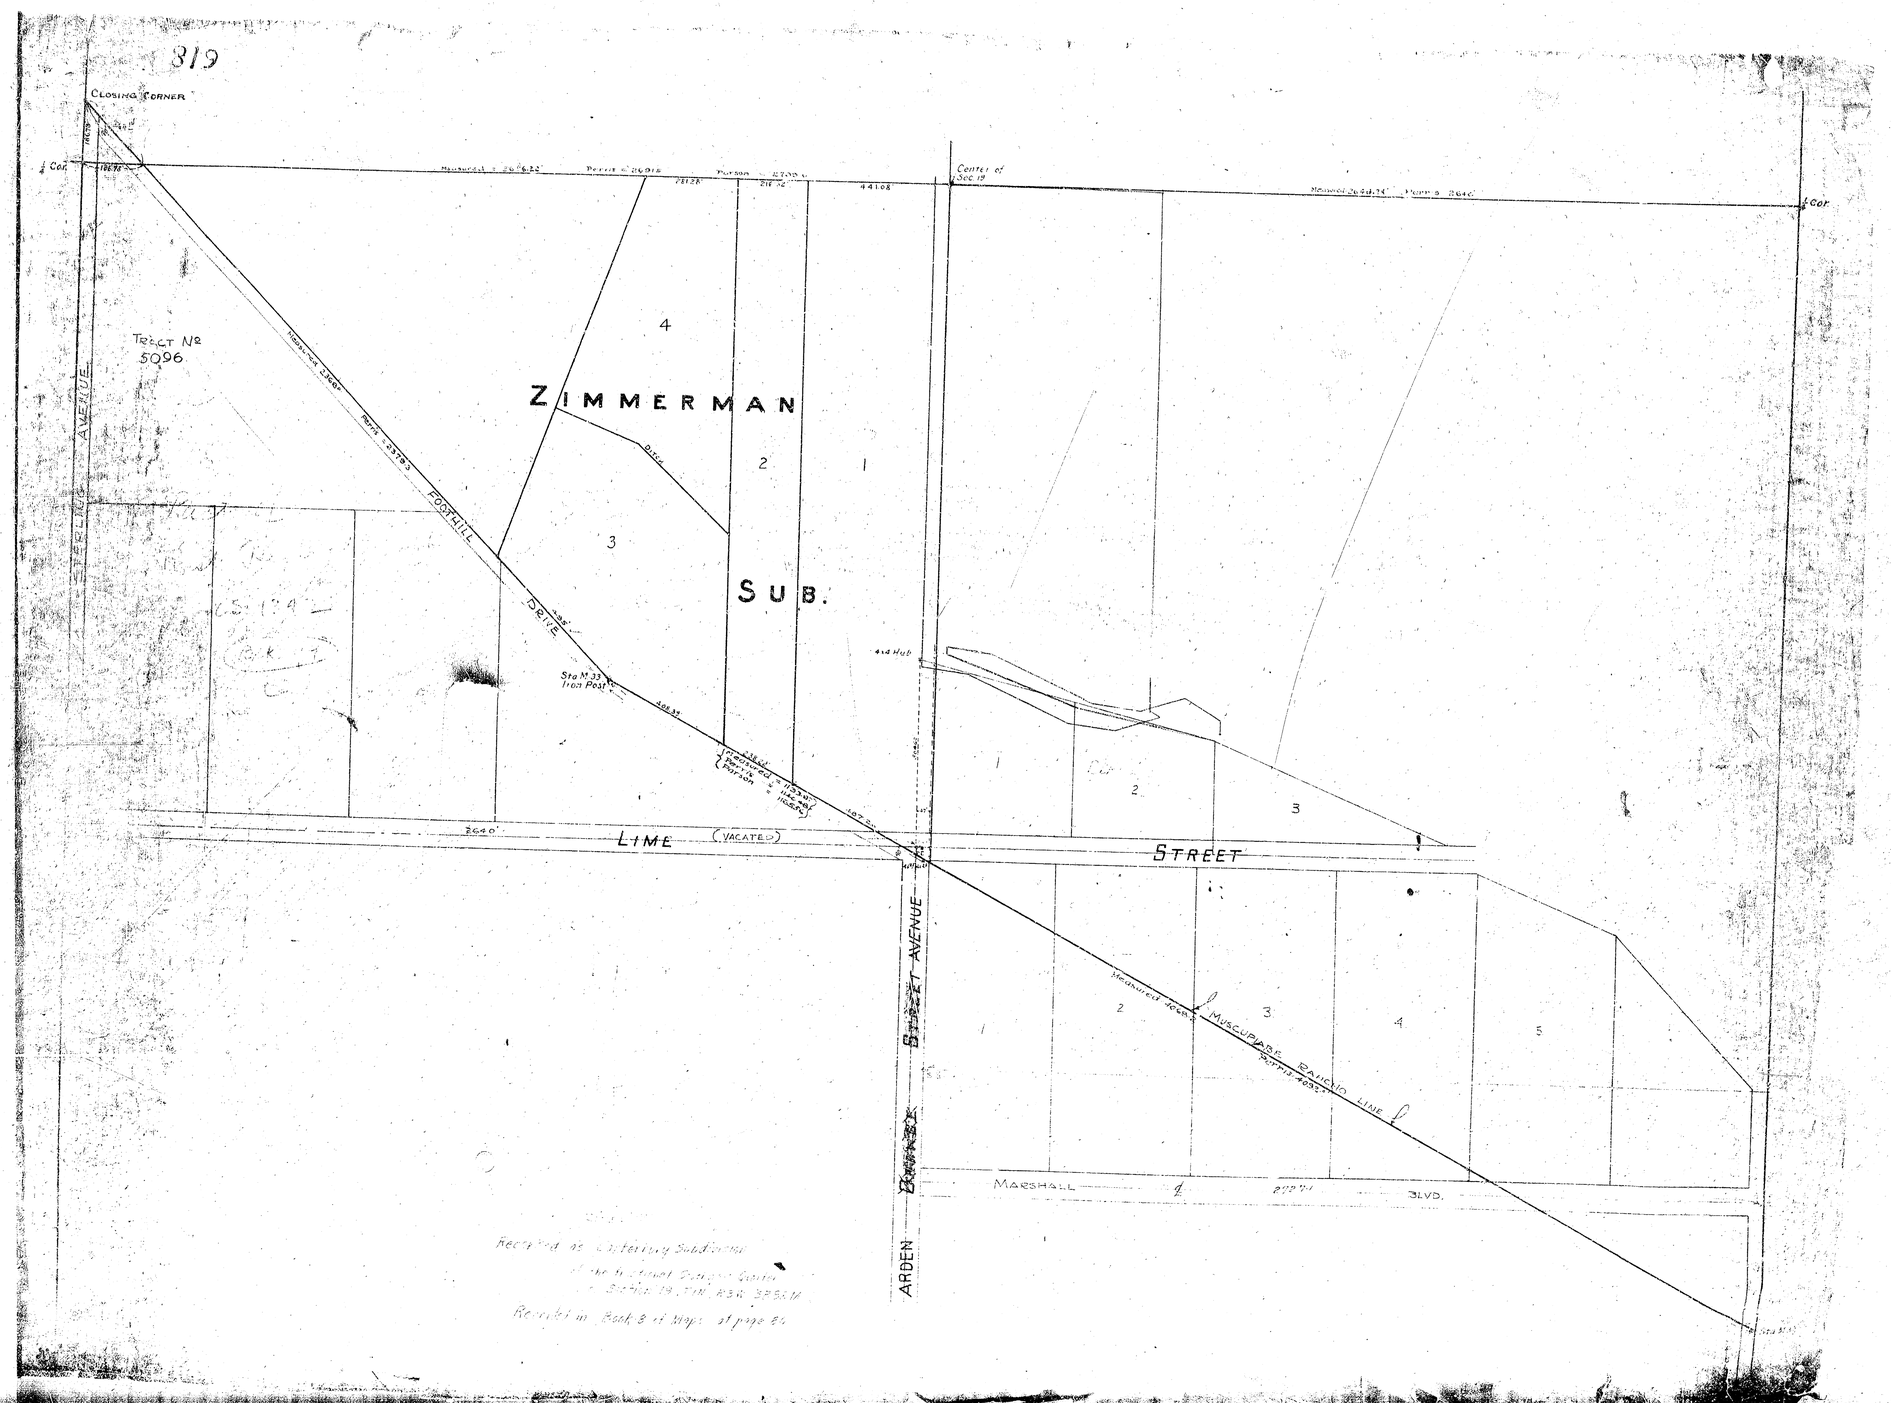
819
CLOSING CORNER
¼ Cor.
Center of Sec 19
¼ Cor.
TRACT Nº 5096
ZIMMERMAN
SUB.
1
2
3
4
STERLING AVENUE
FOOTHILL DRIVE
Sta M 33 Iron Post
LIME (VACATED) STREET
ARDEN AVENUE
MUSCUPIARE RAILROAD LINE
MARSHALL BLVD.
Recorded as Unofficial Subdivision
Recorded in Book 8 of Maps at page 21

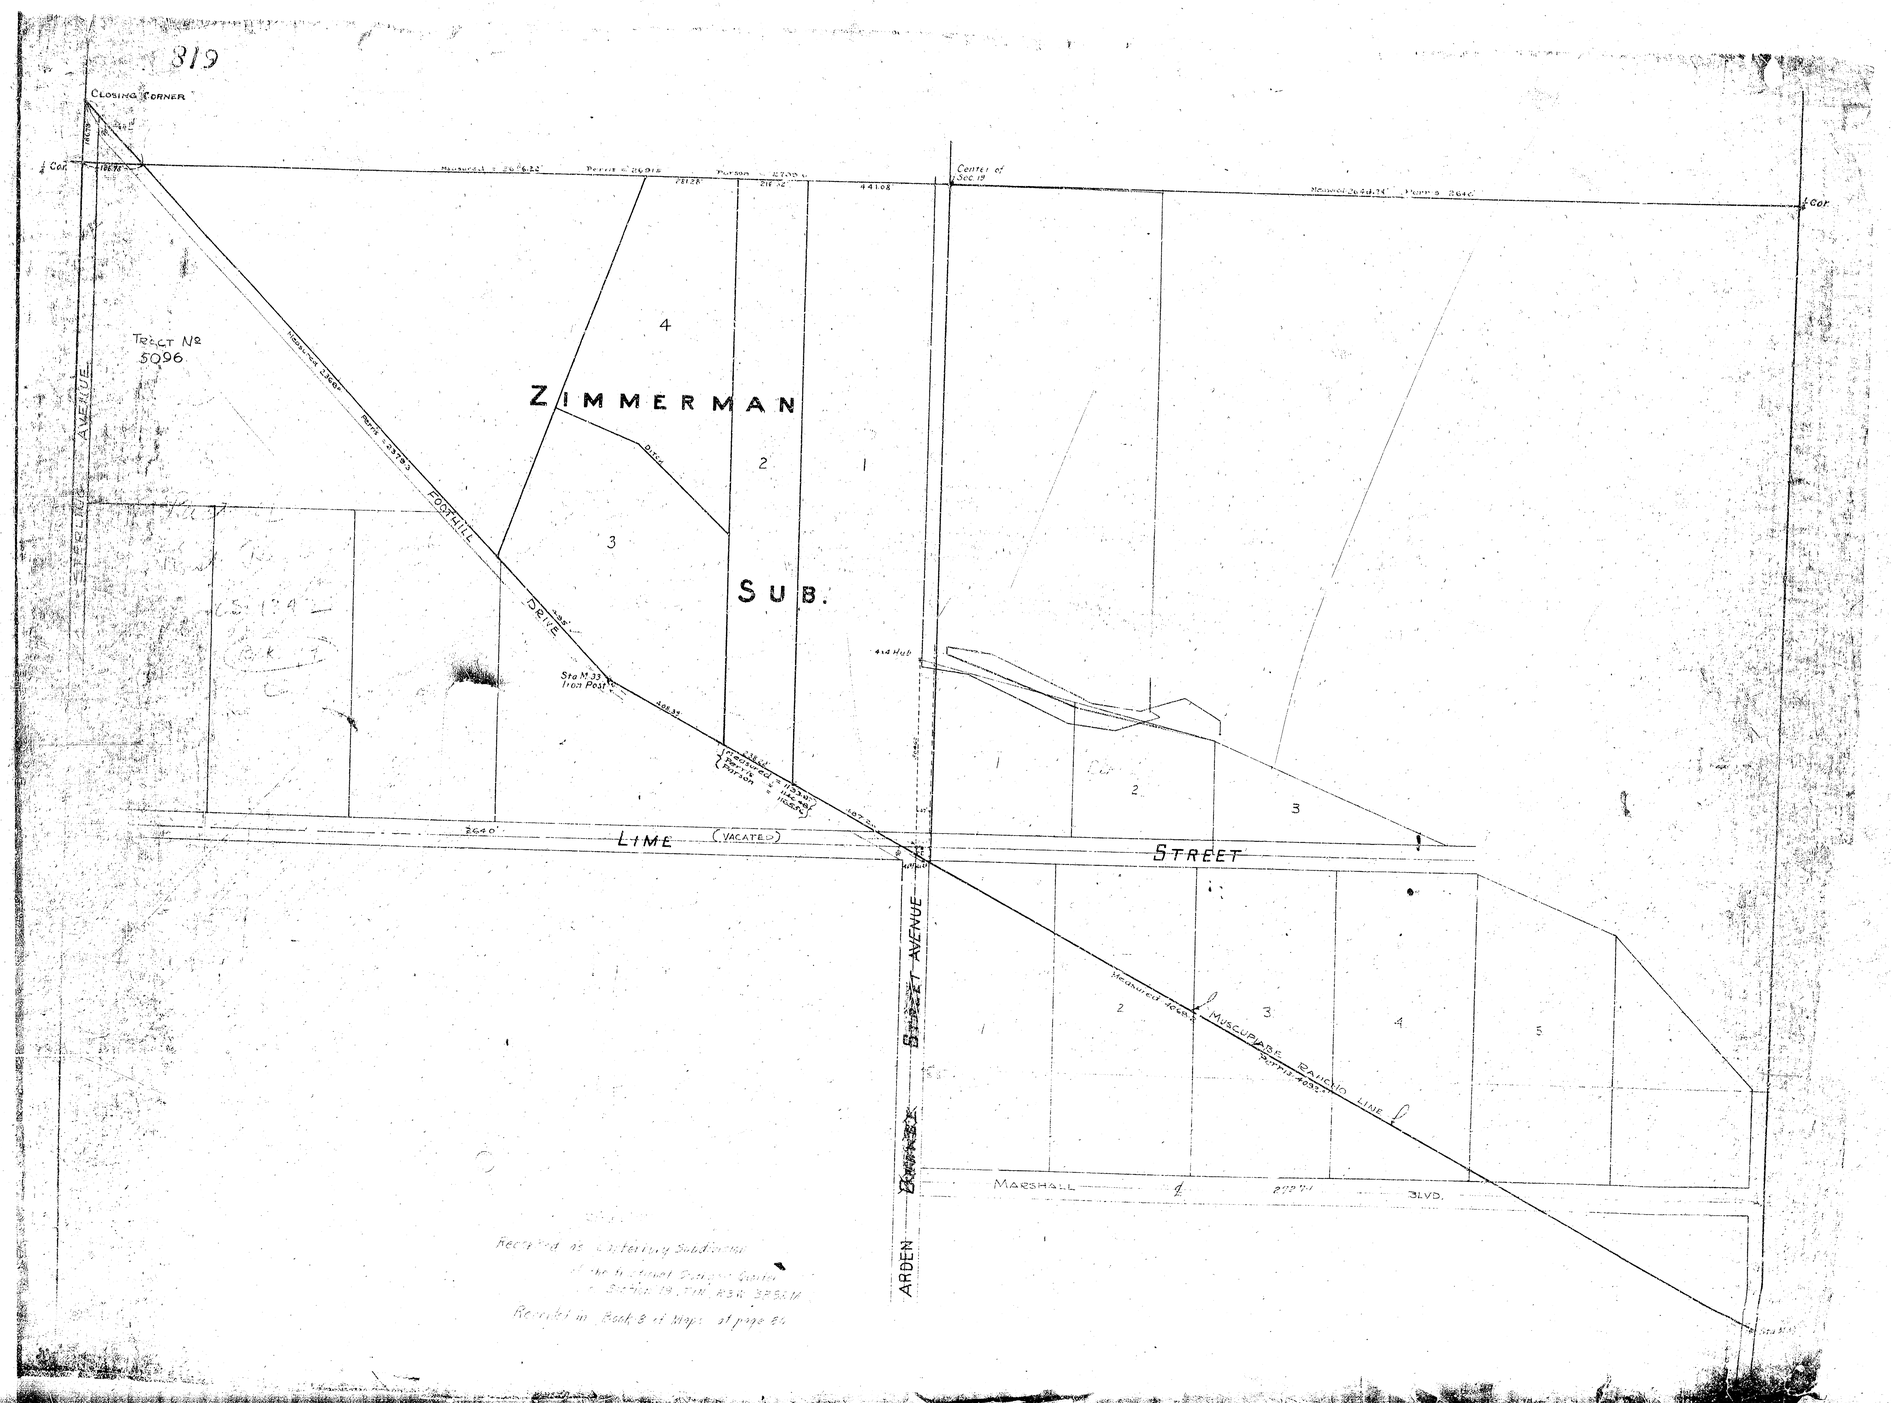
819
CLOSING CORNER
¼ Cor.
Center of Sec 19
¼ Cor.
TRACT Nº 5096
ZIMMERMAN
SUB.
1
2
3
4
STERLING AVENUE
FOOTHILL DRIVE
Sta M 33 Iron Post
LIME (VACATED) STREET
ARDEN AVENUE
MUSCUPIARE RAILROAD LINE
MARSHALL BLVD.
Recorded as Unofficial Subdivision
Recorded in Book 8 of Maps at page 21