PLAN No 871
FOR THE IMPROVEMENT OF THE
SOUTH SIDE OF SEVENTEENTH STREET
BETWEEN
THE WEST LINE OF G STREET AND 333 FEET WEST
IN THE
CITY OF SAN BERNARDINO CALIFORNIA
April 1926 C.E. Johnson
Scale as Shown. City Engineer.

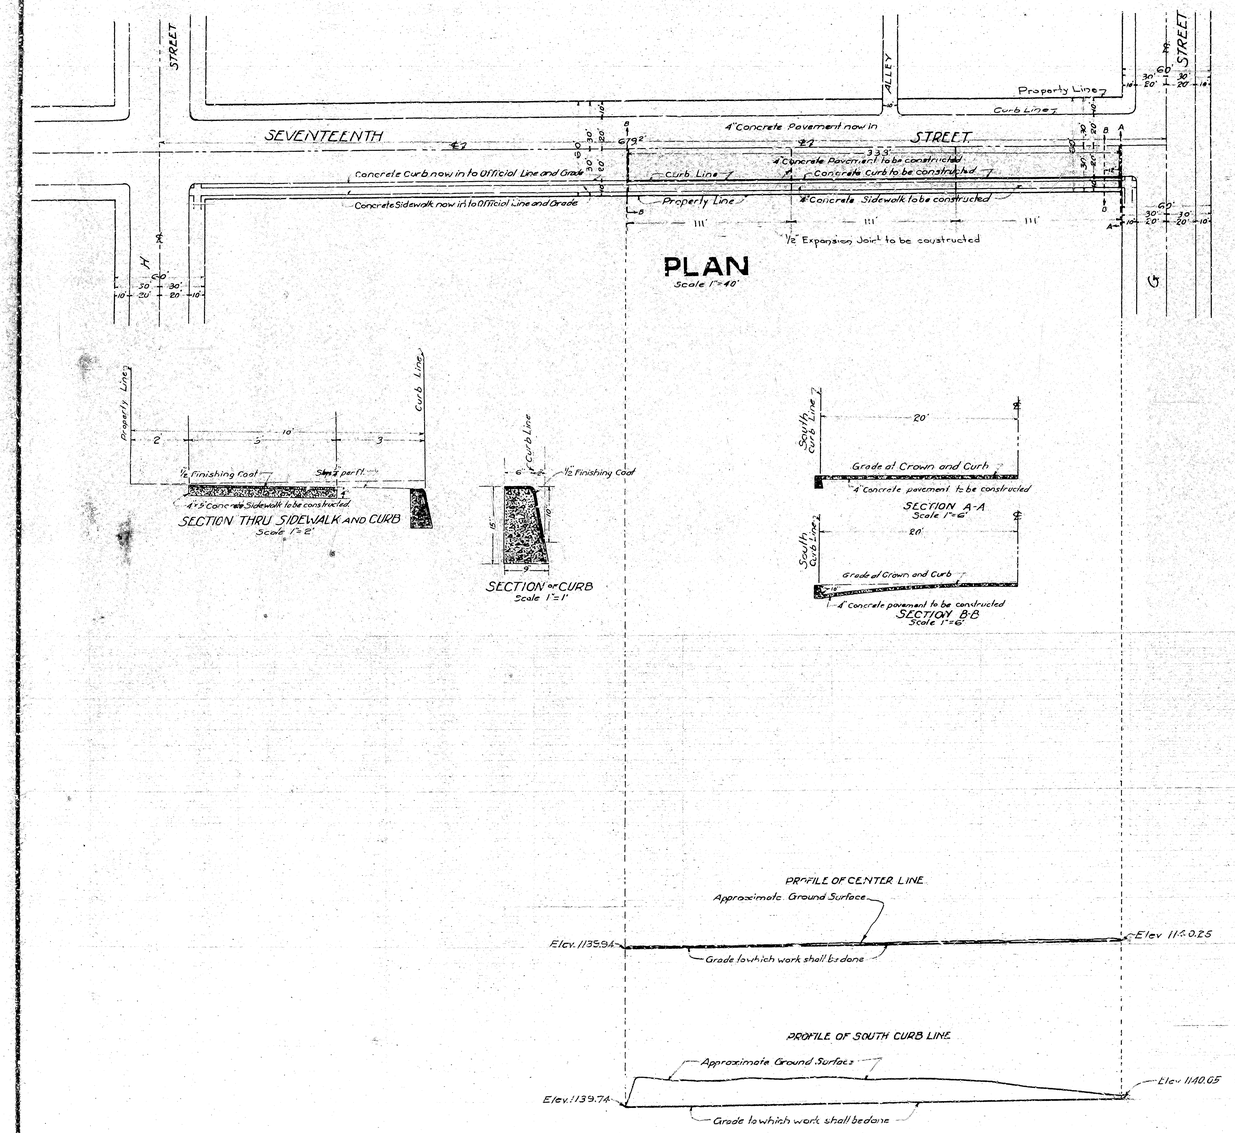

PROFILE
Black Line shows Approximate Ground Surface
Red Line shows Grade to which work shall be done
Scale { Horizontal 1"=40' / Vertical 1"=4'

N

LEGEND
" or inch means inch or inches
' or ft means foot or feet
Elev means elevation
℄ means Center Line
No means Number
4" Concrete Pavement to be constructed shown thus on Plan — thus in Section
4"x5" Concrete Sidewalk to be constructed shown thus on Plan — thus in Section
Concrete Curb to be constructed shown thus on Plan — thus in Section
½" Expansion Joints to be constructed shown thus

TITLE TO STREET
The portion of Seventeenth Street to be improved acquired by deed from Chas. T. and Espy Wixon, recorded in Book 90 Page 128, of the Official Records of San Bernardino County, California.

GRADE ORDINANCE
Grade of Seventeenth Street established May 6, 1924 - Ordinance No. 1060.

PLAN ADOPTED — April - 26 - 1926.

Note: All elevations shown in Red ink are in feet and are above a plane which is 1045.28 feet below the City Bench Mark as established by Ordinance No 383 of the City of SAN BERNARDINO, CALIFORNIA.