SHEET Nº 2

PLAN Nº 1016

FOR THE IMPROVEMENT OF

TWENTY-SEVENTH STREET

BETWEEN

MOUNTAIN VIEW AVENUE AND SIERRA WAY

IN THE

CITY OF SAN BERNARDINO CALIFORNIA.

July 1929 — A. H. LOWE, City Engineer

FILED JULY 15, 1929

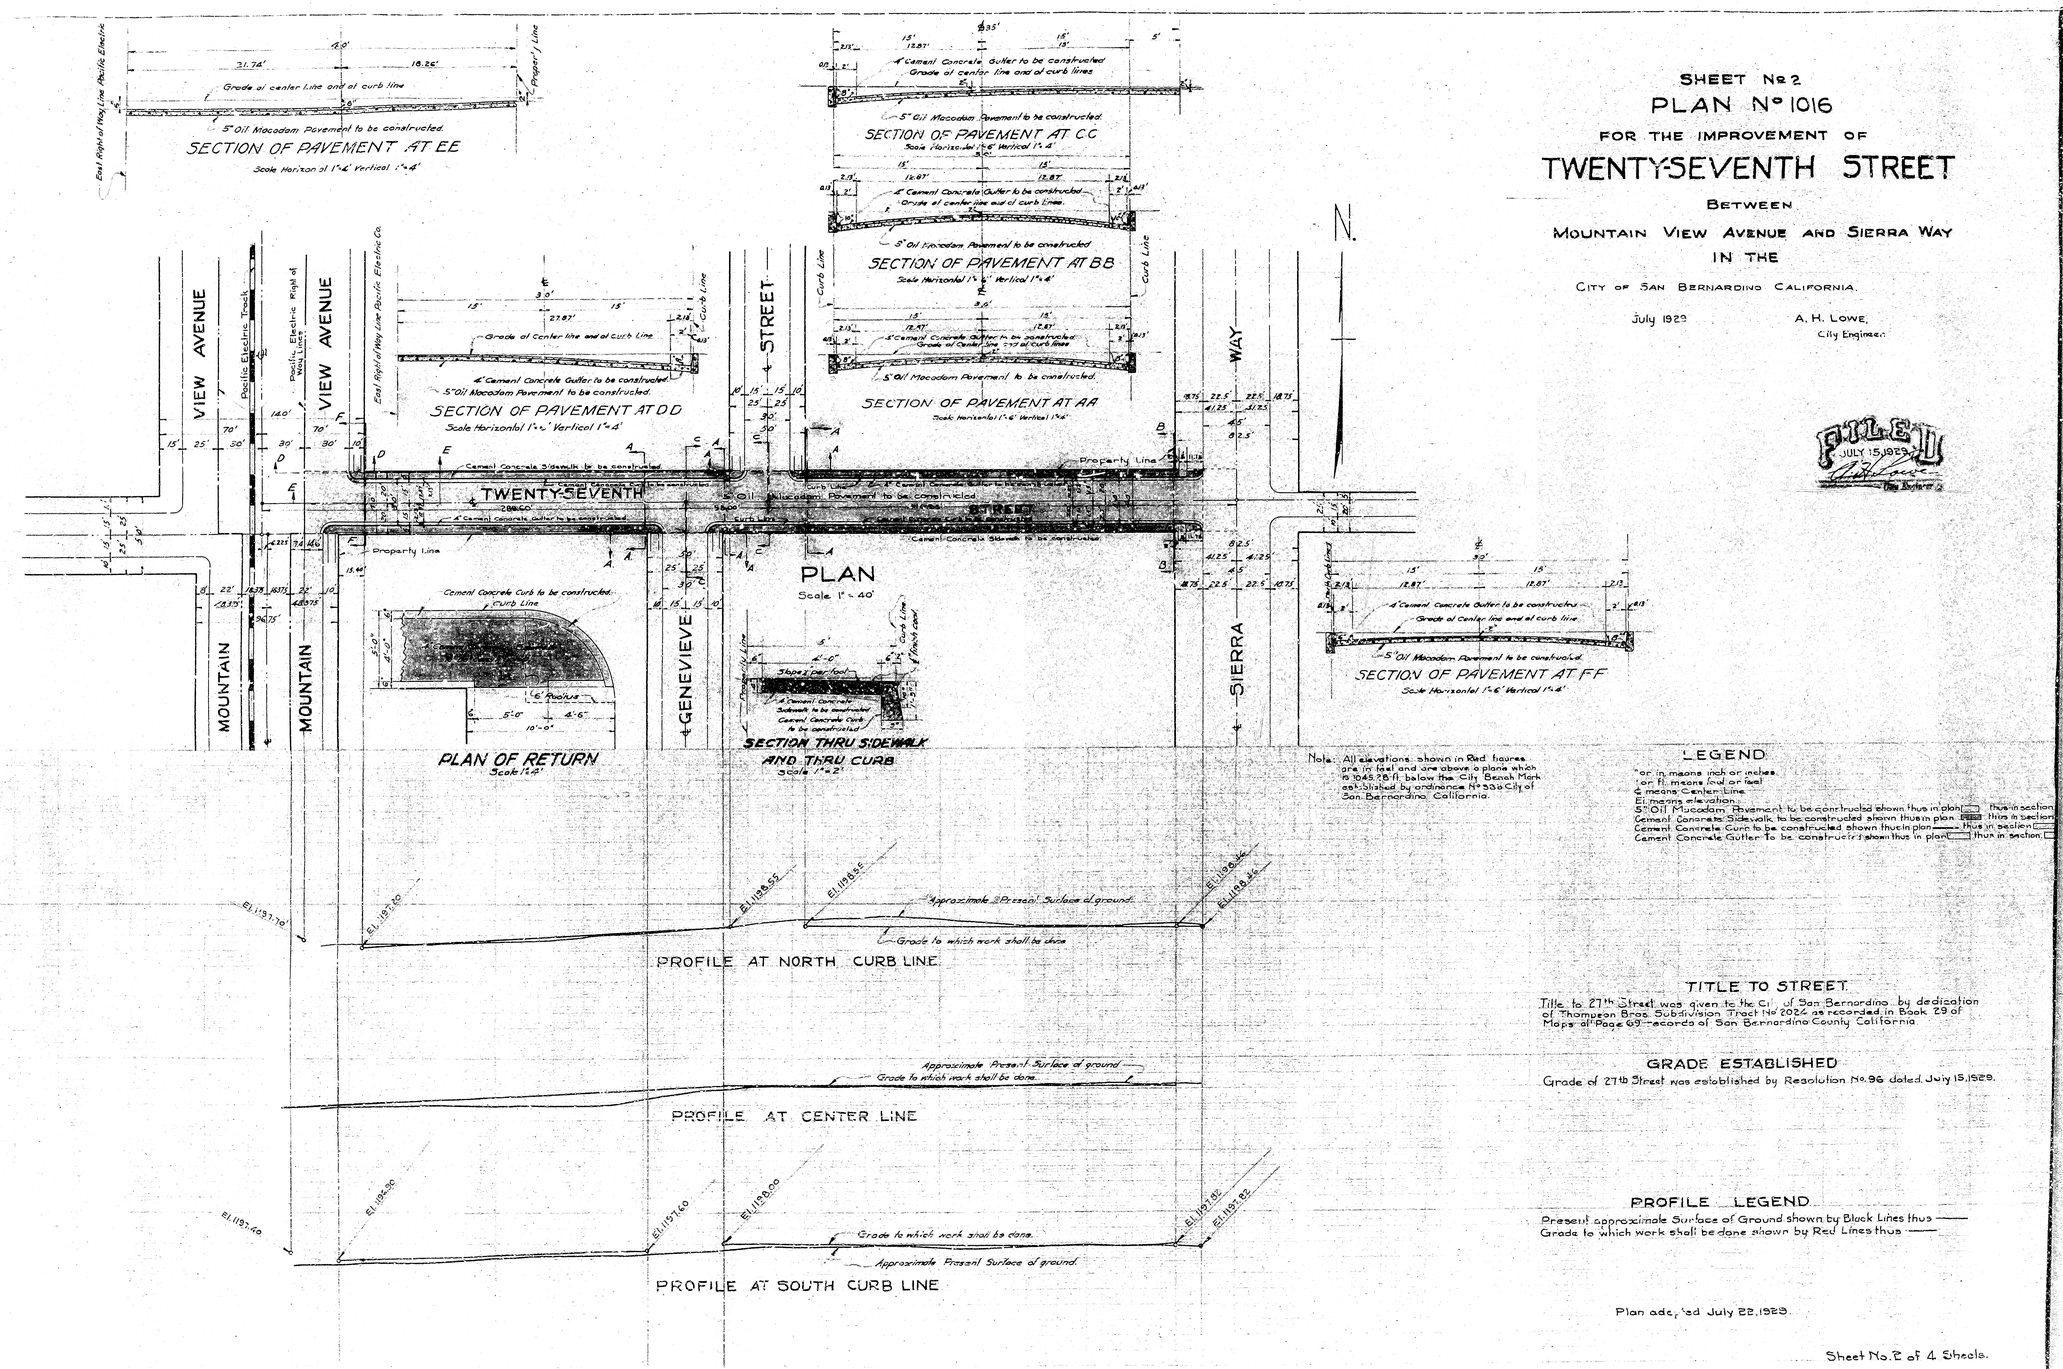

Note: All elevations shown in Red figures are in feet and are above a plane which is 1045.28 ft. below the City Bench Mark established by ordinance Nº 536 City of San Bernardino California.

LEGEND

"or in means inch or inches.
' or ft. means foot or feet.
℄ means Center Line.
El. means elevation.
5" Oil Macadam Pavement to be construct. shown thus in plan ▭ thus in section
Cement Concrete Sidewalk to be constructed shown thus in plan ▭ thus in section
Cement Concrete Curb to be constructed shown thus in plan ▭ thus in section ▭
Cement Concrete Gutter to be constructed shown thus in plan ▭ thus in section ▭

TITLE TO STREET

Title to 27th Street was given to the City of San Bernardino by dedication of Thompson Bros. Subdivision Tract Nº 2026 as recorded in Book 29 of Maps at Page 69 records of San Bernardino County California

GRADE ESTABLISHED

Grade of 27th Street was established by Resolution No. 96 dated July 15, 1929.

PROFILE LEGEND

Present approximate Surface of Ground shown by Black Lines thus ——
Grade to which work shall be done shown by Red Lines thus ——

Plan adopted July 22, 1929.

Sheet No. 2 of 4 Sheets.