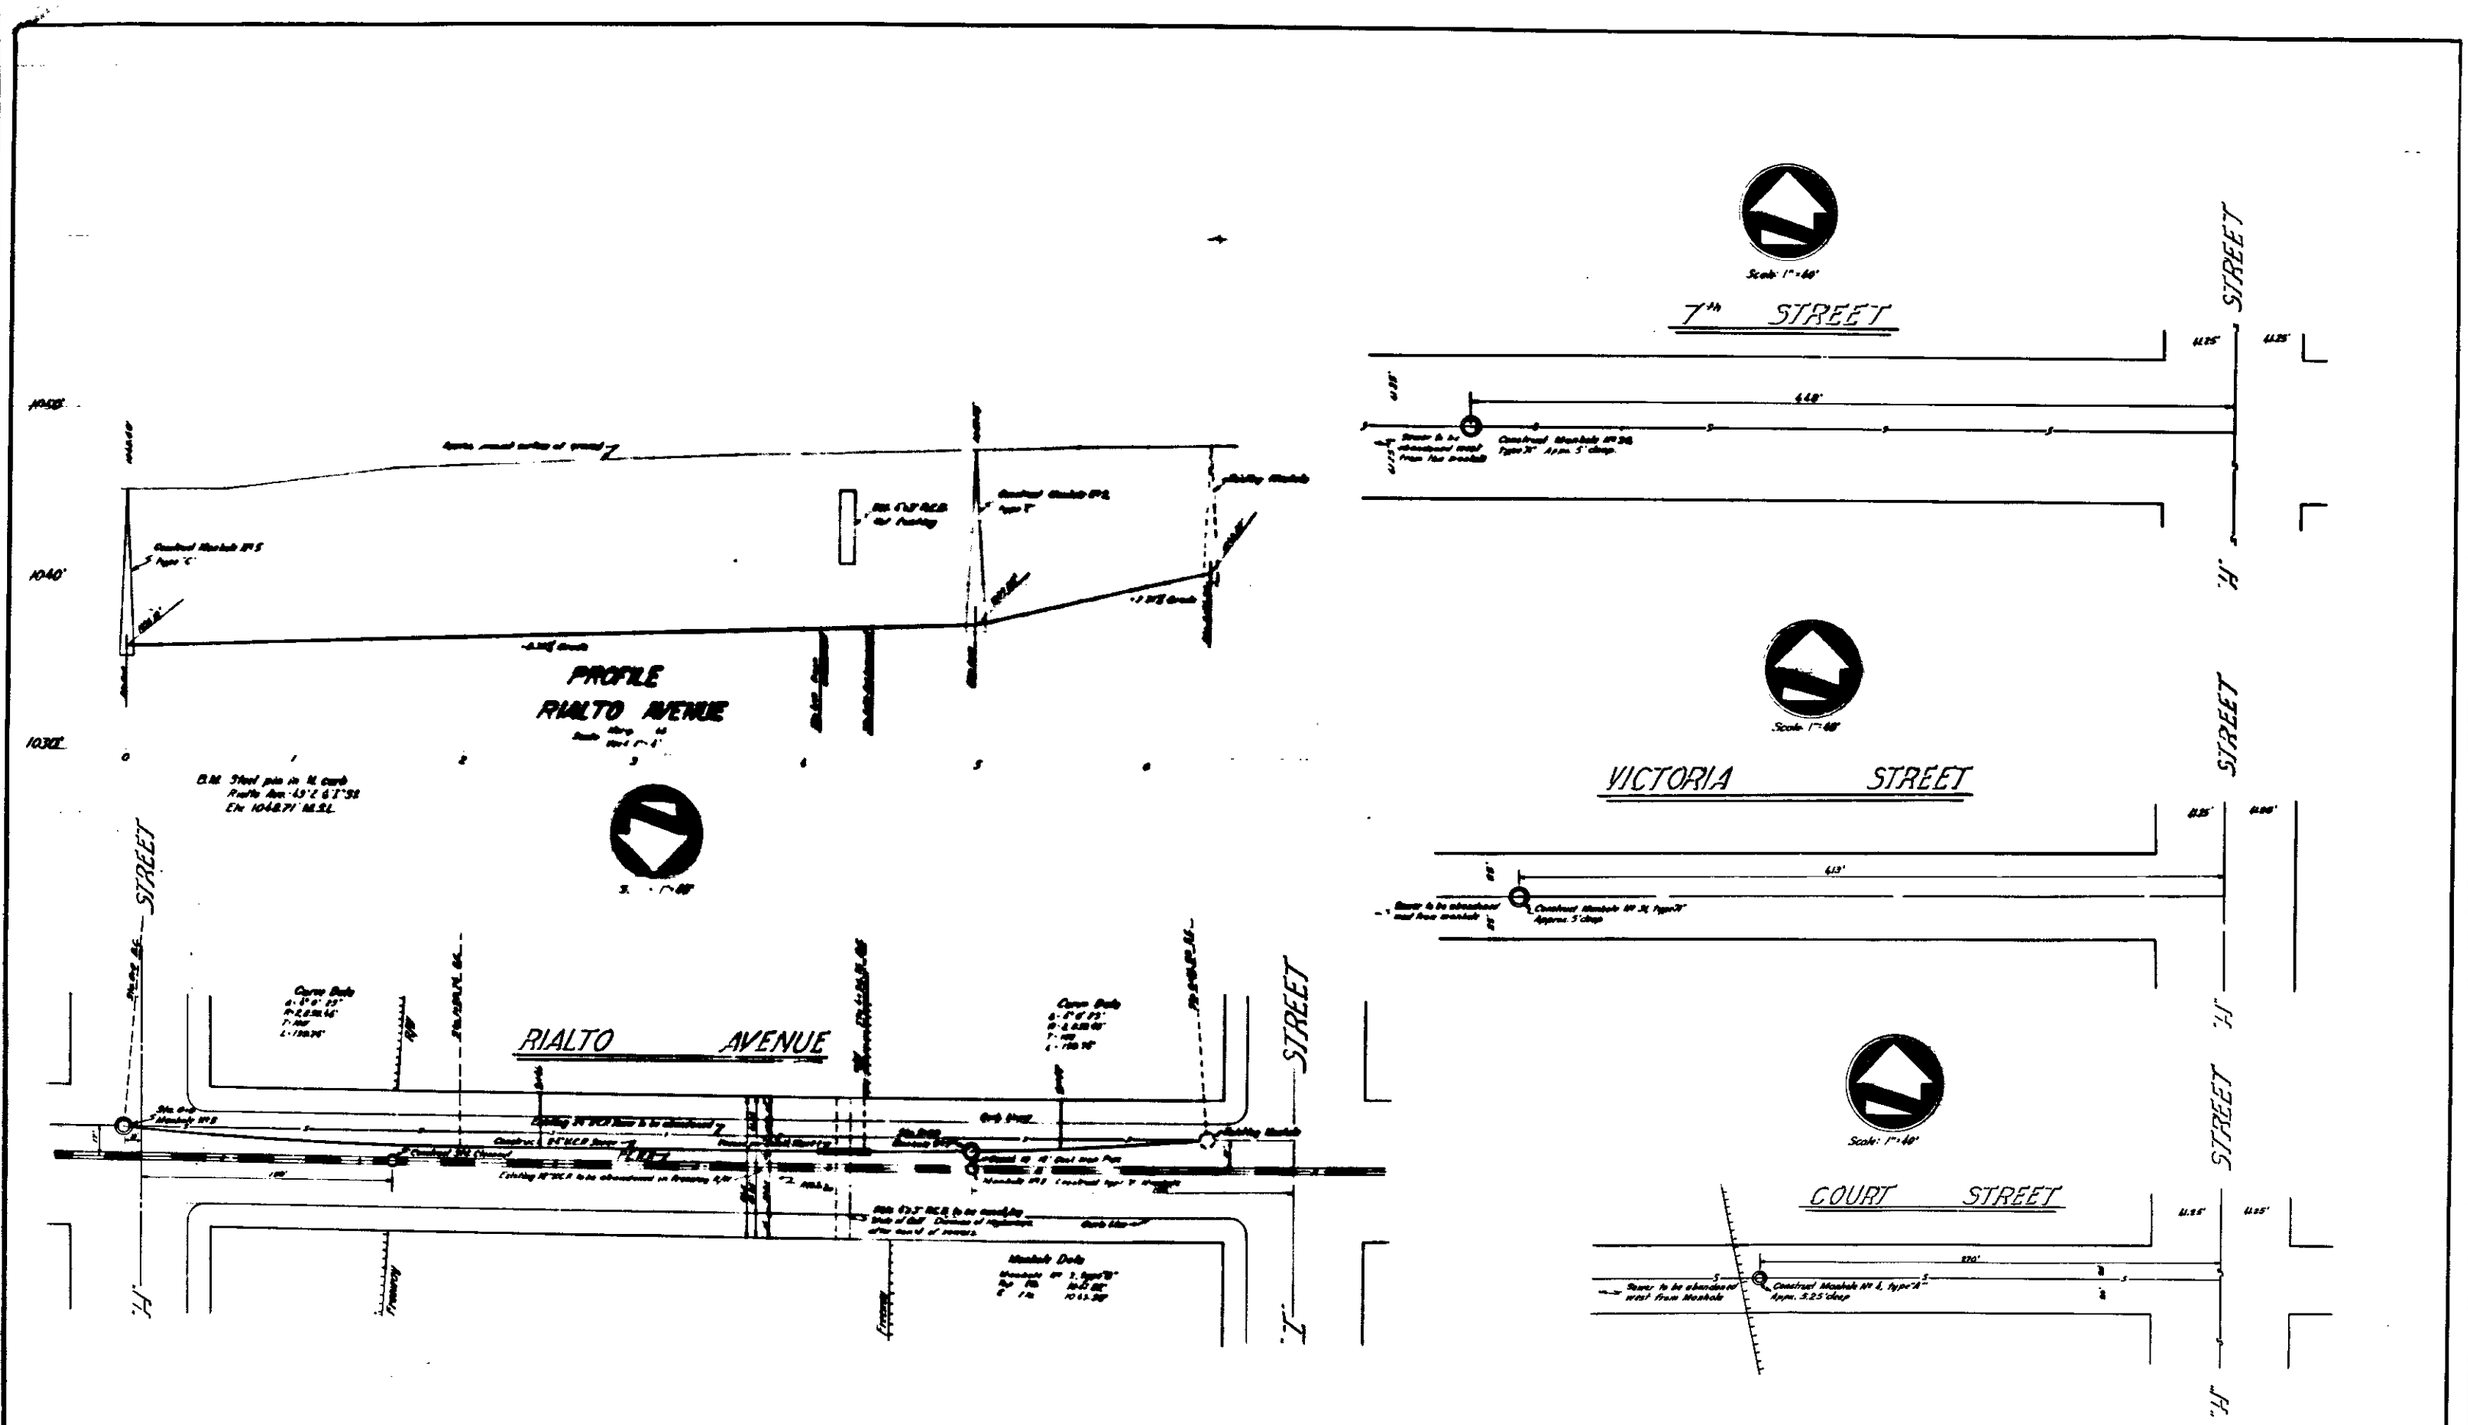
PROFILE
RIALTO AVENUE
RIALTO AVENUE
STREET
"H" STREET
7th STREET
VICTORIA STREET
COURT STREET
Scale: 1"=40'