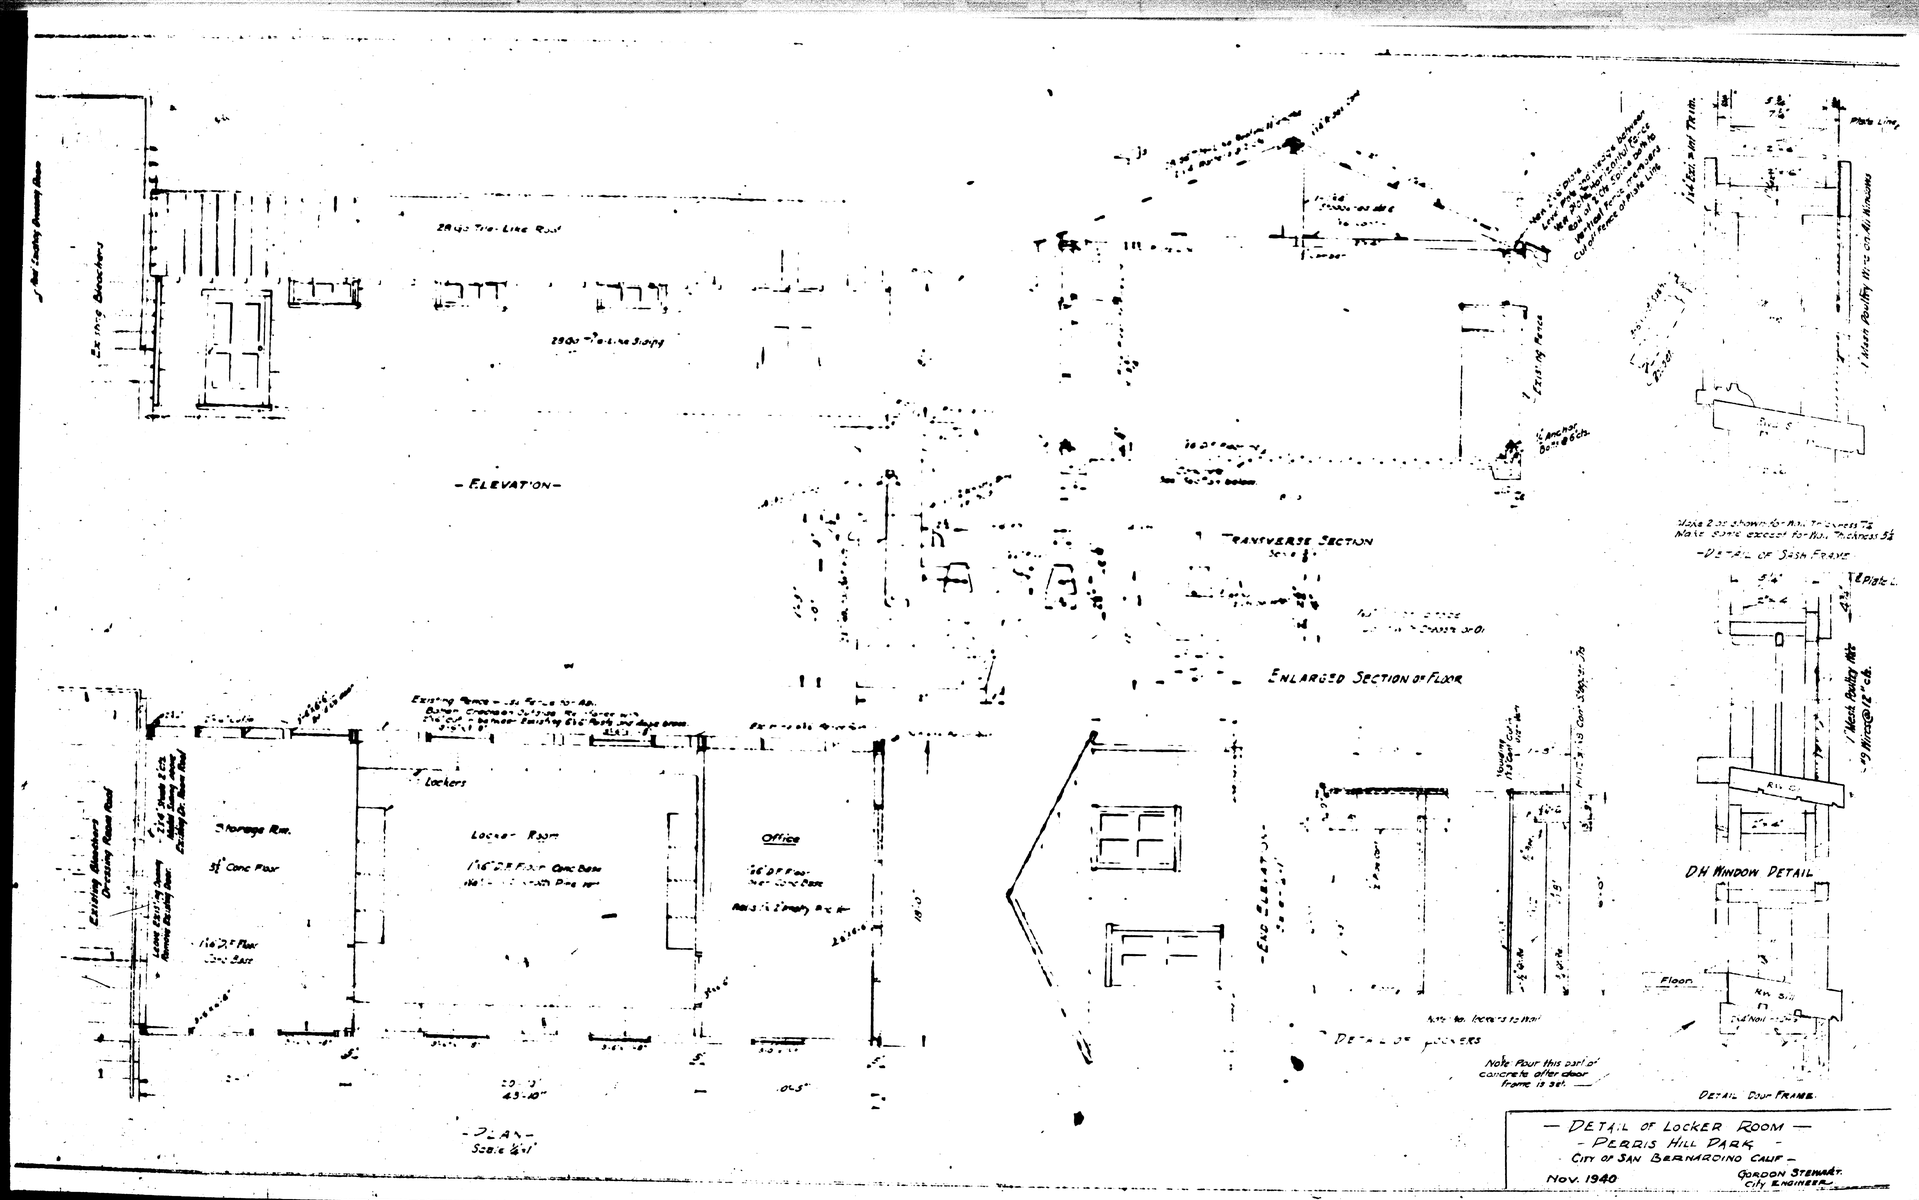

— DETAIL OF LOCKER ROOM —
- PERRIS HILL PARK -
CITY OF SAN BERNARDINO CALIF -
NOV. 1940
GORDON STEWART
City Engineer