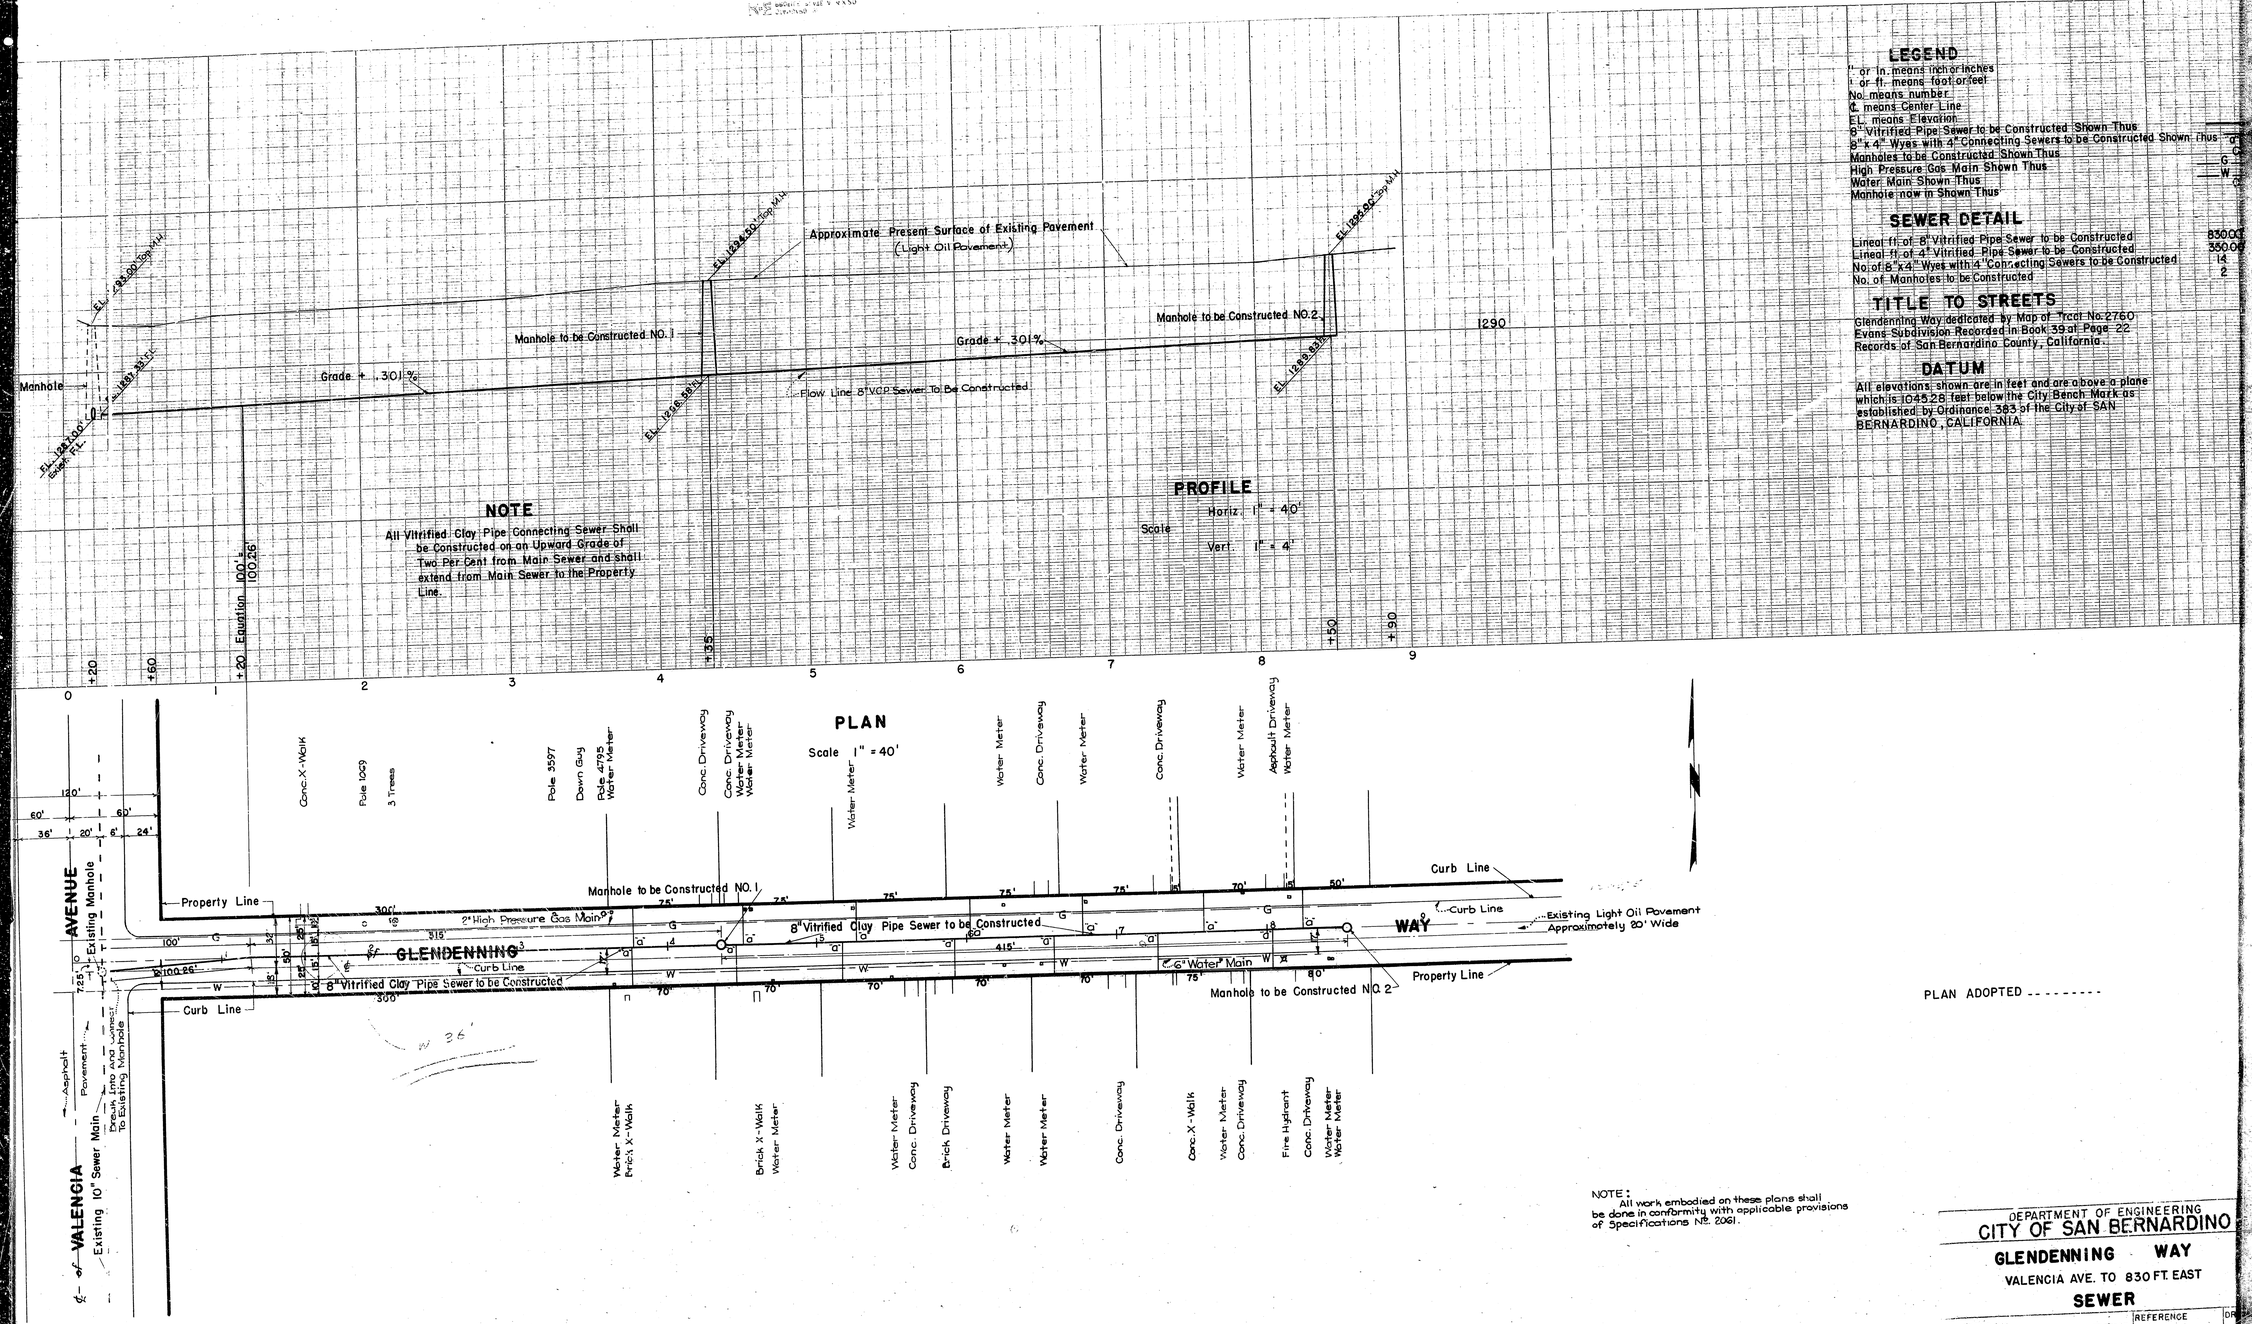

NOTE

All Vitrified Clay Pipe Connecting Sewer Shall be Constructed on an Upward Grade of Two Per Cent from Main Sewer and shall extend from Main Sewer to the Property Line.

LEGEND

" or In. means inch or inches
' or ft. means foot or feet
No. means number
℄ means Center Line
EL. means Elevation
8" Vitrified Pipe Sewer to be Constructed Shown Thus
8" x 4" Wyes with 4" Connecting Sewers to be Constructed Shown Thus
Manholes to be Constructed Shown Thus
High Pressure Gas Main Shown Thus — G
Water Main Shown Thus — W
Manhole now in Shown Thus

SEWER DETAIL

Lineal ft. of 8" Vitrified Pipe Sewer to be Constructed	830.00'
Lineal ft. of 4" Vitrified Pipe Sewer to be Constructed	350.00'
No. of 8" x 4" Wyes with 4" Connecting Sewers to be Constructed	14
No. of Manholes to be Constructed	2

TITLE TO STREETS

Glendenning Way dedicated by Map of Tract No. 2760 Evans Subdivision Recorded in Book 39 at Page 22 Records of San Bernardino County, California.

DATUM

All elevations shown are in feet and are above a plane which is 1045.28 feet below the City Bench Mark as established by Ordinance 383 of the City of SAN BERNARDINO, CALIFORNIA.

PLAN ADOPTED - - - - - - - -

NOTE: All work embodied on these plans shall be done in conformity with applicable provisions of Specifications No. 2061.

DEPARTMENT OF ENGINEERING
CITY OF SAN BERNARDINO

GLENDENNING WAY

VALENCIA AVE. TO 830 FT. EAST

SEWER

SUBMITTED BY
APPROVED August 21, 1952
CITY ENGINEER
REGISTERED CIVIL ENGINEER NO. 7065

REFERENCE
DRAWN BY SEV
CHECKED BY

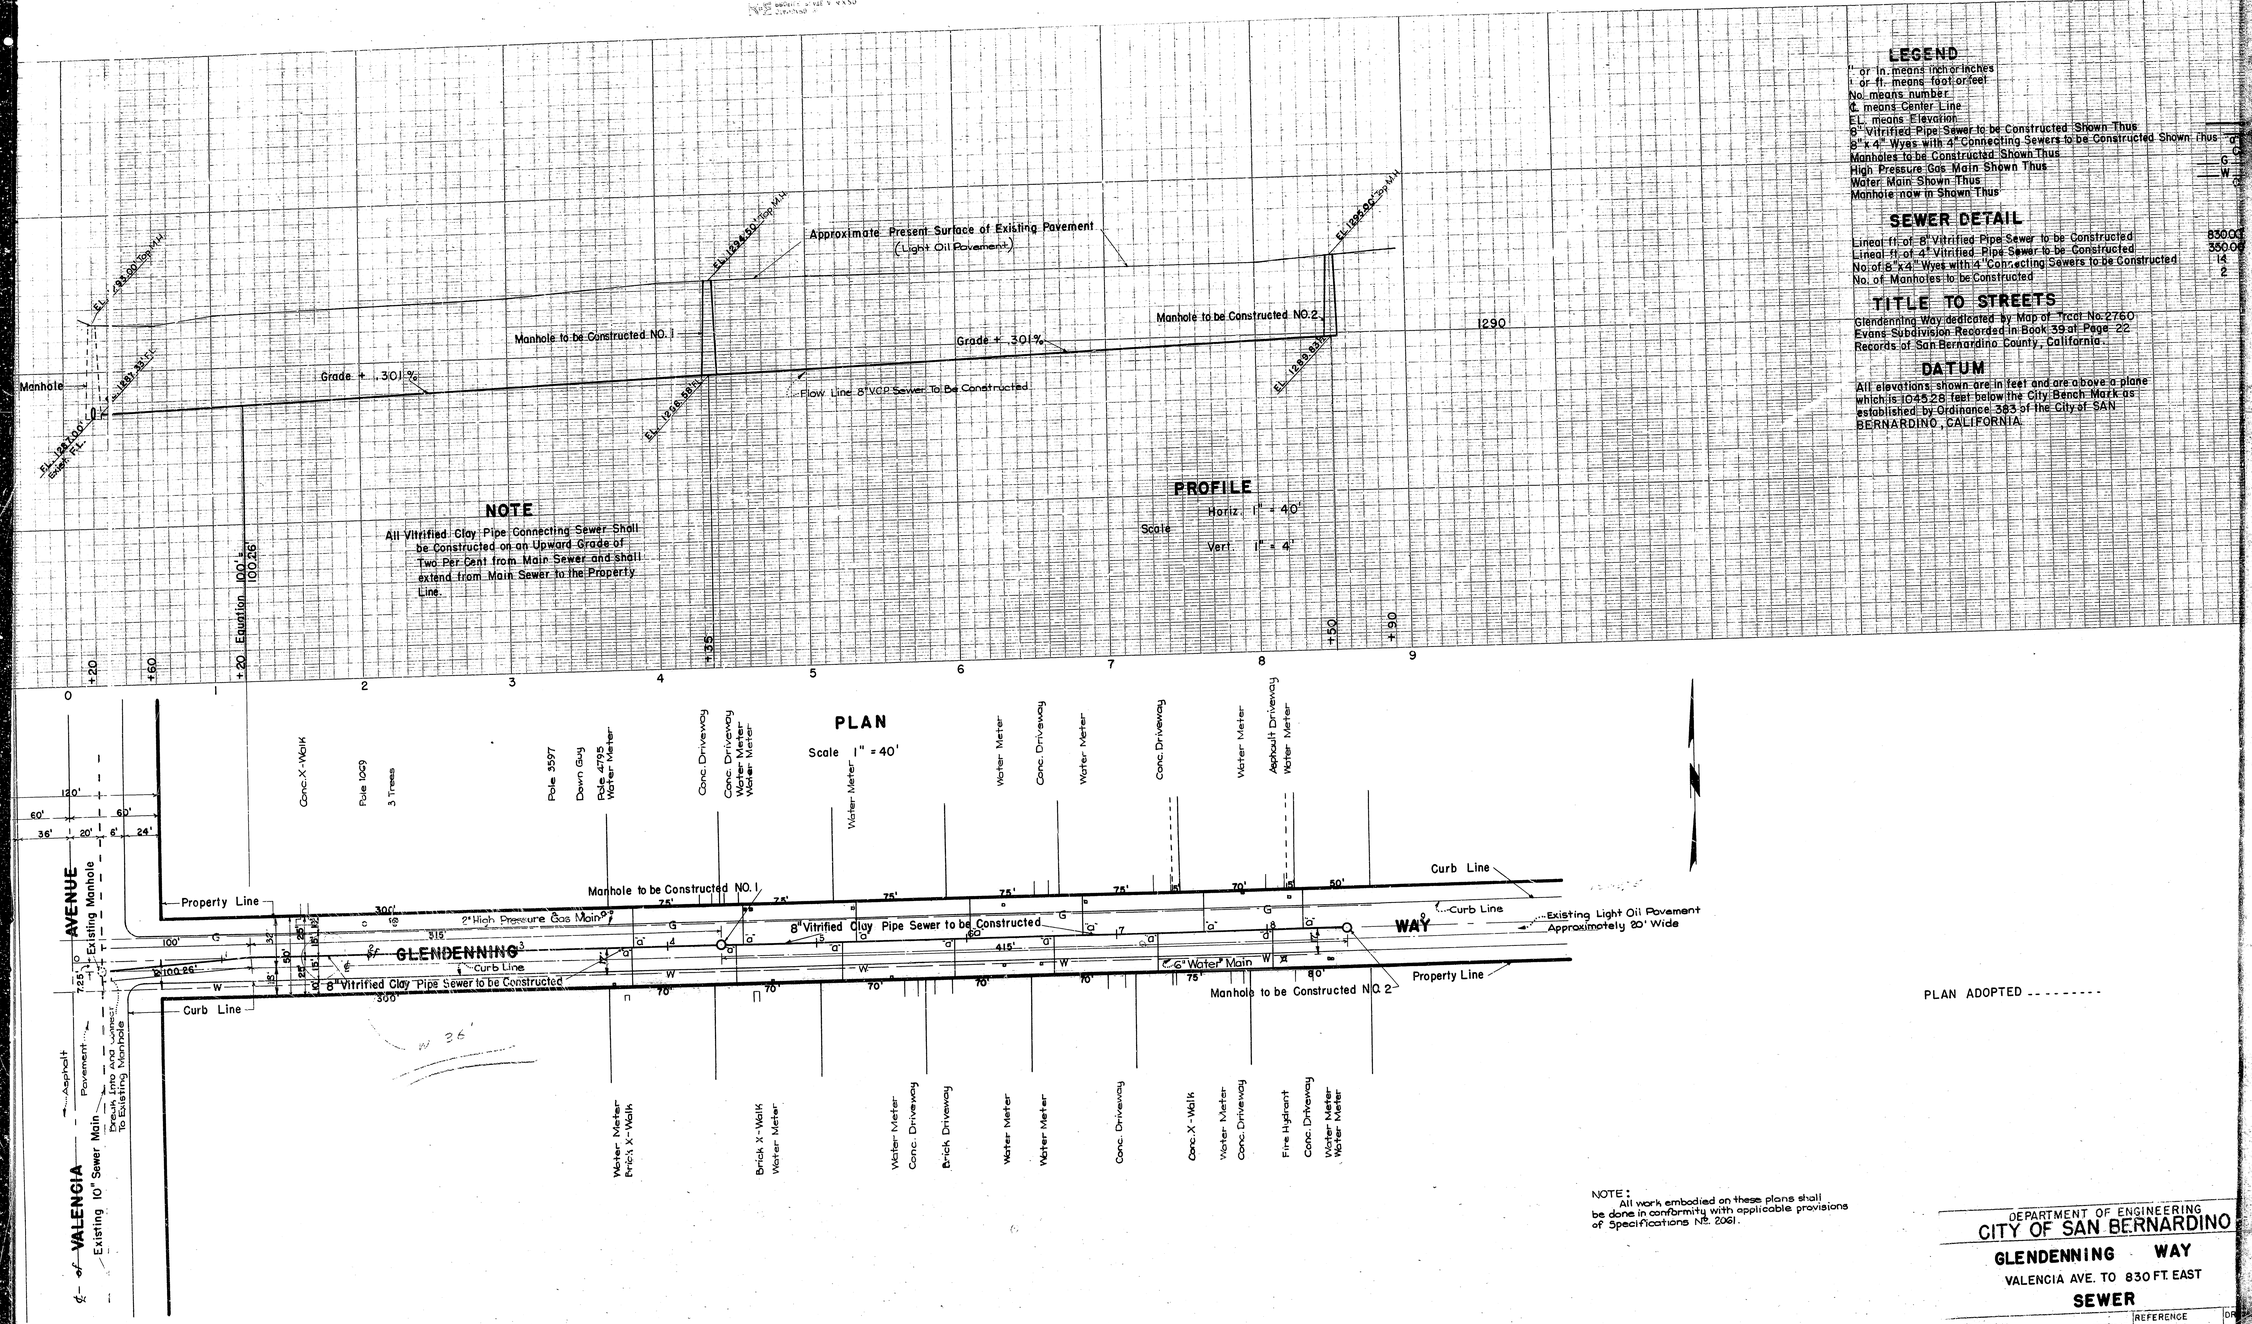

NOTE

All Vitrified Clay Pipe Connecting Sewer Shall be Constructed on an Upward Grade of Two Per Cent from Main Sewer and shall extend from Main Sewer to the Property Line.

LEGEND

" or In. means inch or inches
' or ft. means foot or feet
No. means number
℄ means Center Line
EL. means Elevation
8" Vitrified Pipe Sewer to be Constructed Shown Thus
8" x 4" Wyes with 4" Connecting Sewers to be Constructed Shown Thus
Manholes to be Constructed Shown Thus
High Pressure Gas Main Shown Thus — G
Water Main Shown Thus — W
Manhole now in Shown Thus

SEWER DETAIL

Lineal ft. of 8" Vitrified Pipe Sewer to be Constructed	830.00'
Lineal ft. of 4" Vitrified Pipe Sewer to be Constructed	350.00'
No. of 8" x 4" Wyes with 4" Connecting Sewers to be Constructed	14
No. of Manholes to be Constructed	2

TITLE TO STREETS

Glendenning Way dedicated by Map of Tract No. 2760 Evans Subdivision Recorded in Book 39 at Page 22 Records of San Bernardino County, California.

DATUM

All elevations shown are in feet and are above a plane which is 1045.28 feet below the City Bench Mark as established by Ordinance 383 of the City of SAN BERNARDINO, CALIFORNIA.

PLAN ADOPTED - - - - - - - -

NOTE: All work embodied on these plans shall be done in conformity with applicable provisions of Specifications No. 2061.

DEPARTMENT OF ENGINEERING
CITY OF SAN BERNARDINO

GLENDENNING WAY

VALENCIA AVE. TO 830 FT. EAST

SEWER

SUBMITTED BY
APPROVED August 21, 1952
CITY ENGINEER
REGISTERED CIVIL ENGINEER NO. 7065

REFERENCE
DRAWN BY SEV
CHECKED BY