PLAN
SHOWING
PUBLIC UTILITIES
IN
MT. VERNON AVENUE
SAN BERNARDINO, CALIFORNIA.

SEPT. 1932

A. H. LOWE
CITY ENGINEER

SCALE:- 1" = 50'

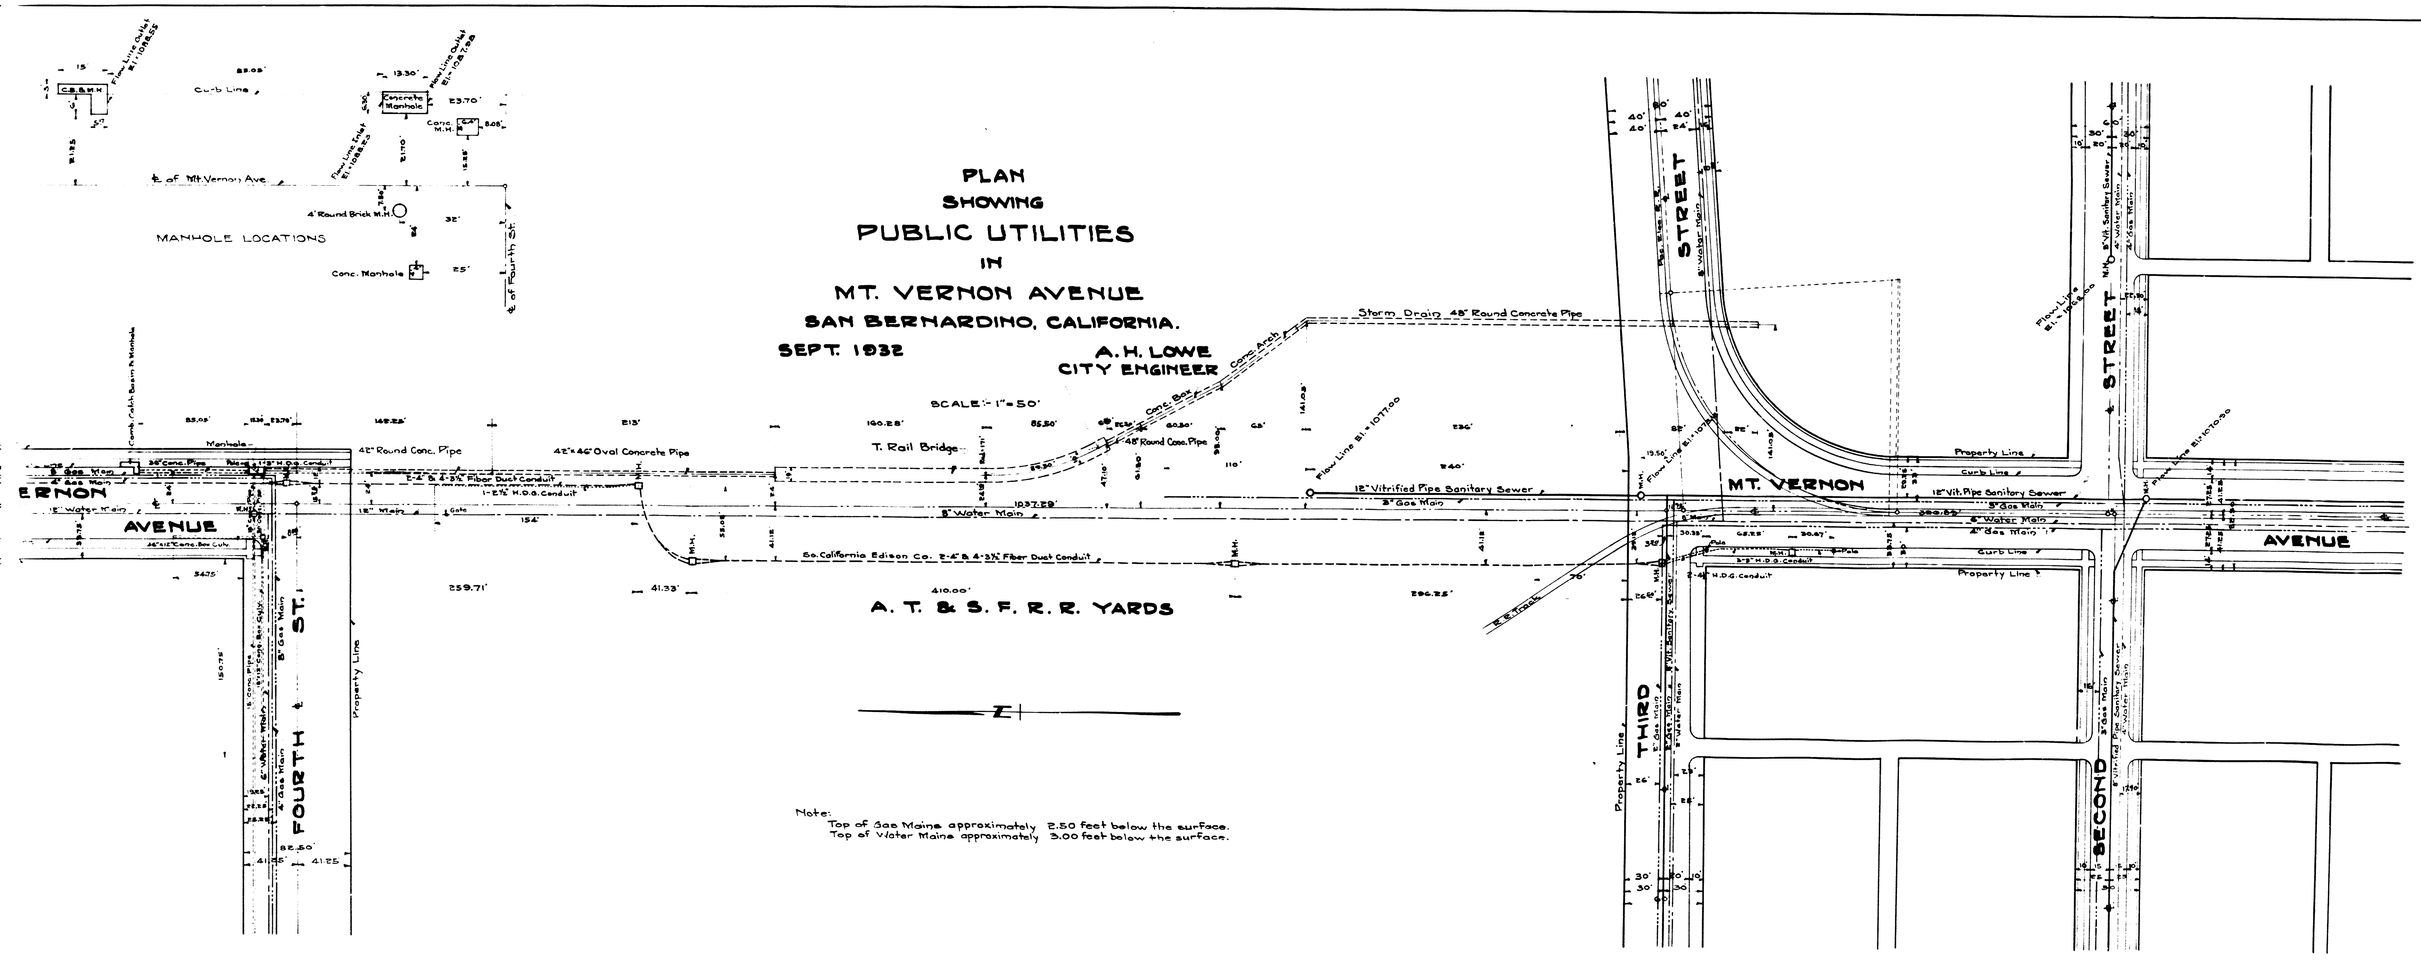

Note:
Top of Gas Mains approximately 2.50 feet below the surface.
Top of Water Mains approximately 3.00 feet below the surface.