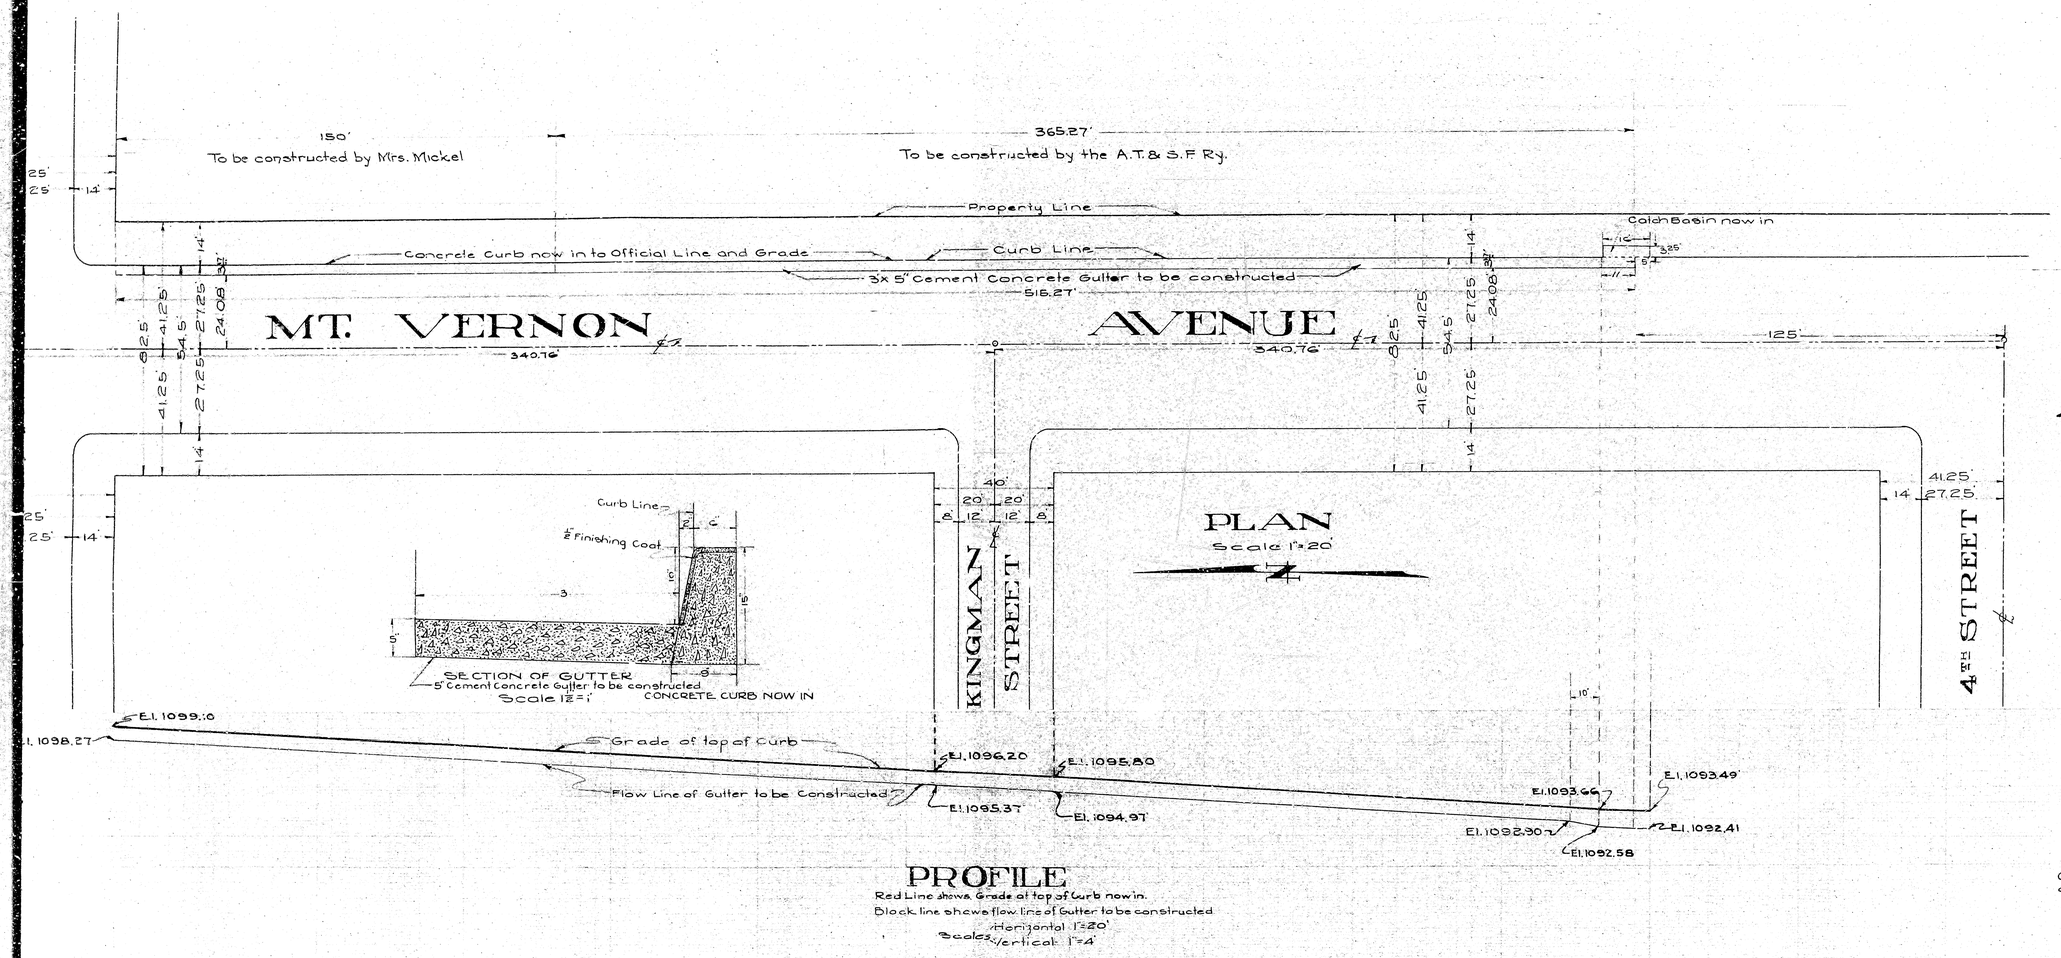

PROFILE

Red Line shows Grade of top of Curb now in.
Black line shows flow line of Gutter to be constructed.
Scales: Horizontal 1"=20'
Vertical 1"=4'

PLAN
FOR THE IMPROVEMENT OF MT. VERNON AVENUE BETWEEN 4TH STREET AND 5TH STREET

CITY OF SAN BERNARDINO CALIFORNIA
July 1930

A. H. Lowe
City Engineer

LEGEND

" or in. means inch or inches
' or ft means foot or feet.
El. means Elevation.
℄ means Center Line.
3'x5' Concrete Gutter to be constructed shown on Plan thus
3'x5' Concrete Gutter to be constructed shown in Section thus

GRADE ORDINANCE

Grade of Mt. Vernon Avenue established by ordinance No 398 - Dated 10-19-1908.

TITLE TO STREET

Title to Mt. Vernon Avenue by the City of San Bernardino is by Dedication by the Rancho San Bernardino as Recd in Book 7 Page 2 Records of San Bernardino, Calif.

Note:
All elevations shown in Red figures are in feet and are above a plane which is 1045.28 ft below the City Bench Mark as established by Ord. No 383, City of San Bernardino, Calif.

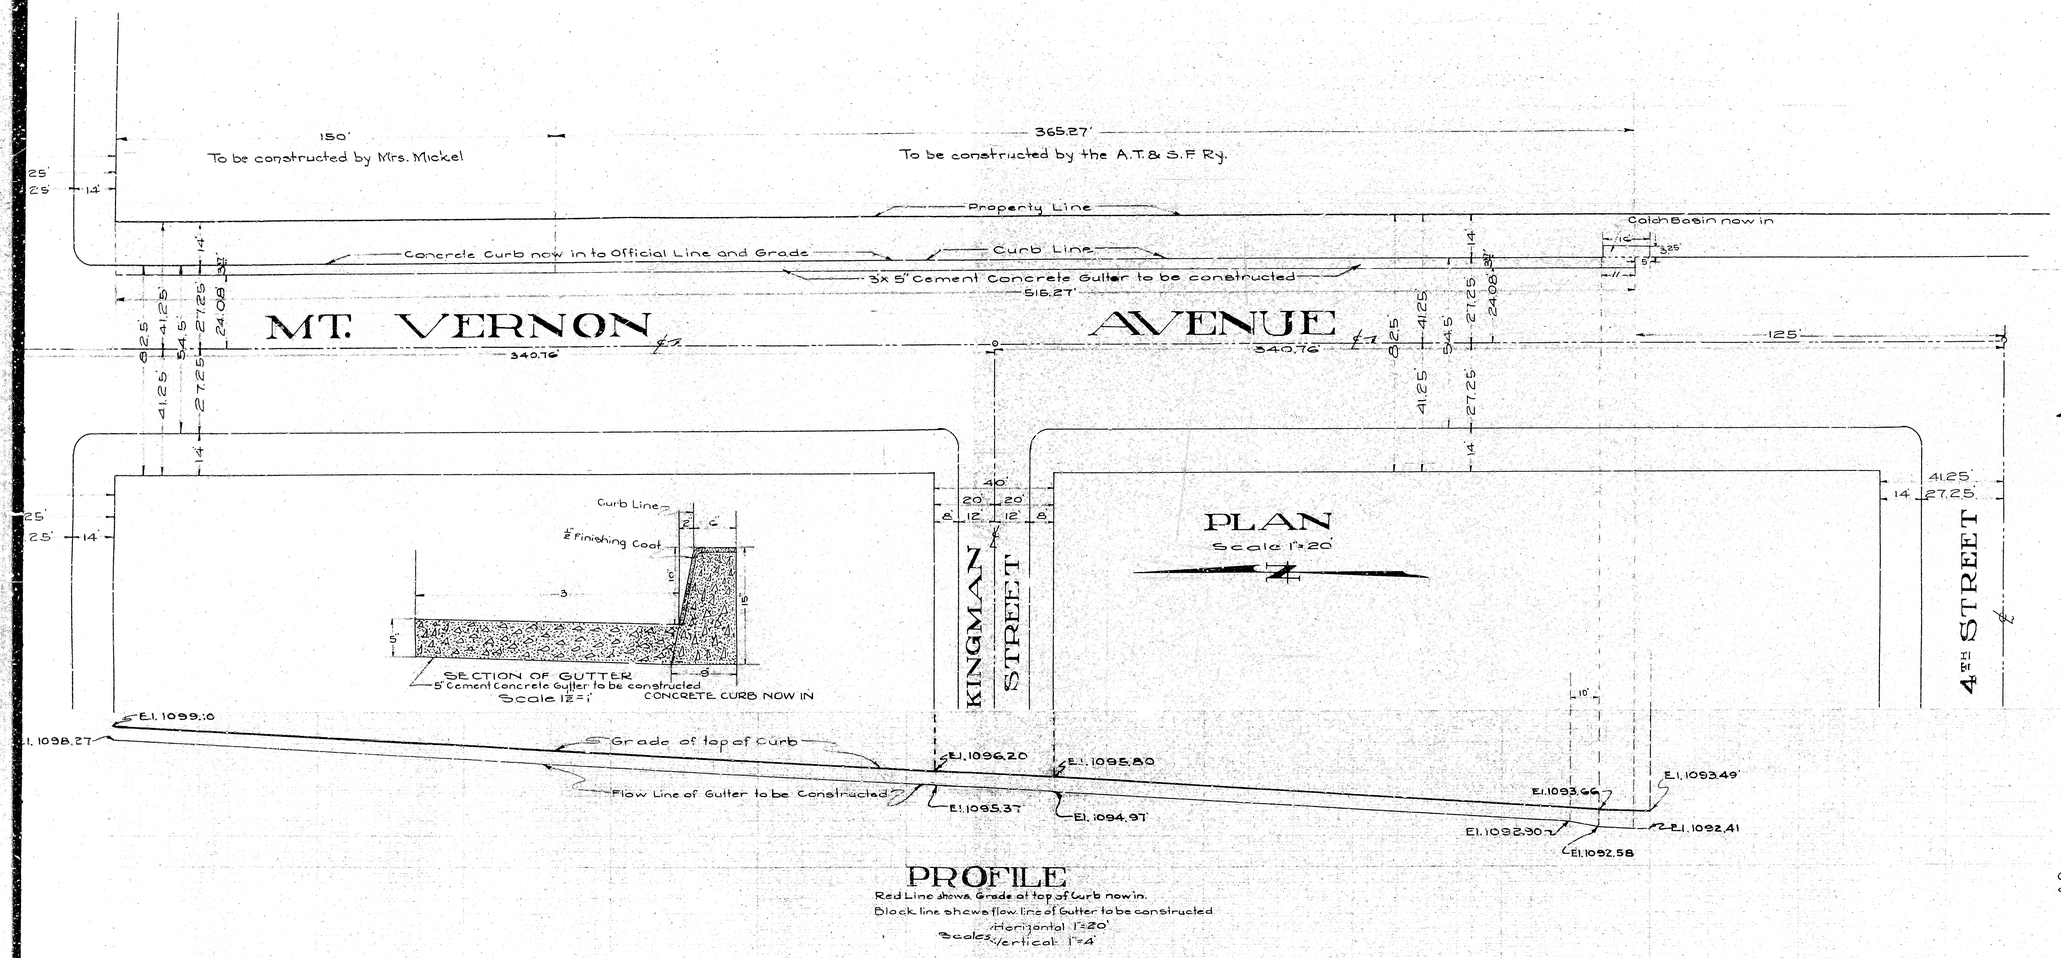

PROFILE

Red Line shows Grade of top of Curb now in.
Black line shows flow line of Gutter to be constructed.
Scales: Horizontal 1"=20'
Vertical 1"=4'

PLAN
FOR THE IMPROVEMENT OF MT. VERNON AVENUE BETWEEN 4TH STREET AND 5TH STREET

CITY OF SAN BERNARDINO CALIFORNIA
July 1930

A. H. Lowe
City Engineer

LEGEND

" or in. means inch or inches
' or ft means foot or feet.
El. means Elevation.
℄ means Center Line.
3'x5' Concrete Gutter to be constructed shown on Plan thus
3'x5' Concrete Gutter to be constructed shown in Section thus

GRADE ORDINANCE

Grade of Mt. Vernon Avenue established by ordinance No 398 - Dated 10-19-1908.

TITLE TO STREET

Title to Mt. Vernon Avenue by the City of San Bernardino is by Dedication by the Rancho San Bernardino as Recd in Book 7 Page 2 Records of San Bernardino, Calif.

Note:
All elevations shown in Red figures are in feet and are above a plane which is 1045.28 ft below the City Bench Mark as established by Ord. No 383, City of San Bernardino, Calif.