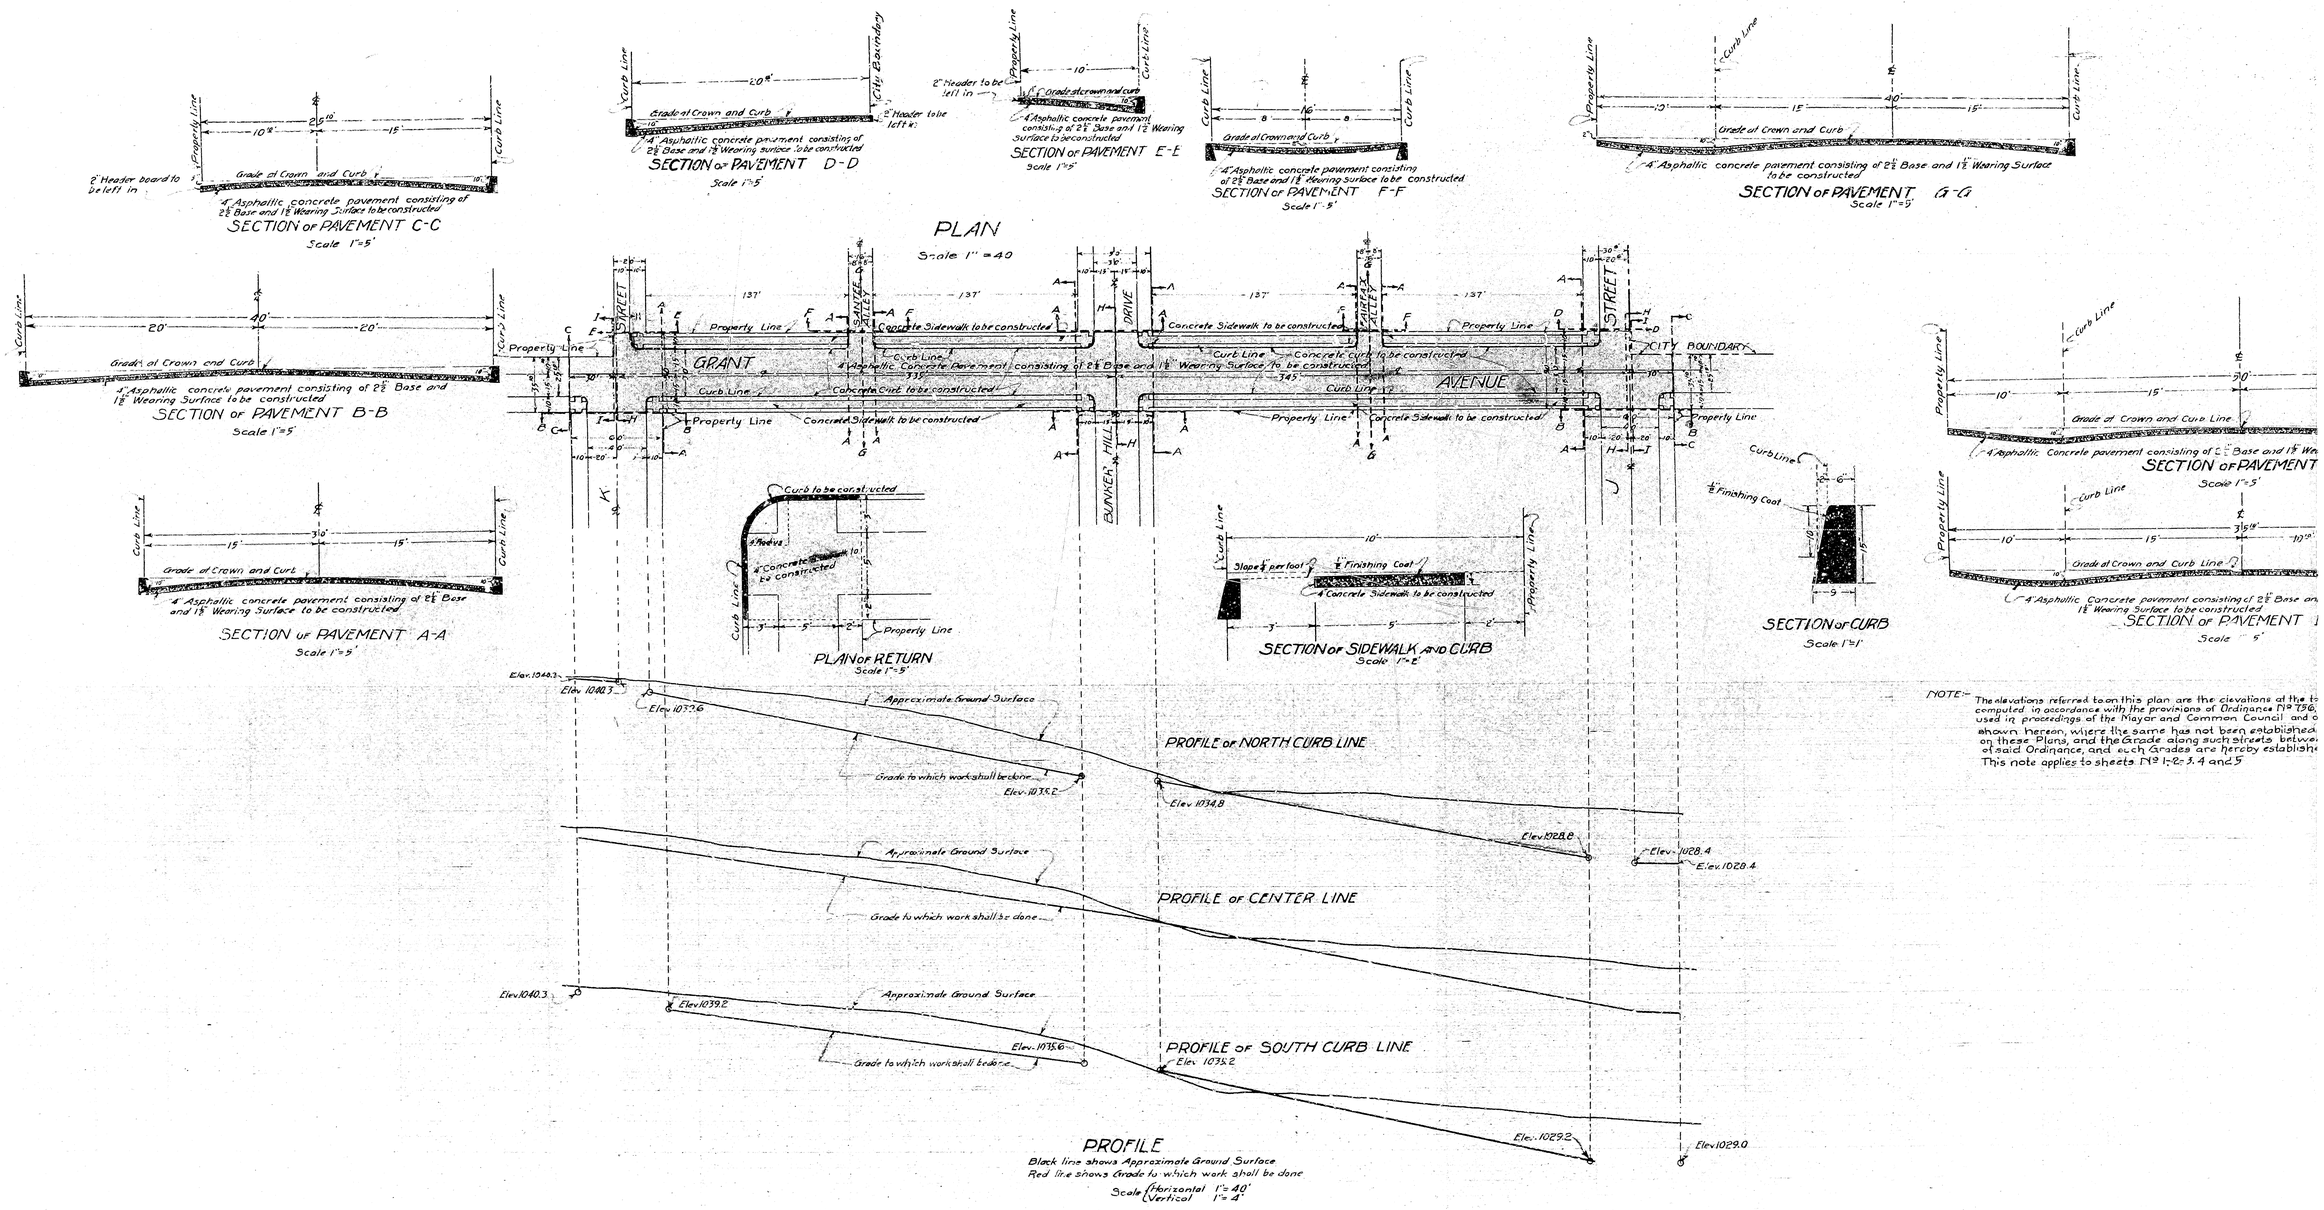

NOTE:- The elevations referred to on this plan are the elevations at the t computed in accordance with the provisions of Ordinance No 736 used in proceedings of the Mayor and Common Council and o shown hereon, where the same has not been established on these Plans, and the Grade along such streets betwe of said Ordinance, and such Grades are hereby establish This note applies to sheets No 1-2-3.4 and 5

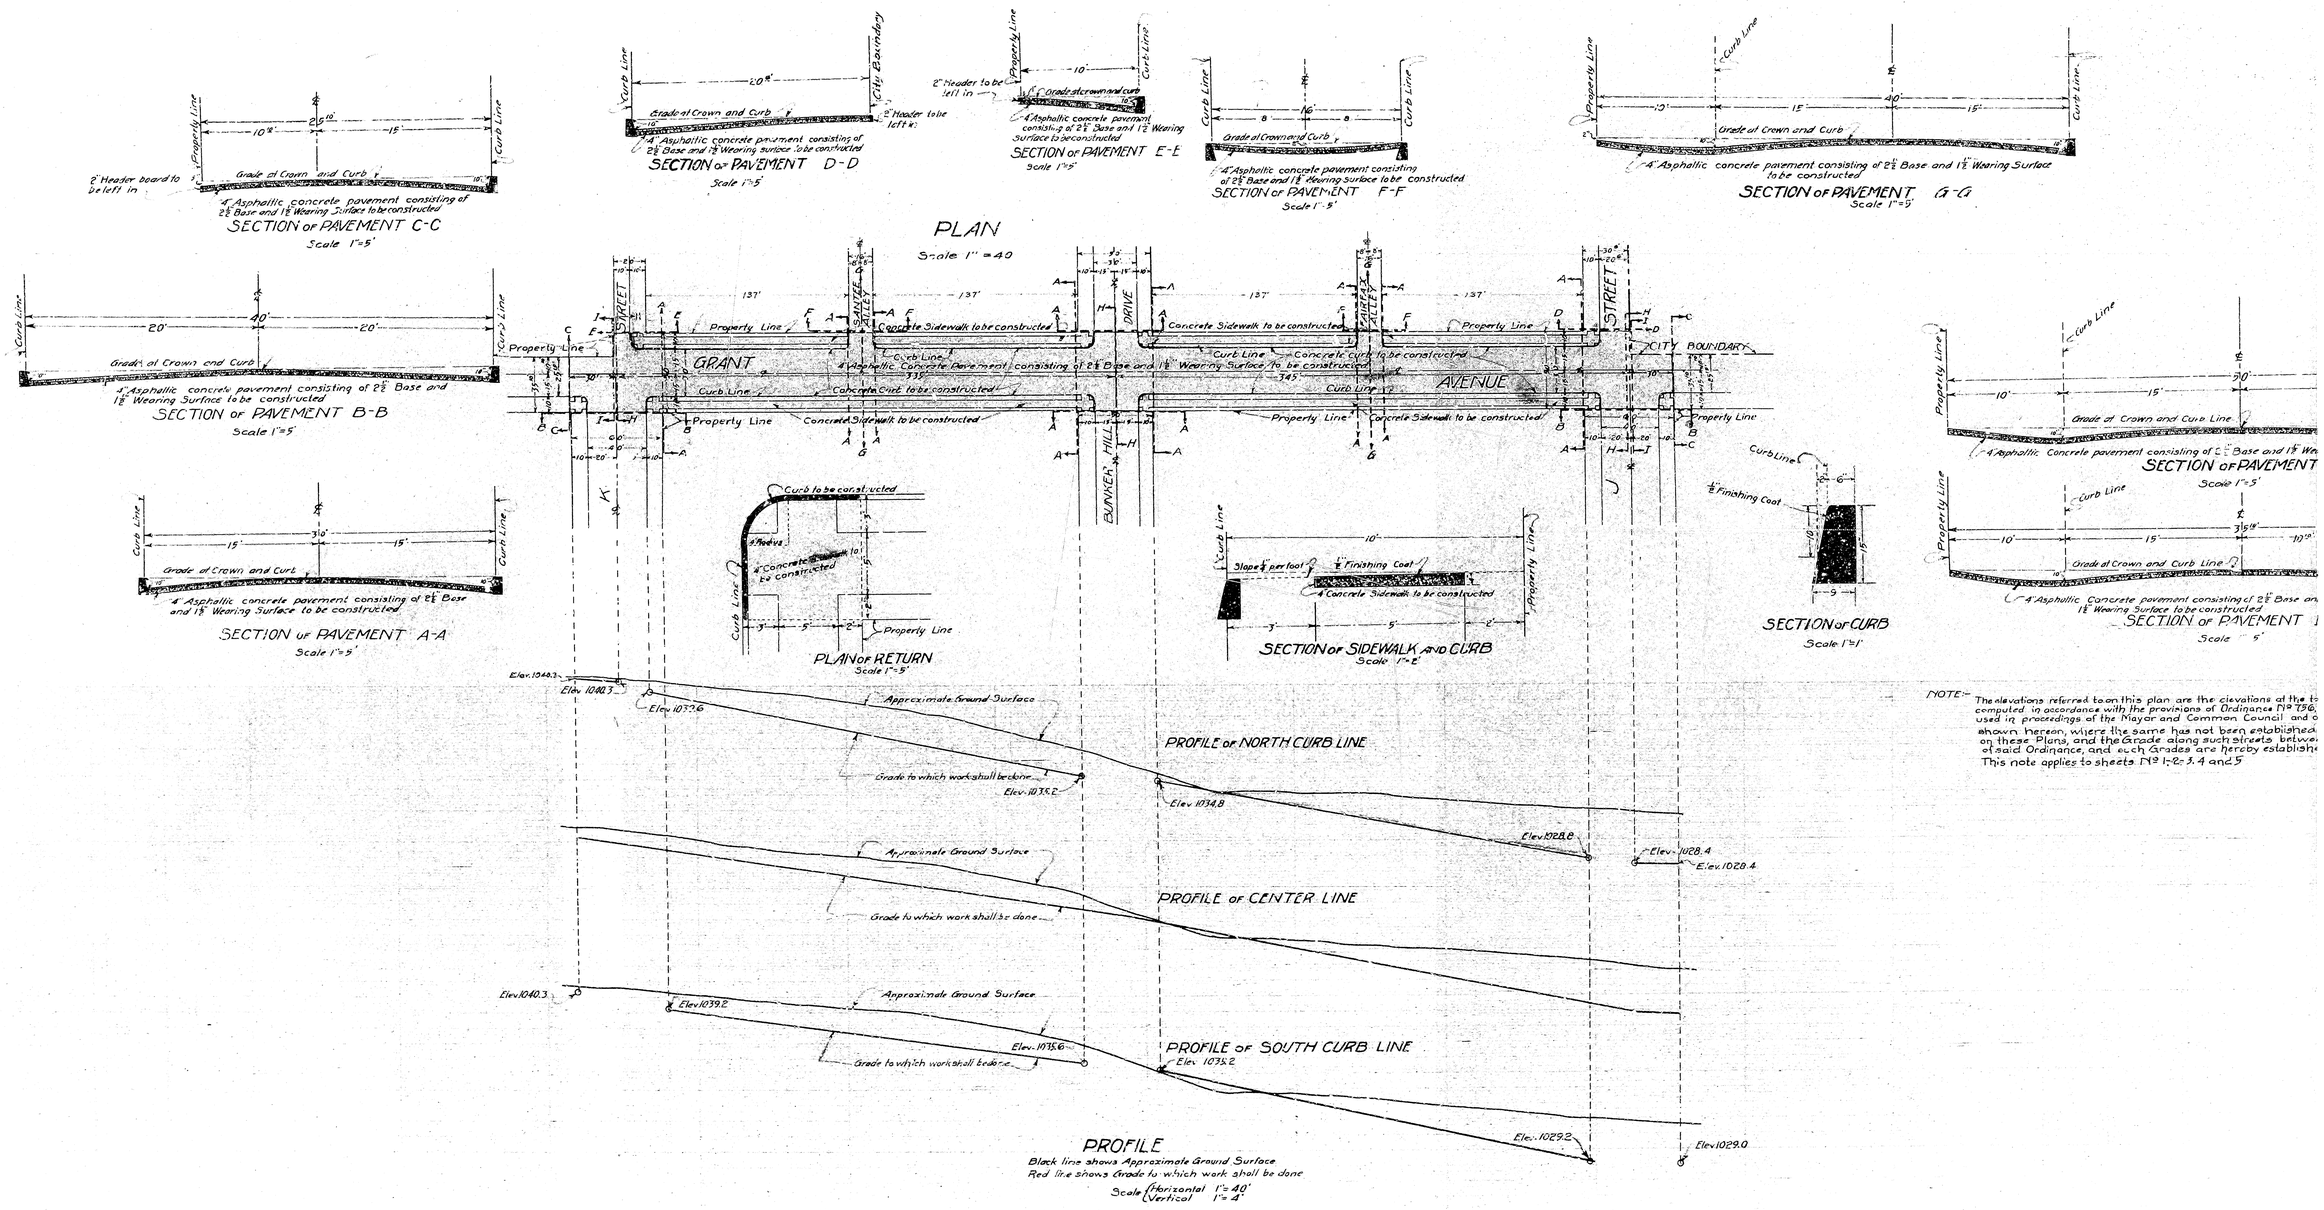

NOTE:- The elevations referred to on this plan are the elevations at the t computed in accordance with the provisions of Ordinance No 736 used in proceedings of the Mayor and Common Council and o shown hereon, where the same has not been established on these Plans, and the Grade along such streets betwe of said Ordinance, and such Grades are hereby establish This note applies to sheets No 1-2-3.4 and 5

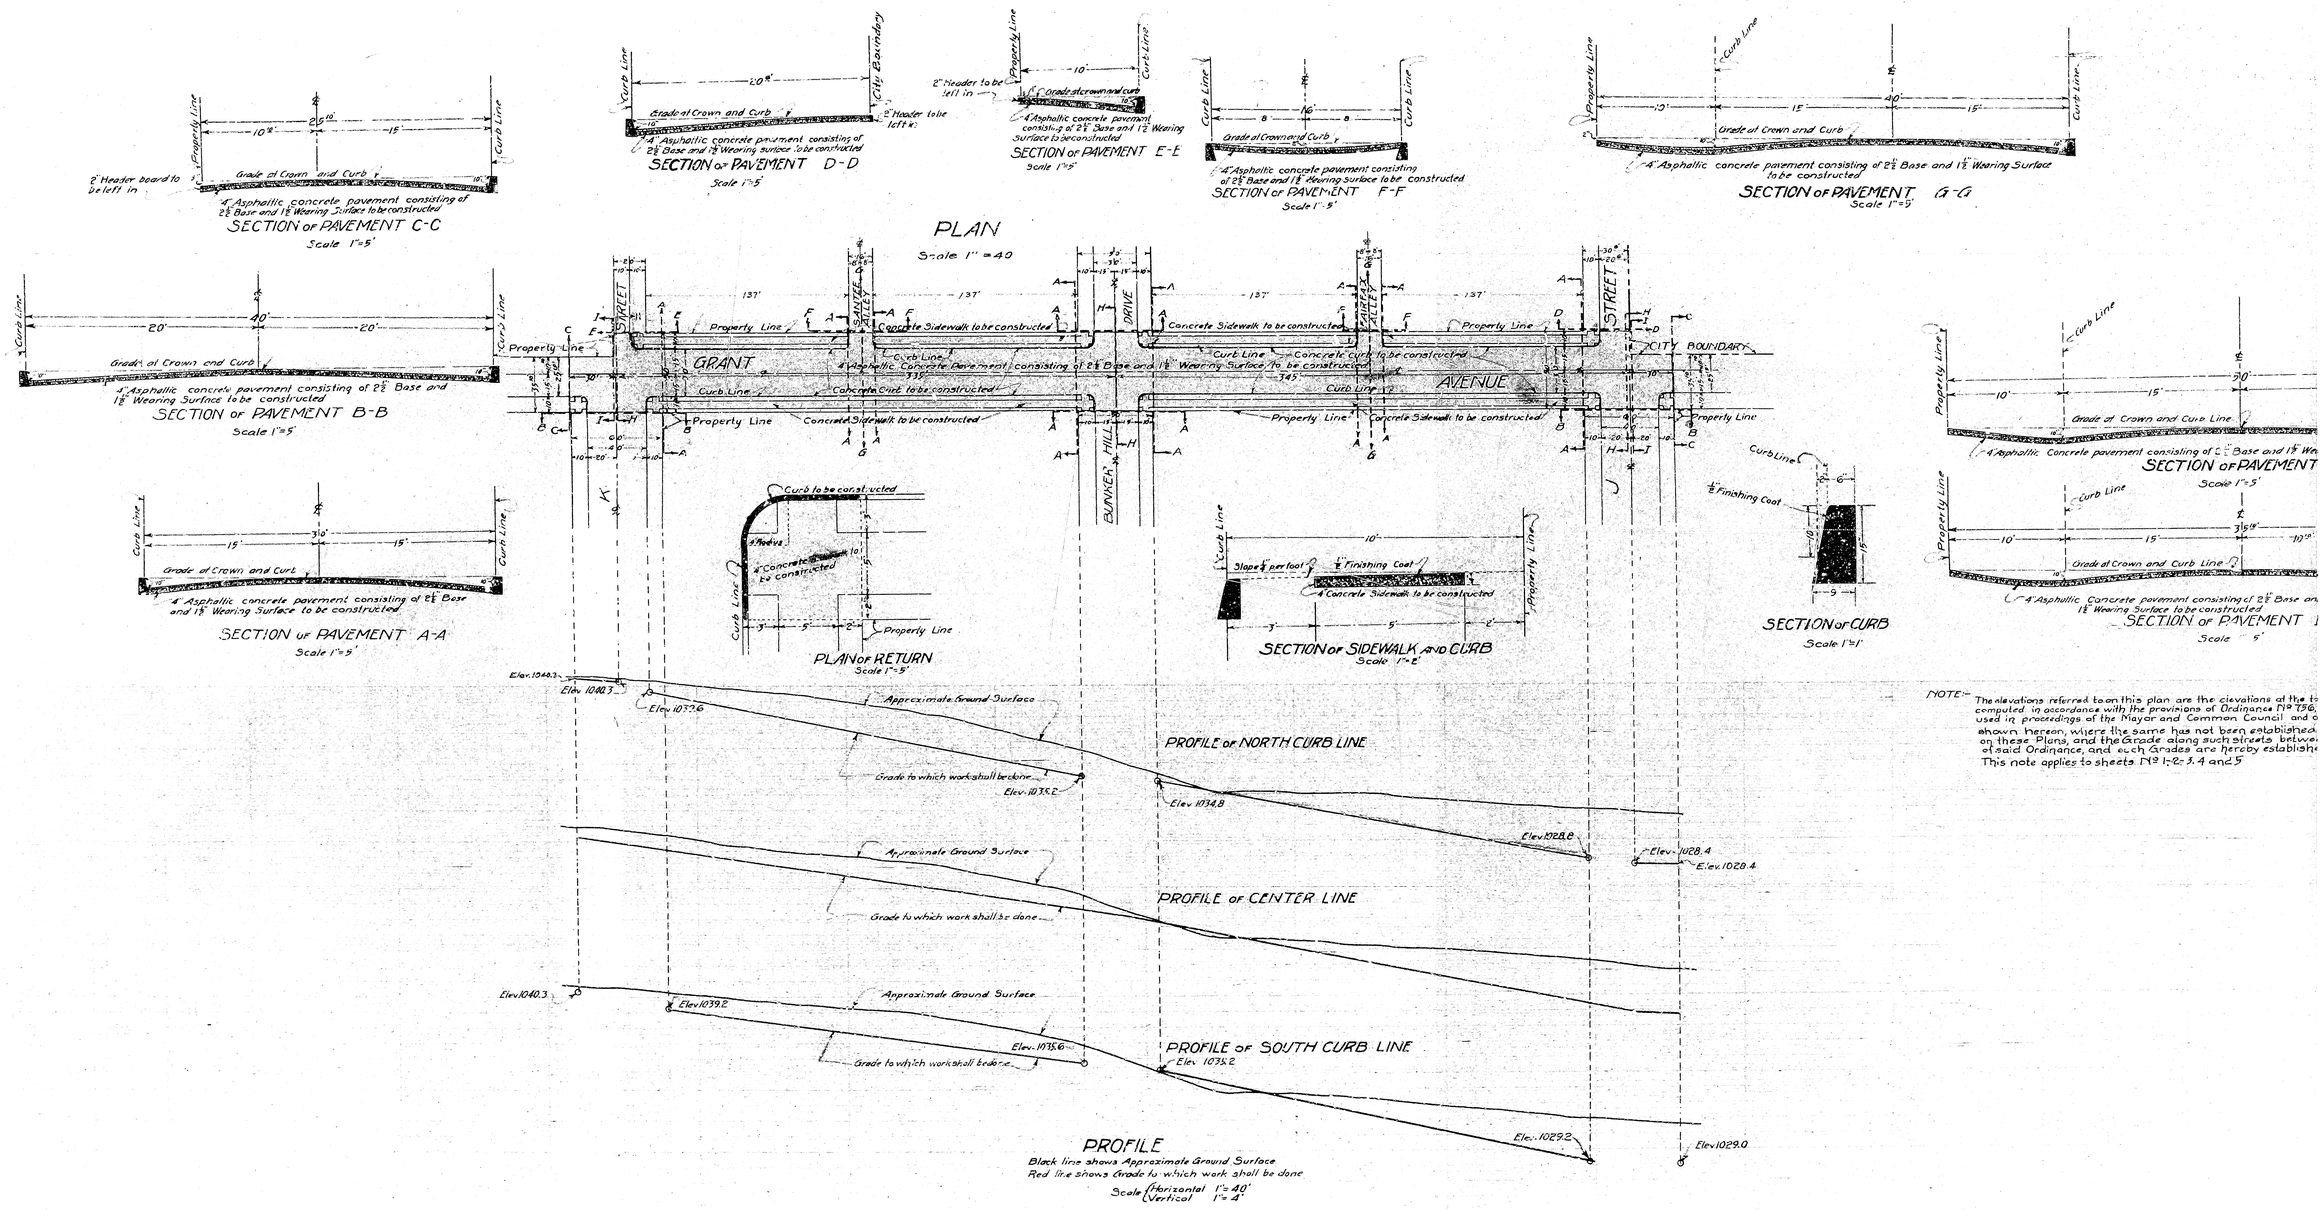

NOTE:- The elevations referred to on this plan are the elevations at the t computed in accordance with the provisions of Ordinance No 736 used in proceedings of the Mayor and Common Council and o shown hereon, where the same has not been established on these Plans, and the Grade along such streets betwe of said Ordinance, and such Grades are hereby establish This note applies to sheets No 1-2-3.4 and 5