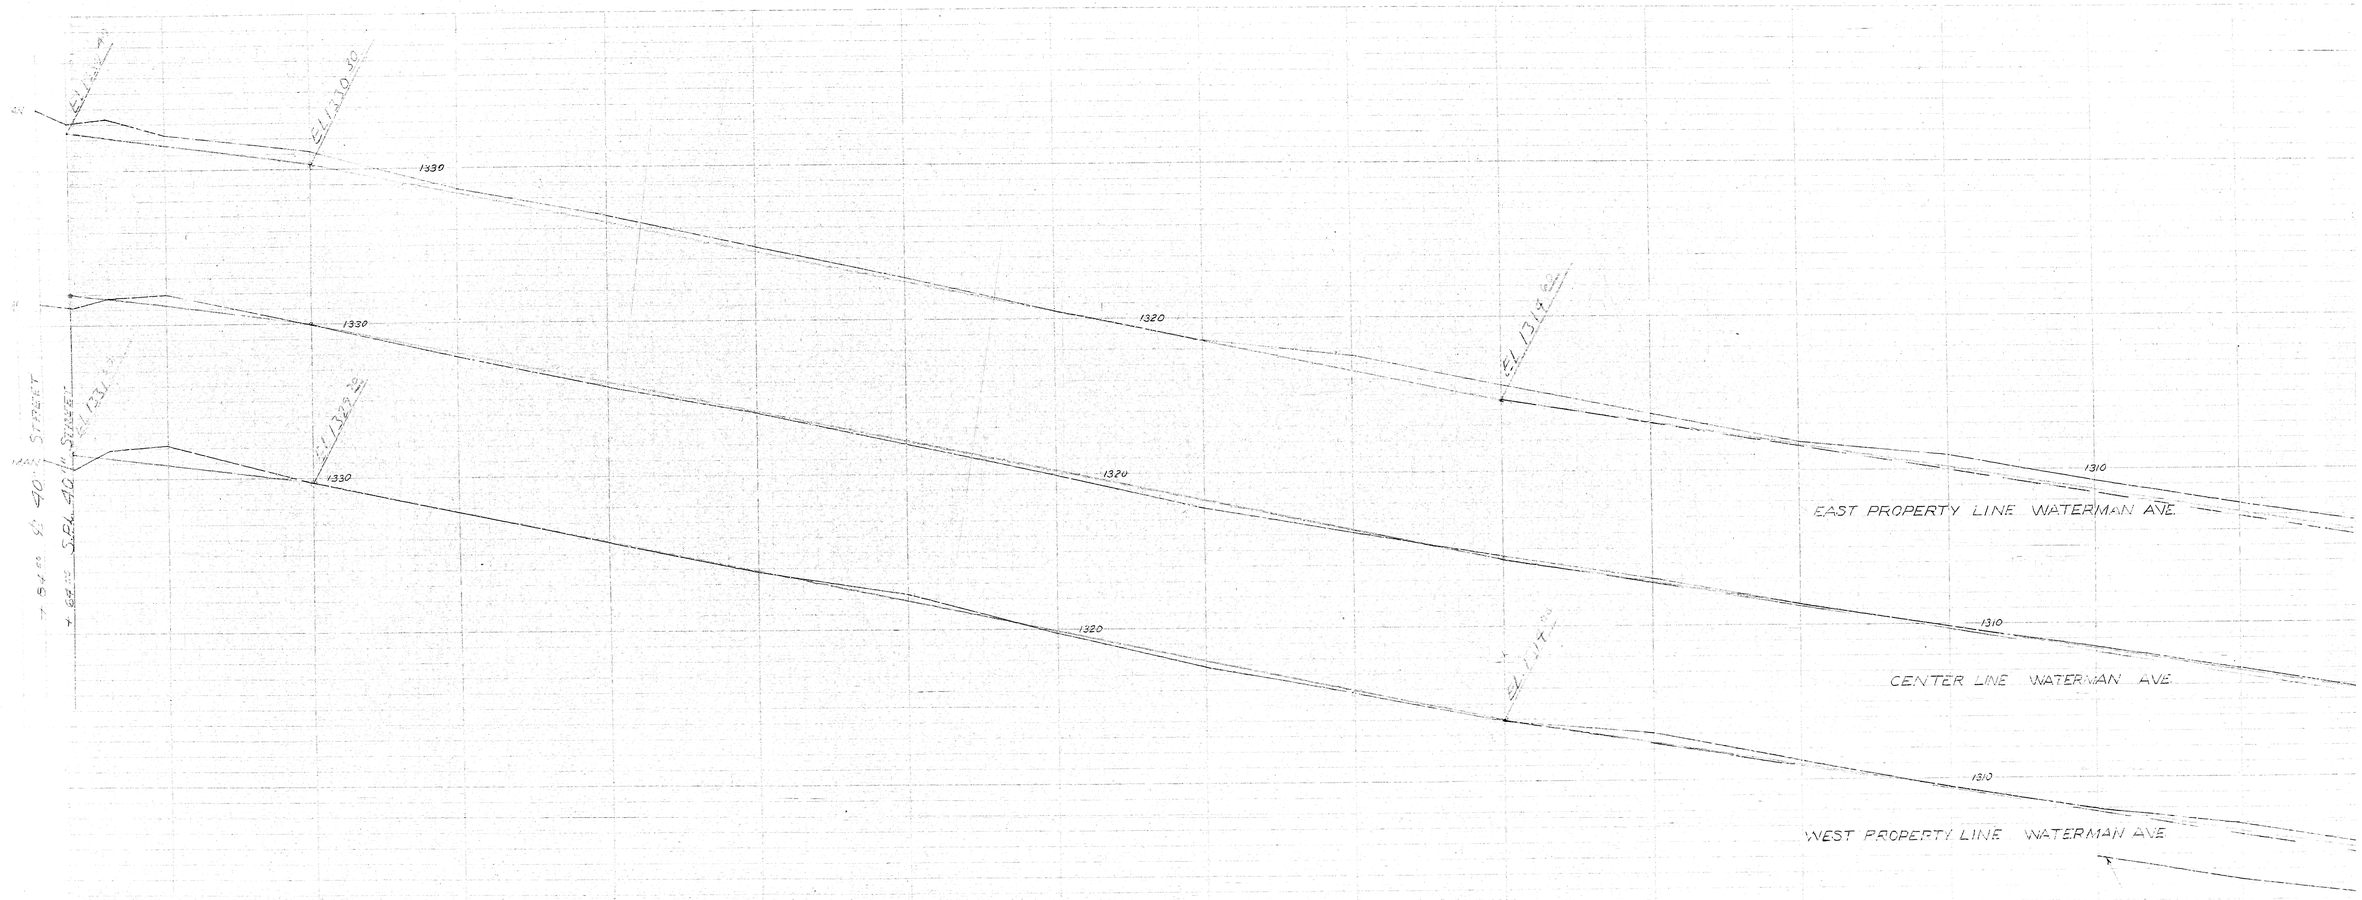

PROFILE ON WATERMAN AVE.
BETWEEN 37th & 40th STREETS

SCALE: HORIZ. 1" = 40'
VERT. 1" = 4'

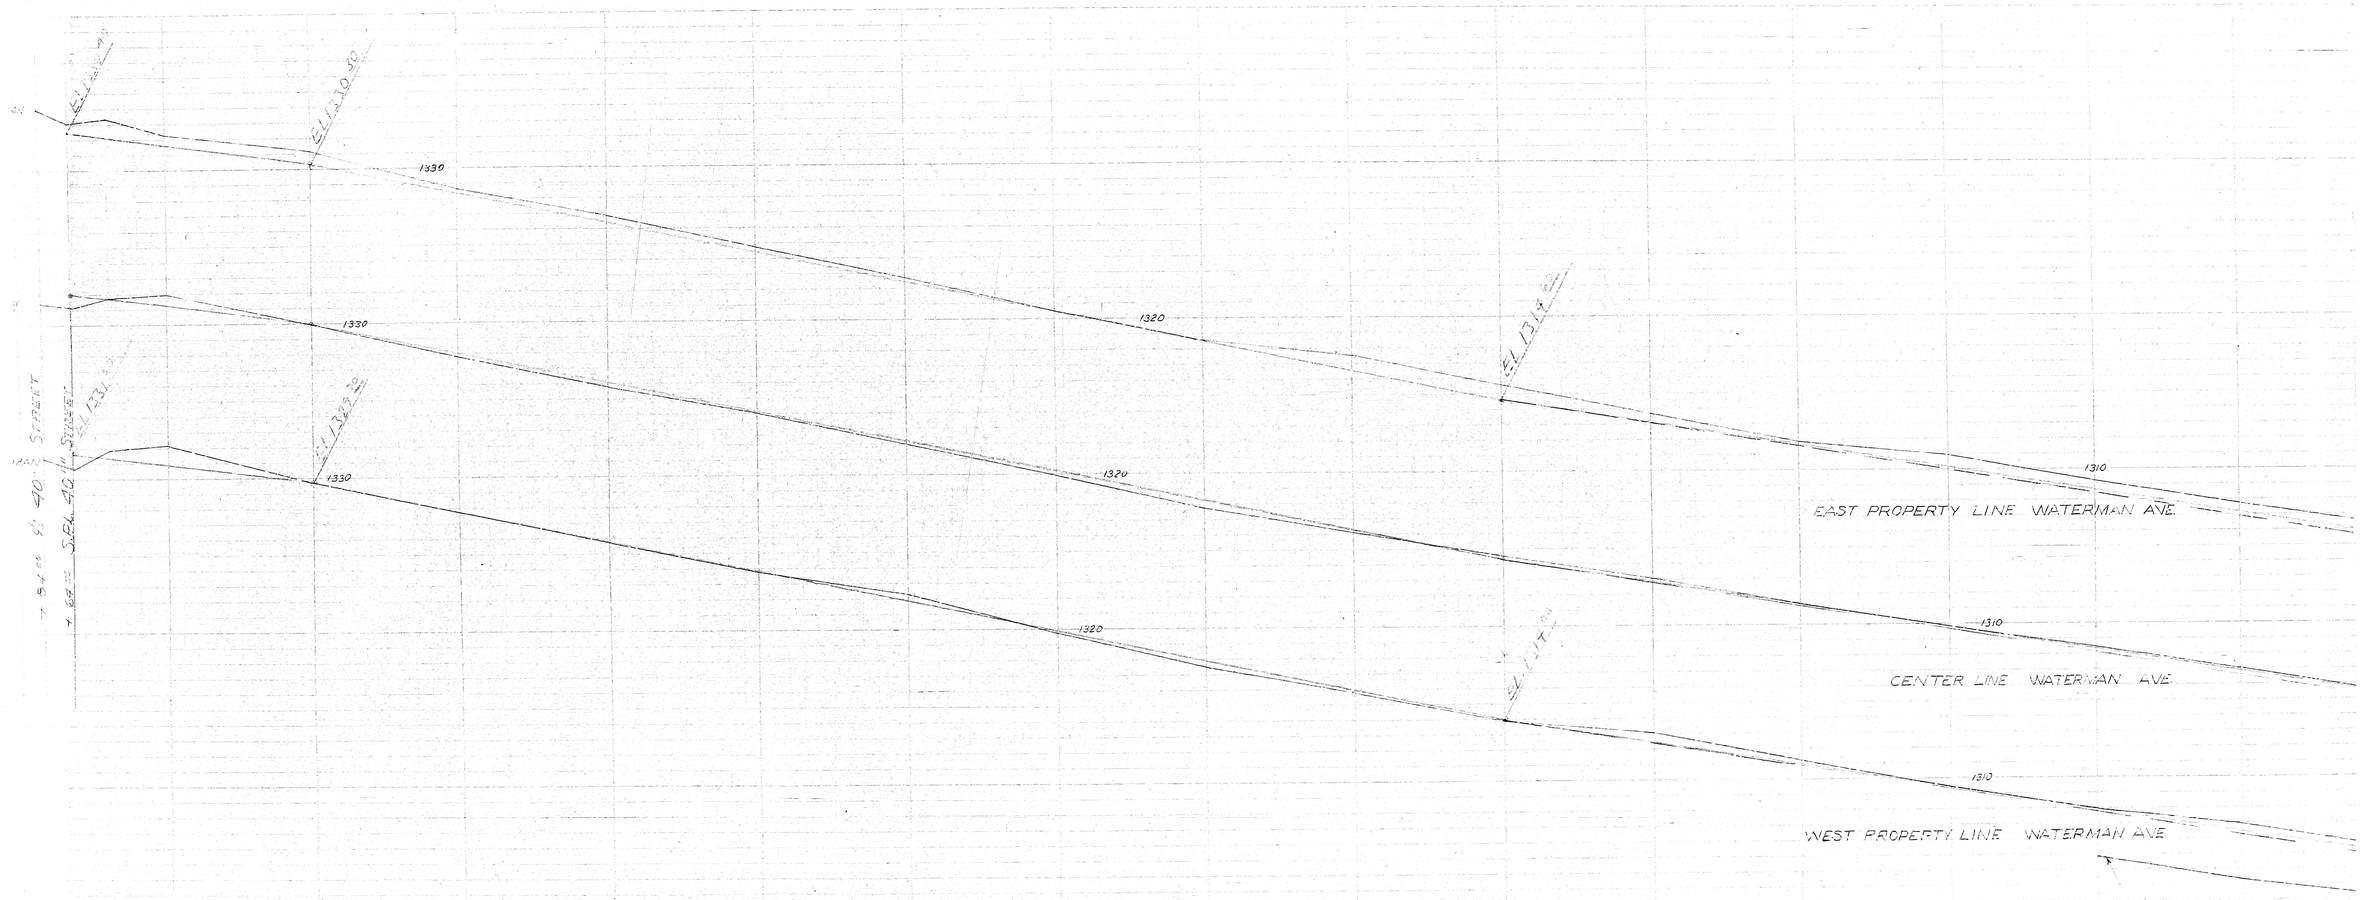

PROFILE ON WATERMAN AVE.
BETWEEN 37th & 40th STREETS

SCALE: HORIZ. 1" = 40'
VERT. 1" = 4'