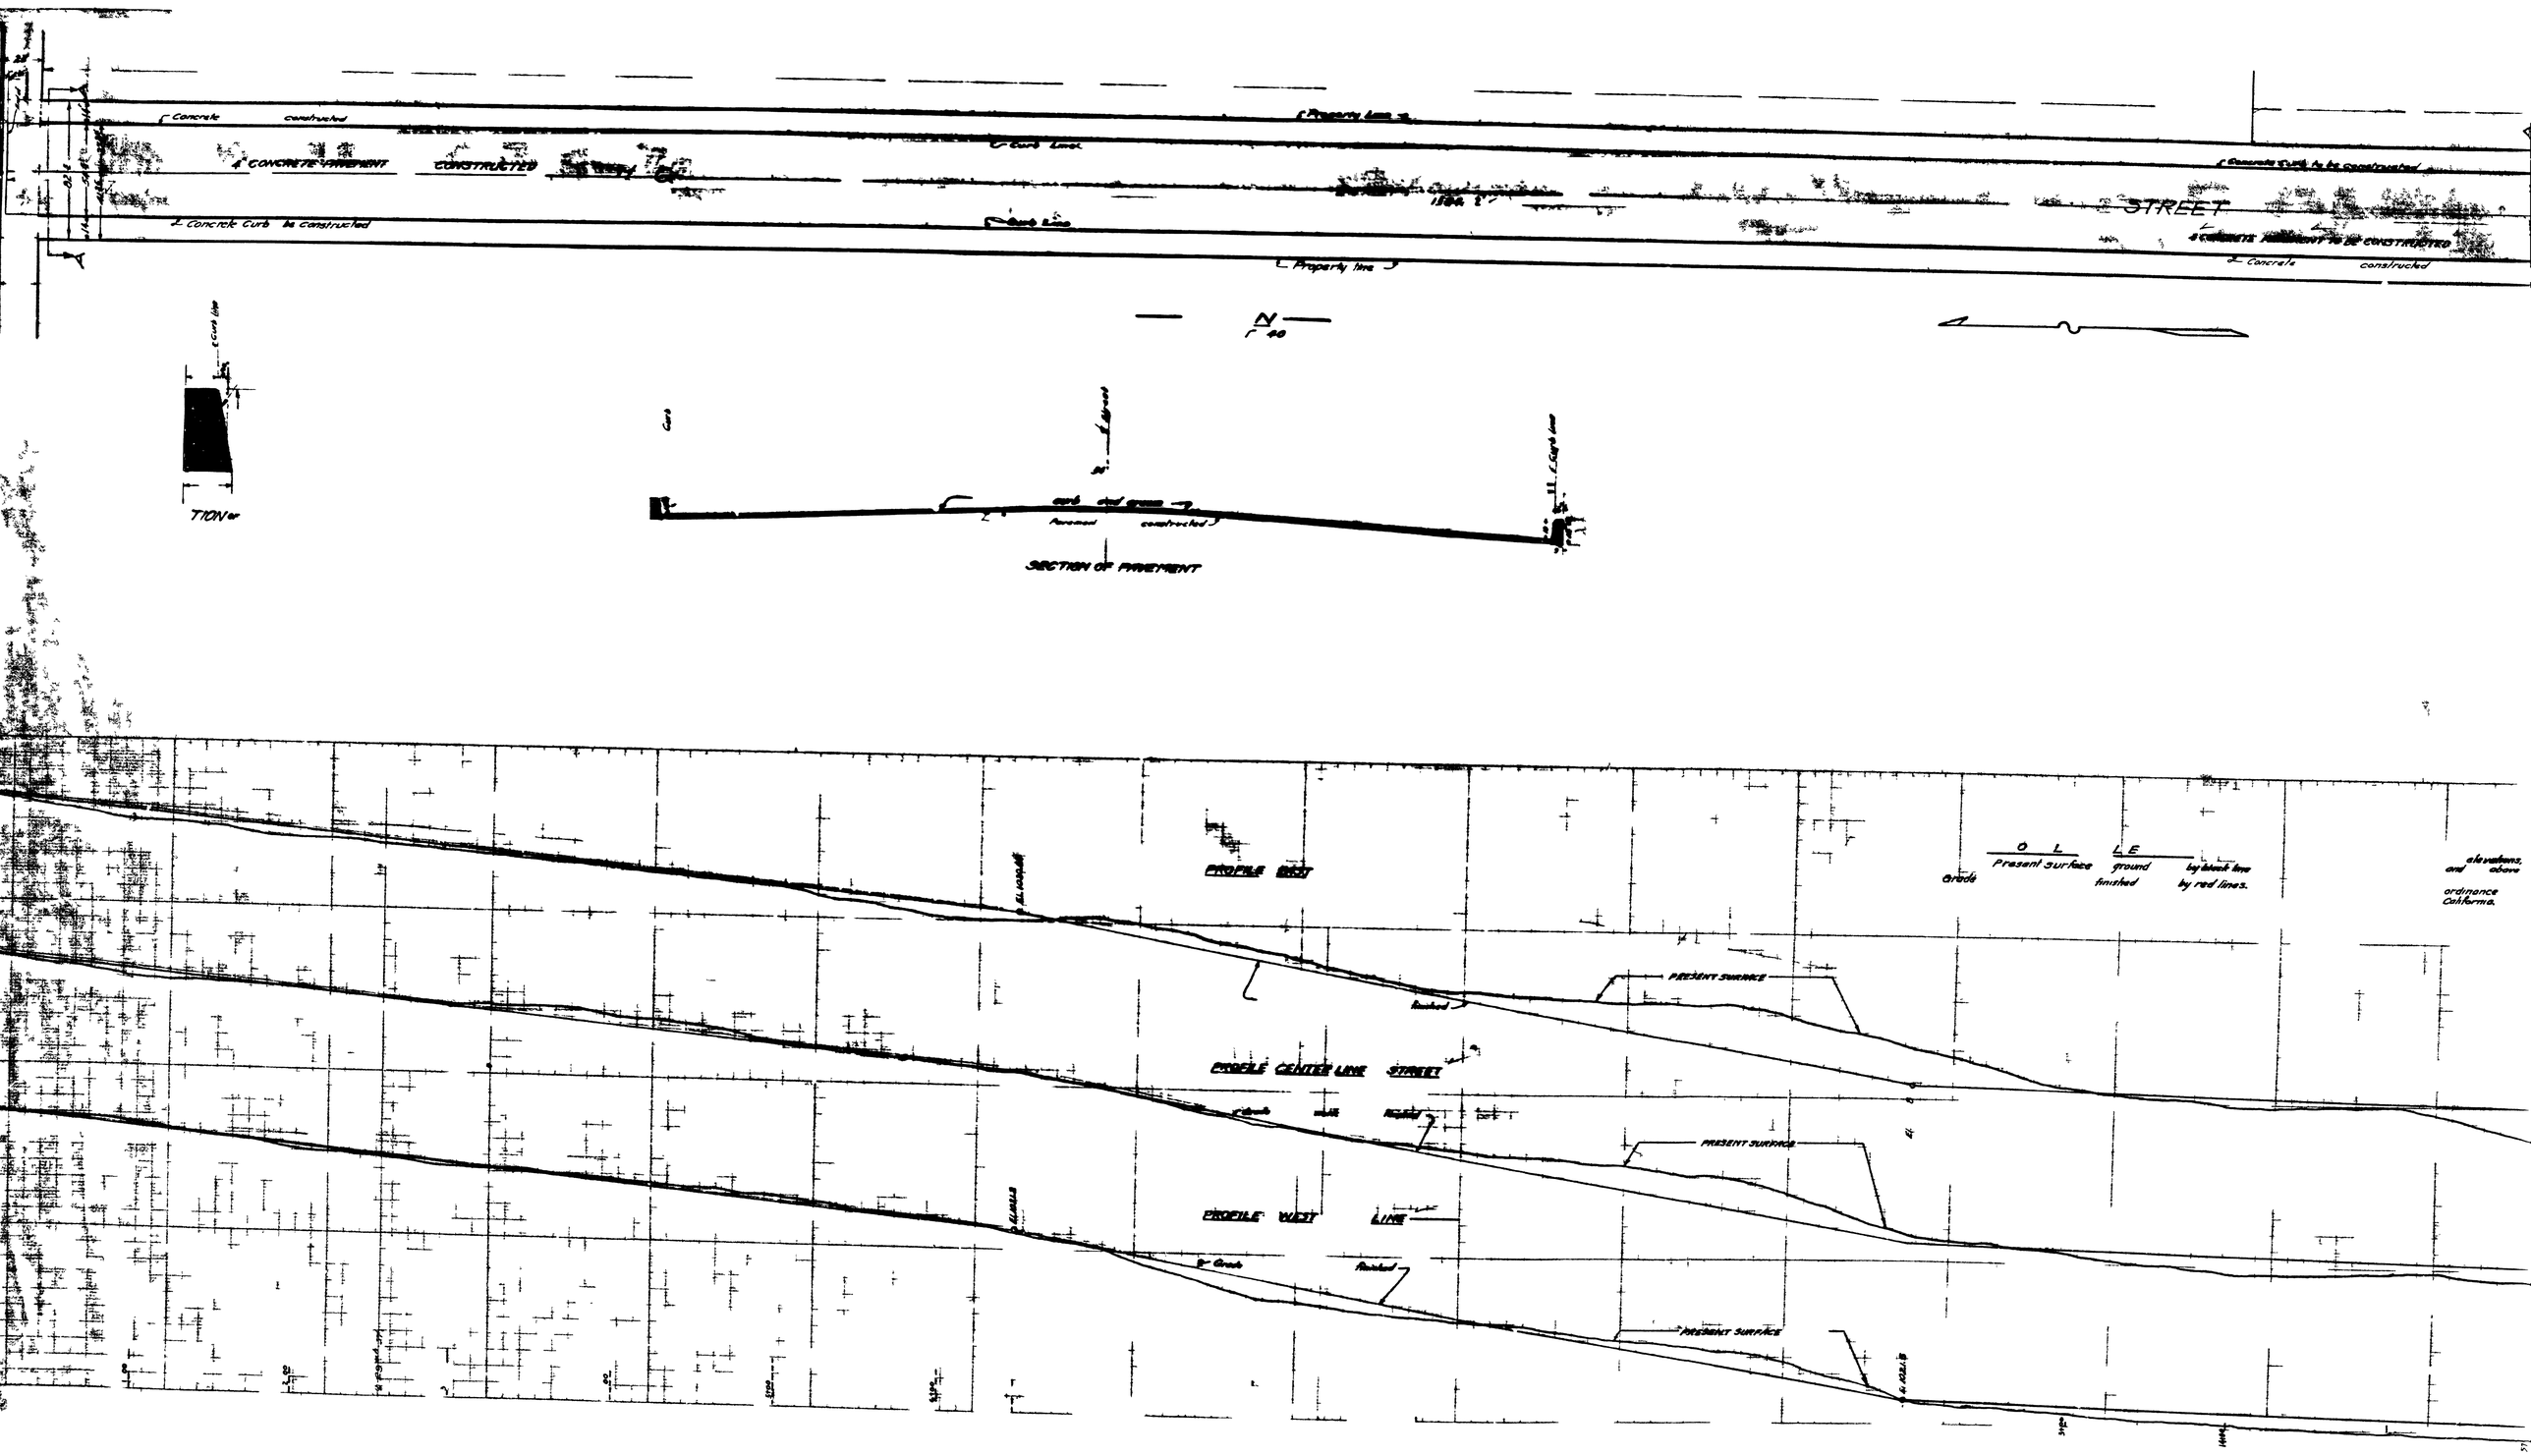
Concrete constructed
Property line
Curb line
CONCRETE PAVEMENT CONSTRUCTED
Concrete Curb to be constructed
STREET
CONCRETE PAVEMENT TO BE CONSTRUCTED
Concrete constructed
Property line
N
40
TION
SECTION OF PAVEMENT
constructed
PROFILE EAST
PRESENT SURFACE
finished
PROFILE CENTER LINE STREET
PROFILE WEST LINE
Present Surface ground finished
by black line
by red lines.
elevations, and above
ordinance California.

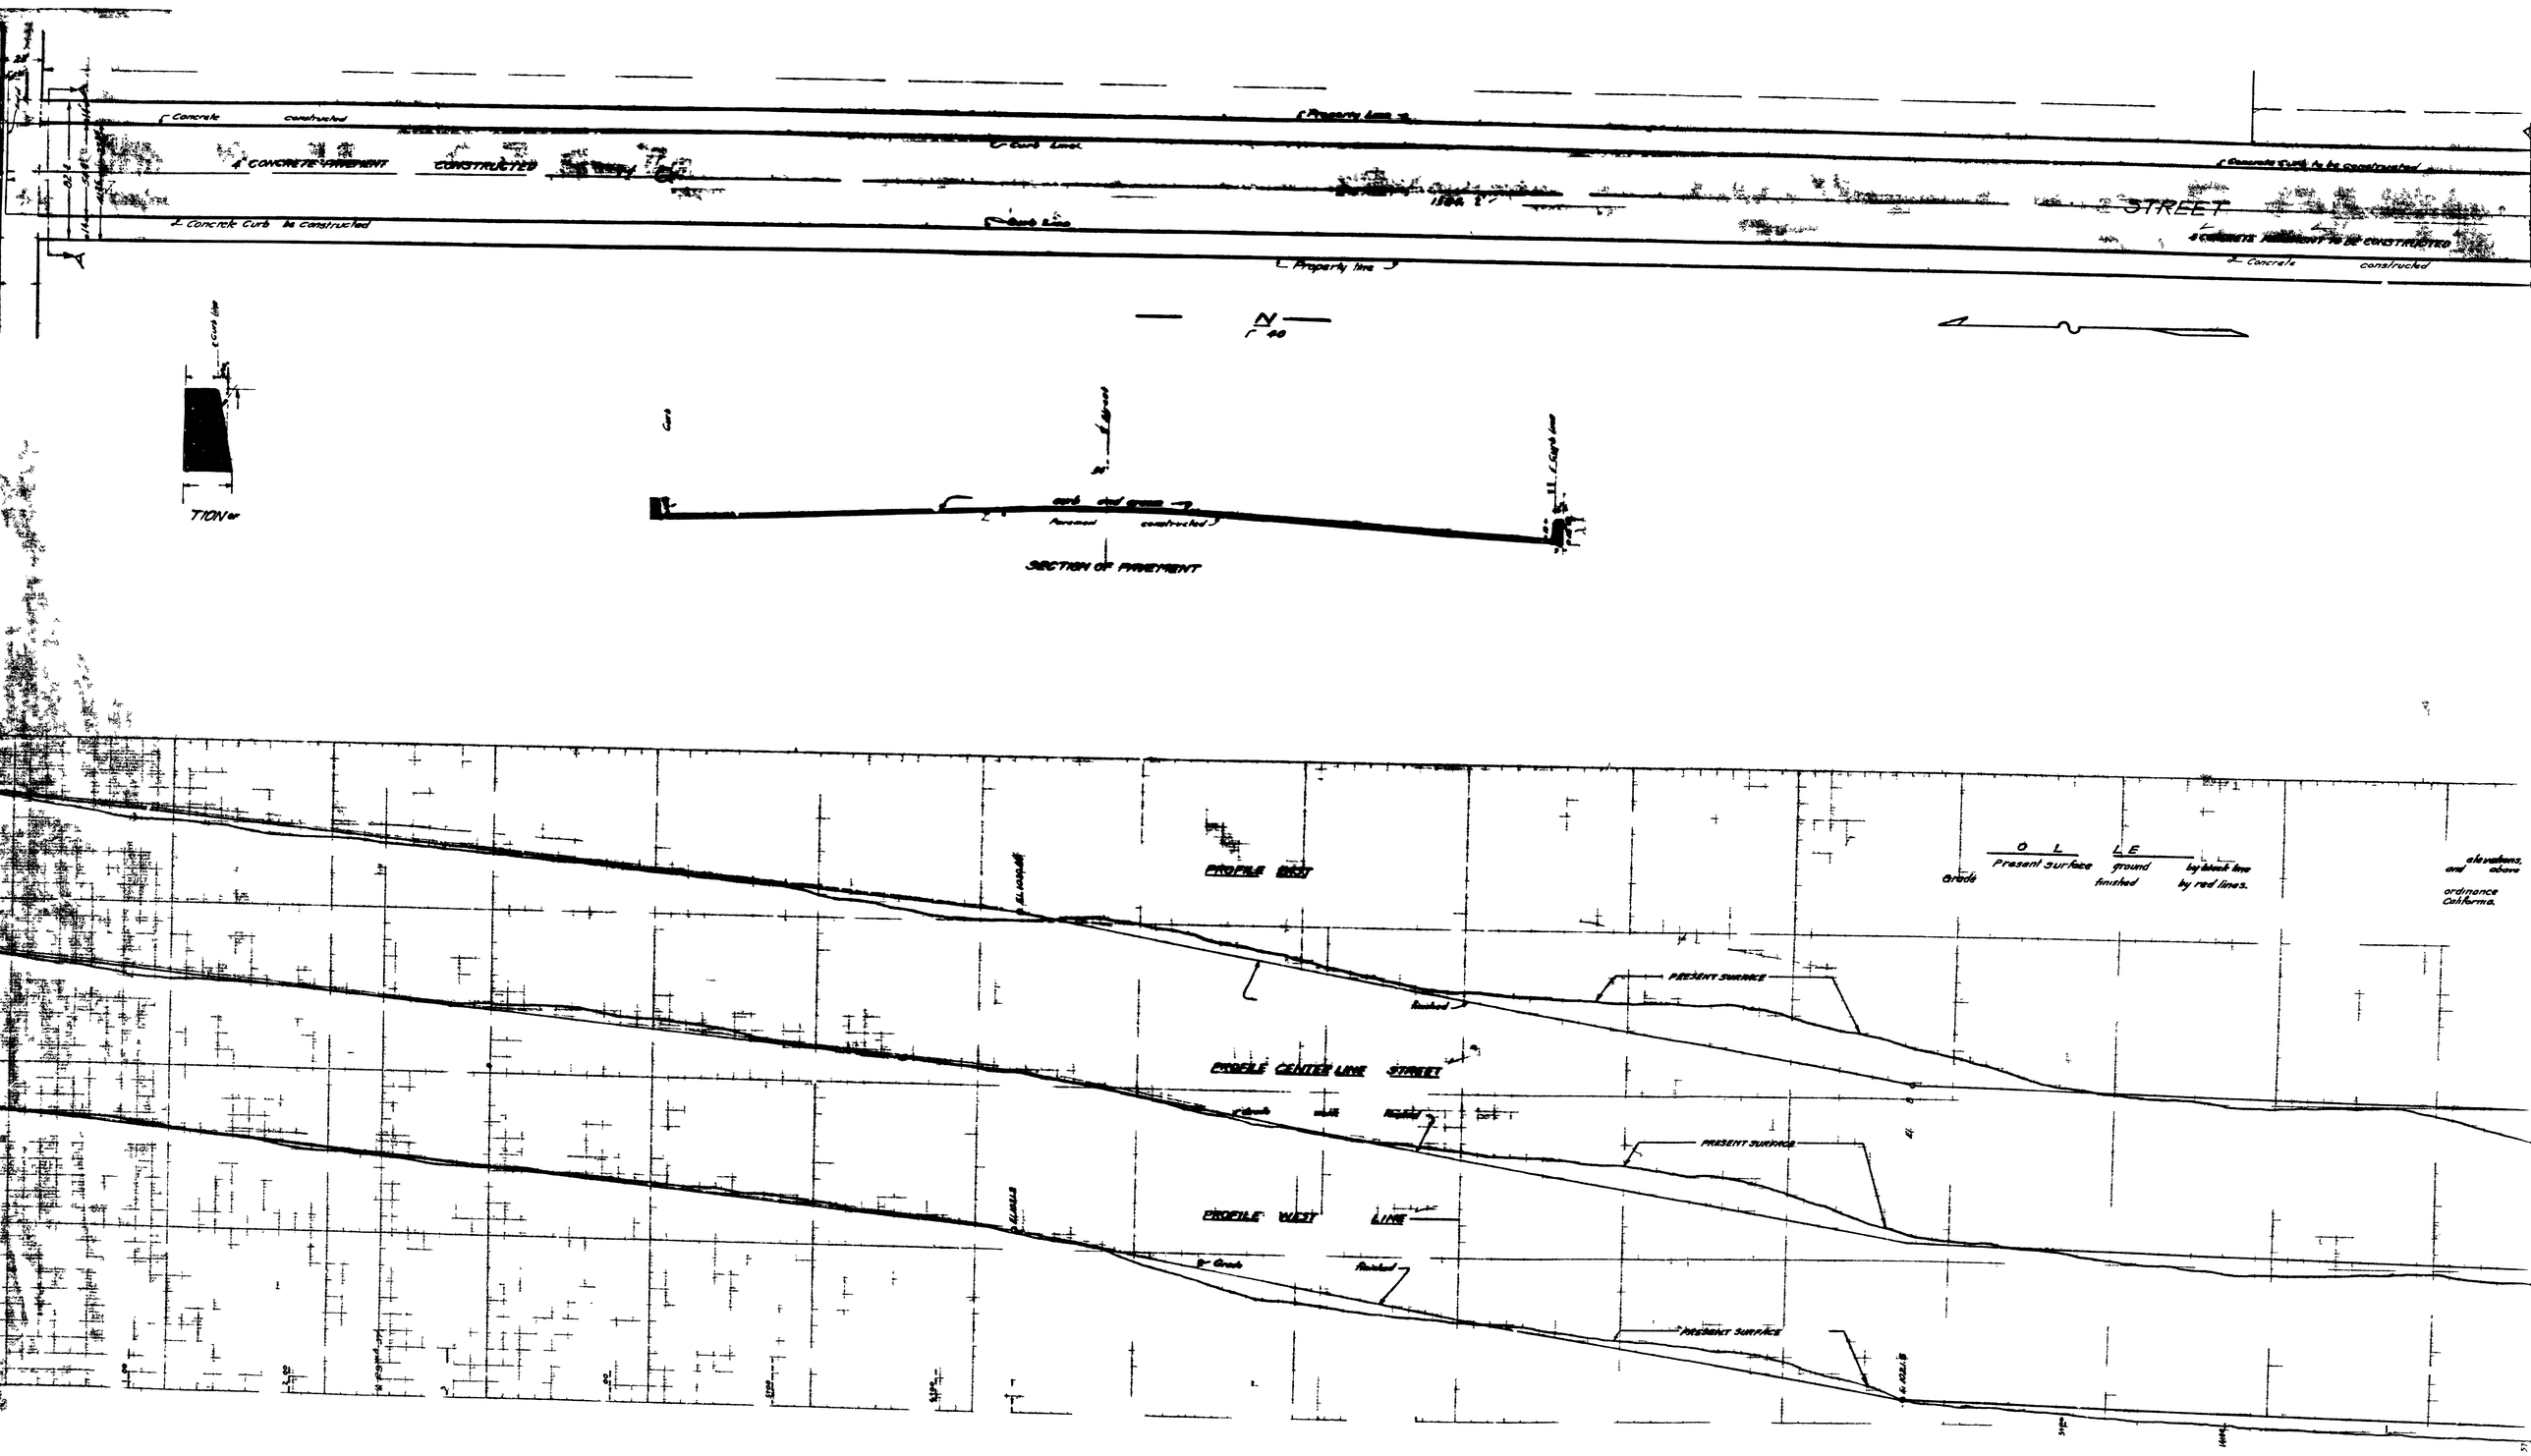
Concrete constructed
Property line
Curb line
CONCRETE PAVEMENT CONSTRUCTED
Concrete Curb to be constructed
STREET
CONCRETE PAVEMENT TO BE CONSTRUCTED
Concrete constructed
Property line
N
40
TION
SECTION OF PAVEMENT
constructed
PROFILE EAST
PRESENT SURFACE
finished
PROFILE CENTER LINE STREET
PROFILE WEST LINE
Present Surface ground finished
by black line
by red lines.
elevations, and above
ordinance California.