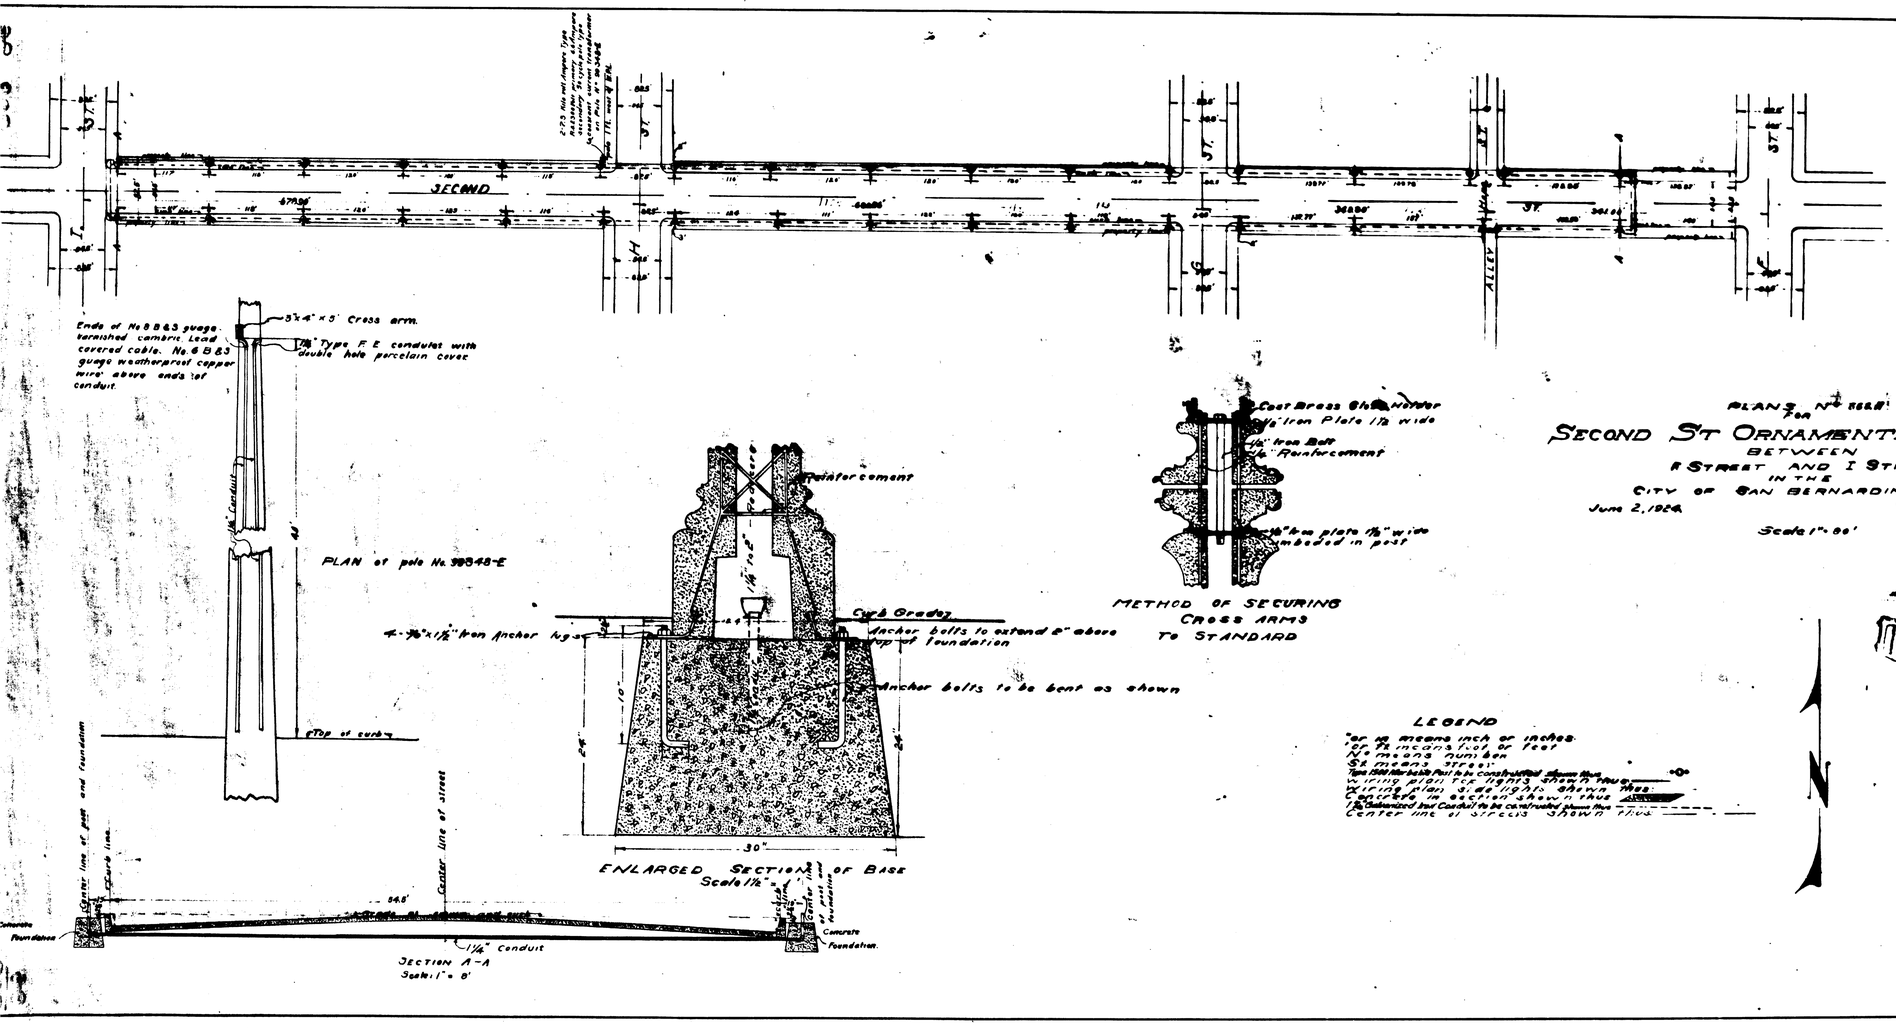
SECOND
47 ft
ALLEY
ST.
Ends of No 8 B&S guage varnished cambric Lead covered cable. No 6 B&S guage weatherproof copper wire above end of conduit.
5"x4"x5' Cross arm.
1½" Type F E conduit with double hole porcelain cover
Conduit
PLAN of pole No 39848-E
Top of curb
Center line of pole and foundation
Curb line
Center line of street
Concrete Foundation
1¼" Conduit
SECTION A-A
Scale 1" = 6'
Curb Grade
4-⅝"x1½" Iron Anchor lugs
Anchor bolts to extend 2" above top of foundation
Anchor bolts to be bent as shown
30"
ENLARGED SECTION OF BASE
Scale 1½" = 1'
Cast Brass Shoe
½" Iron Plate 1½" wide
½" Iron Bolt
½" Reinforcement
½" Iron plate 1½" wide embedded in post
METHOD OF SECURING CROSS ARMS TO STANDARD
PLANS FOR
SECOND ST ORNAMENTAL LIGHTS
BETWEEN
R STREET AND I STREET
IN THE
CITY OF SAN BERNARDINO
June 2, 1924.
C. E. Johnson
City Engineer
LEGEND
"or ⁗ means inch or inches
' or ft means foot or feet
No means number
St means street
Wiring plan for lights shown thus
Wiring plan side lights shown thus
Concrete in section shown thus
¾ Galvanized Iron Conduit to be constructed shown thus
Center line of streets shown thus
Apolcement Round Globes
¾" Round Reinforcing Rods
No 8 B and S guage varnished cambric covered copper wire
No 8 B and S, varnished cambric covered copper wire spliced to No. 8 B. and S guage. Varnished Cambric lead covered cable 1" above ends
¾" x ¾" Iron Anchor lugs
¾" Anchor bolts
1¼" Galvanized iron conduit
Concrete Foundation
TYPE 1000 MARBELITE POST
Scale ½" = 1'
Arrangement of Reinforcement
Anchor lugs
Cross section of shaft
Top View of Foundation and Base of Standard

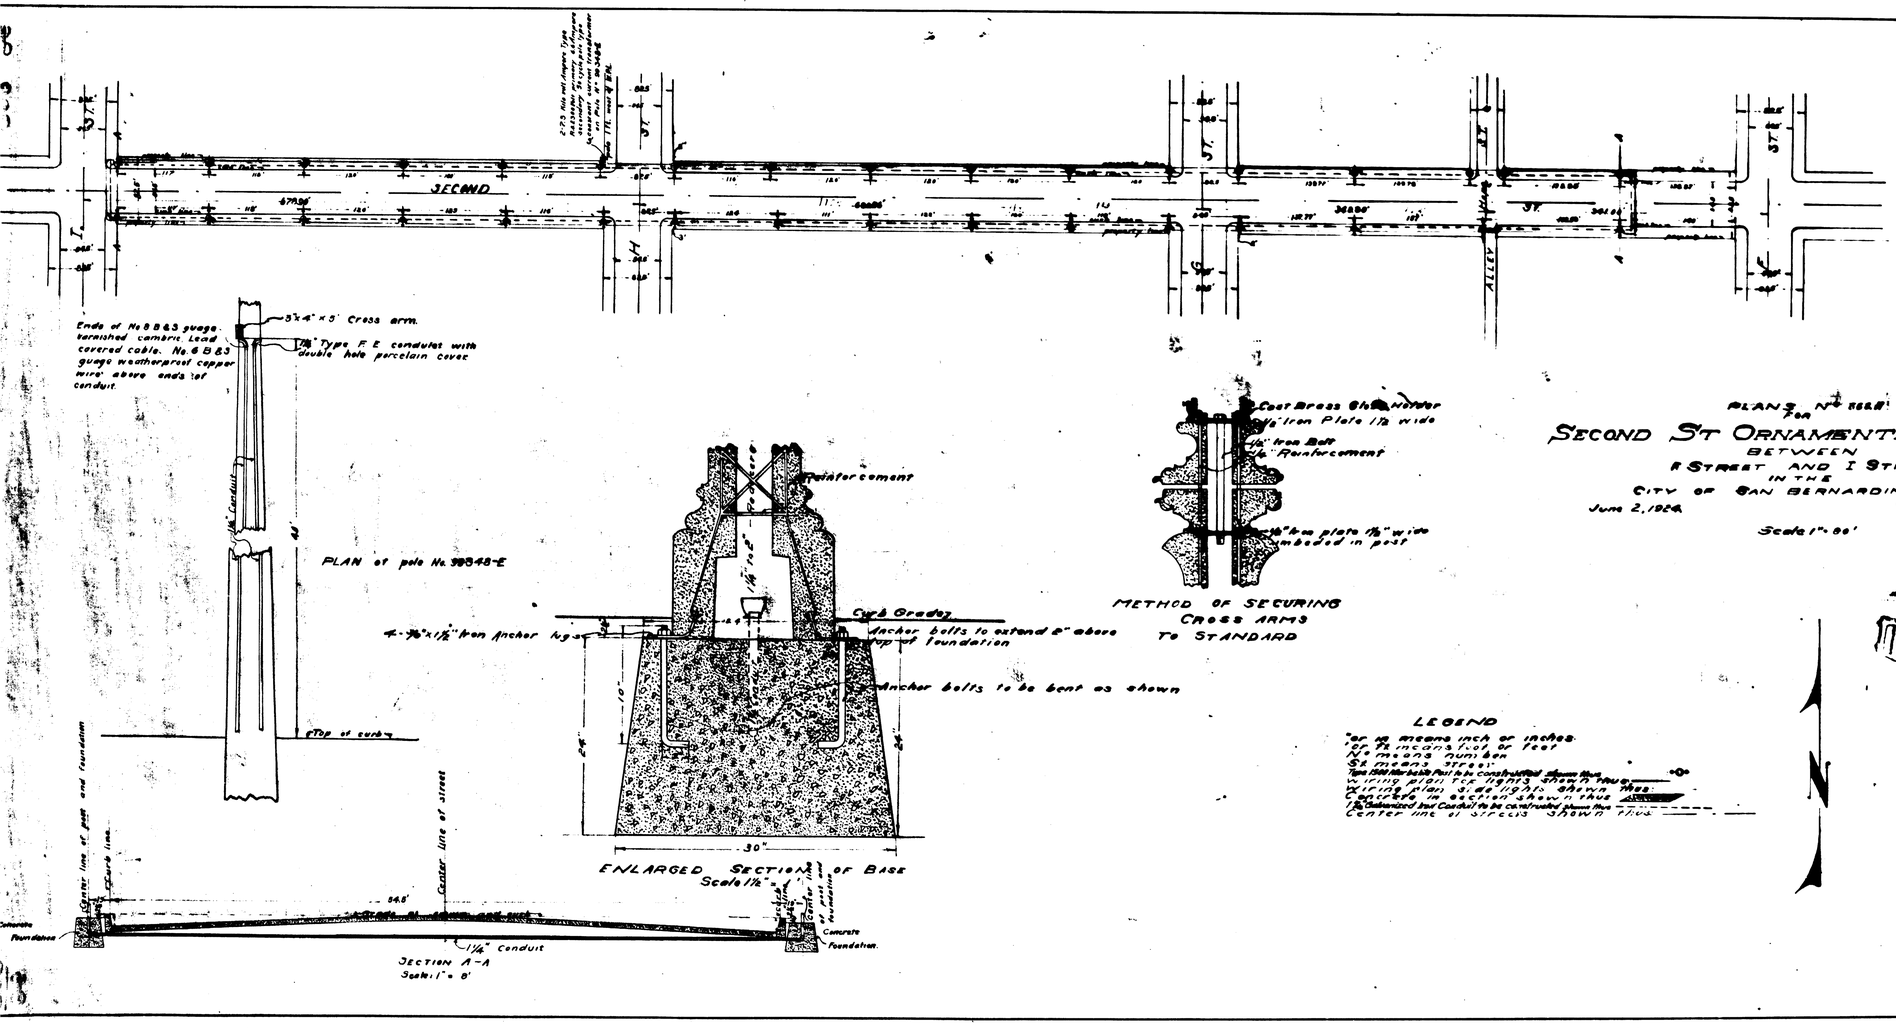
SECOND
47 ft
ALLEY
ST.
Ends of No 8 B&S guage varnished cambric Lead covered cable. No 6 B&S guage weatherproof copper wire above end of conduit.
5"x4"x5' Cross arm.
1½" Type F E conduit with double hole porcelain cover
Conduit
PLAN of pole No 39848-E
Top of curb
Center line of pole and foundation
Curb line
Center line of street
Concrete Foundation
1¼" Conduit
SECTION A-A
Scale 1" = 6'
Curb Grade
4-⅝"x1½" Iron Anchor lugs
Anchor bolts to extend 2" above top of foundation
Anchor bolts to be bent as shown
30"
ENLARGED SECTION OF BASE
Scale 1½" = 1'
Cast Brass Shoe
½" Iron Plate 1½" wide
½" Iron Bolt
½" Reinforcement
½" Iron plate 1½" wide embedded in post
METHOD OF SECURING CROSS ARMS TO STANDARD
PLANS FOR
SECOND ST ORNAMENTAL LIGHTS
BETWEEN
R STREET AND I STREET
IN THE
CITY OF SAN BERNARDINO
June 2, 1924.
C. E. Johnson
City Engineer
LEGEND
"or ⁗ means inch or inches
' or ft means foot or feet
No means number
St means street
Wiring plan for lights shown thus
Wiring plan side lights shown thus
Concrete in section shown thus
¾ Galvanized Iron Conduit to be constructed shown thus
Center line of streets shown thus
Apolcement Round Globes
¾" Round Reinforcing Rods
No 8 B and S guage varnished cambric covered copper wire
No 8 B and S, varnished cambric covered copper wire spliced to No. 8 B. and S guage. Varnished Cambric lead covered cable 1" above ends
¾" x ¾" Iron Anchor lugs
¾" Anchor bolts
1¼" Galvanized iron conduit
Concrete Foundation
TYPE 1000 MARBELITE POST
Scale ½" = 1'
Arrangement of Reinforcement
Anchor lugs
Cross section of shaft
Top View of Foundation and Base of Standard