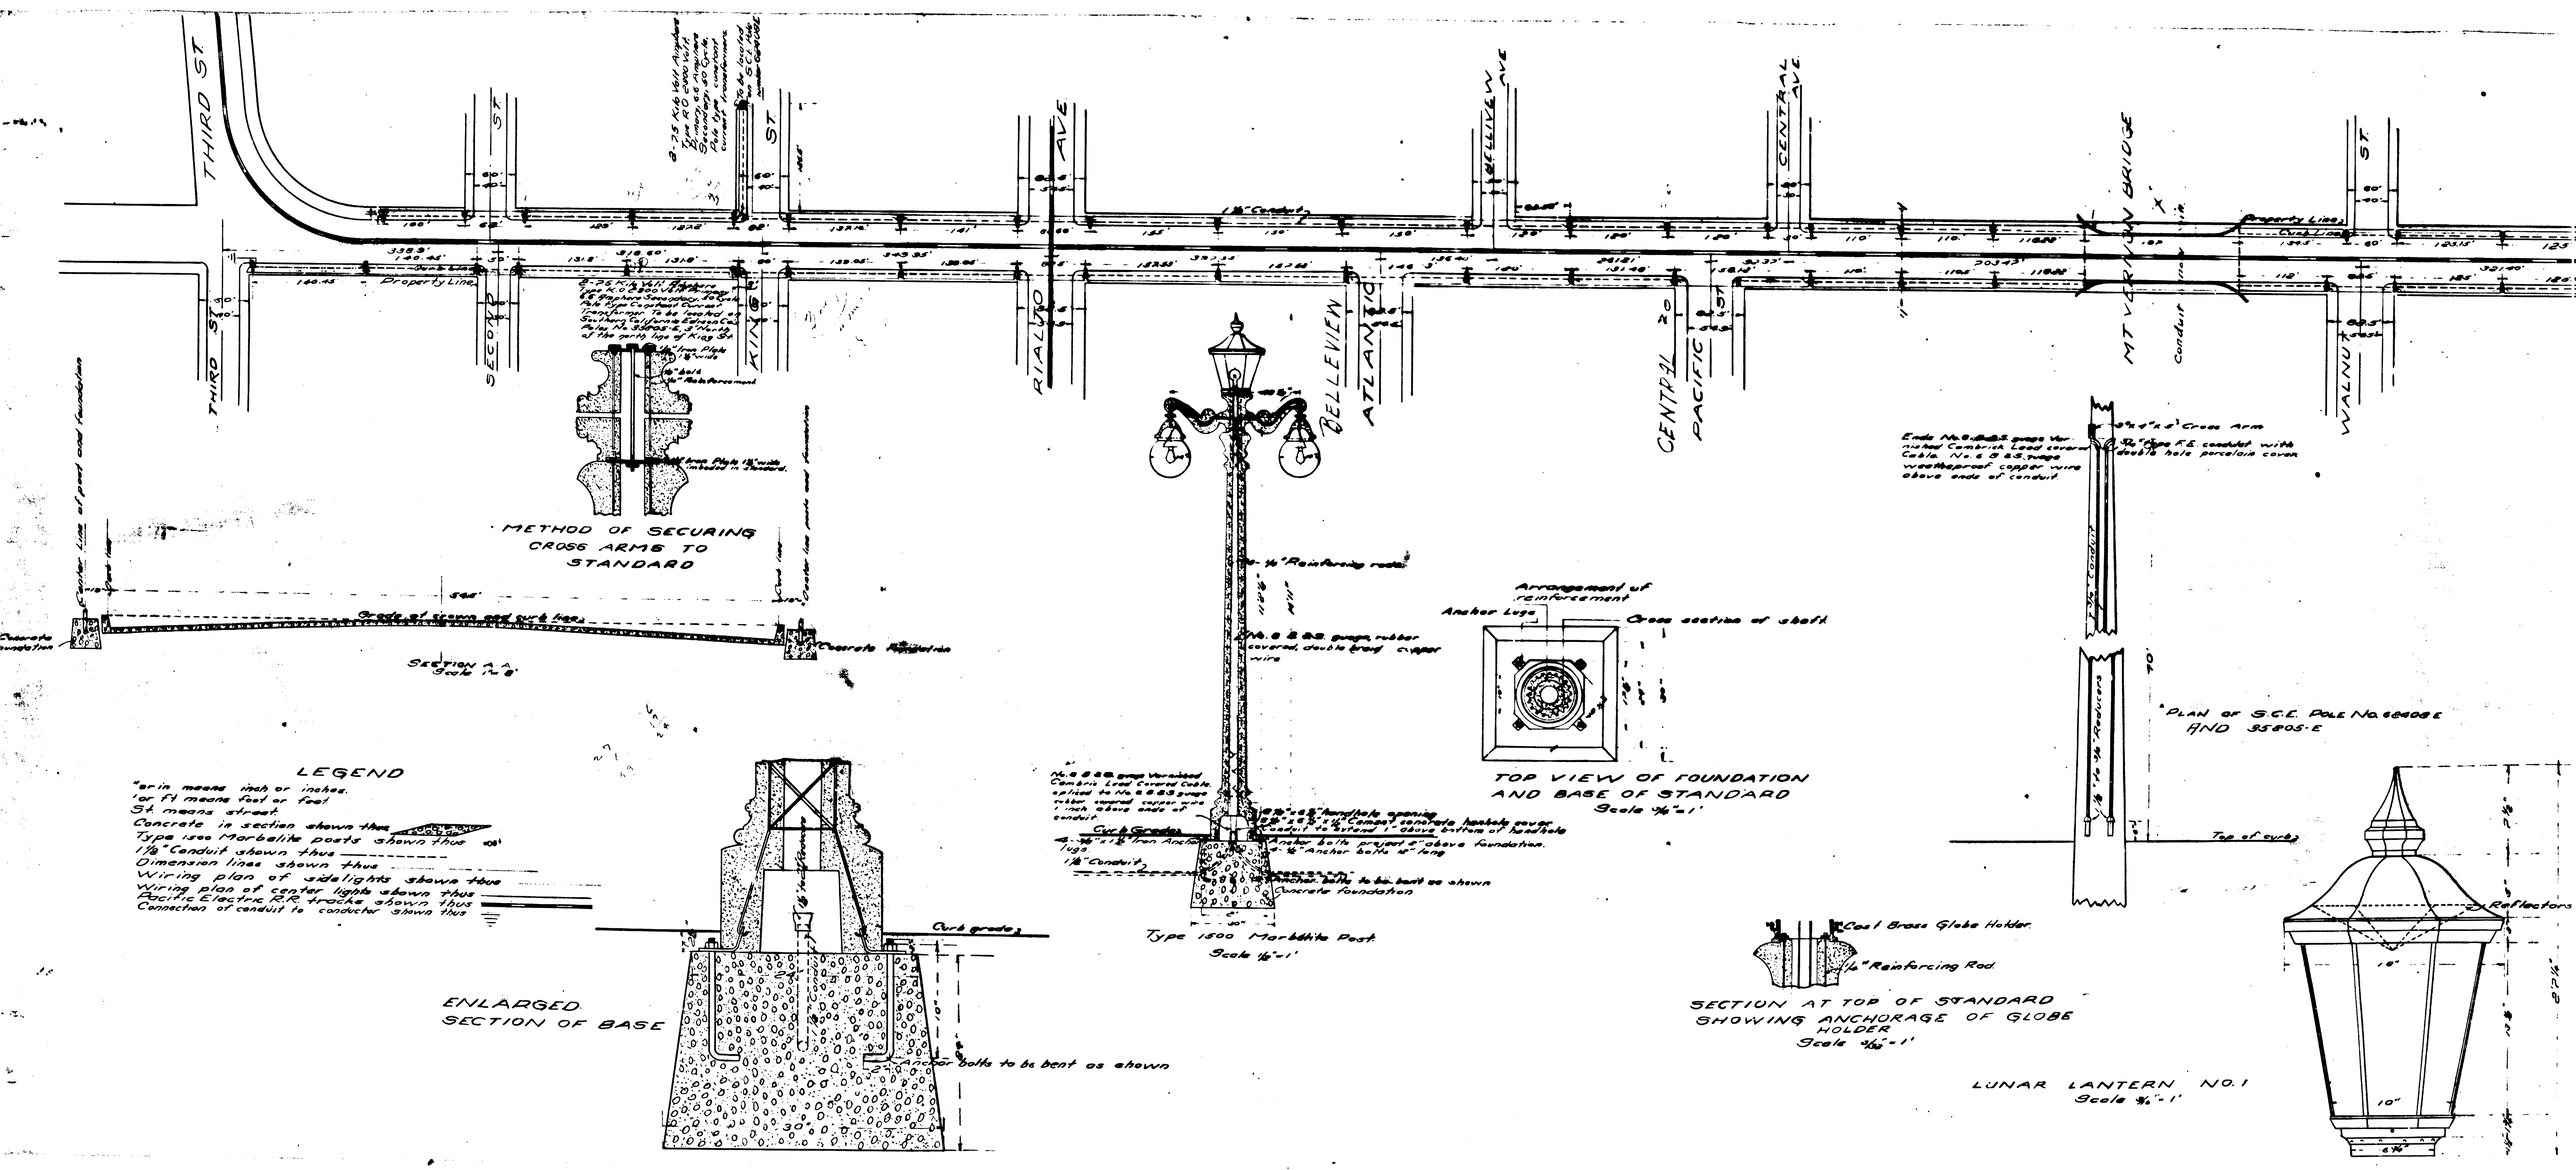
THIRD ST
SECOND ST
KING ST
RIALTO AVE
BELLEVIEW AVE
ATLANTIC AVE
CENTRAL AVE
PACIFIC AVE
MT VERNON BRIDGE
WALNUT ST
Property Line
Curb Line
Conduit
METHOD OF SECURING CROSS ARMS TO STANDARD
SECTION A-A
LEGEND
"or in means inch or inches.
'or ft means feet or foot
St means street
Concrete in section shown thus
Type 1500 Marbelite posts shown thus
1½" Conduit shown thus
Dimension lines shown thus
Wiring plan of sidelights shown thus
Wiring plan of center lights shown thus
Pacific Electric R.R. tracks shown thus
Connection of conduit to conductor shown thus
ENLARGED SECTION OF BASE
Anchor bolts to be bent as shown
Type 1500 Marbelite Post
Scale ½"=1'
Arrangement of reinforcement
Anchor Lugs
Cross section of shaft
TOP VIEW OF FOUNDATION AND BASE OF STANDARD
Scale ½"=1'
Cast Brass Globe Holder
½" Reinforcing Rod
SECTION AT TOP OF STANDARD SHOWING ANCHORAGE OF GLOBE HOLDER
Scale 1/16"=1'
Cross Arm
PLAN OF S.C.E. POLE No. 66408-E AND 35805-E
Top of curb
Reflectors
LUNAR LANTERN NO. 1
Scale ¾"=1'