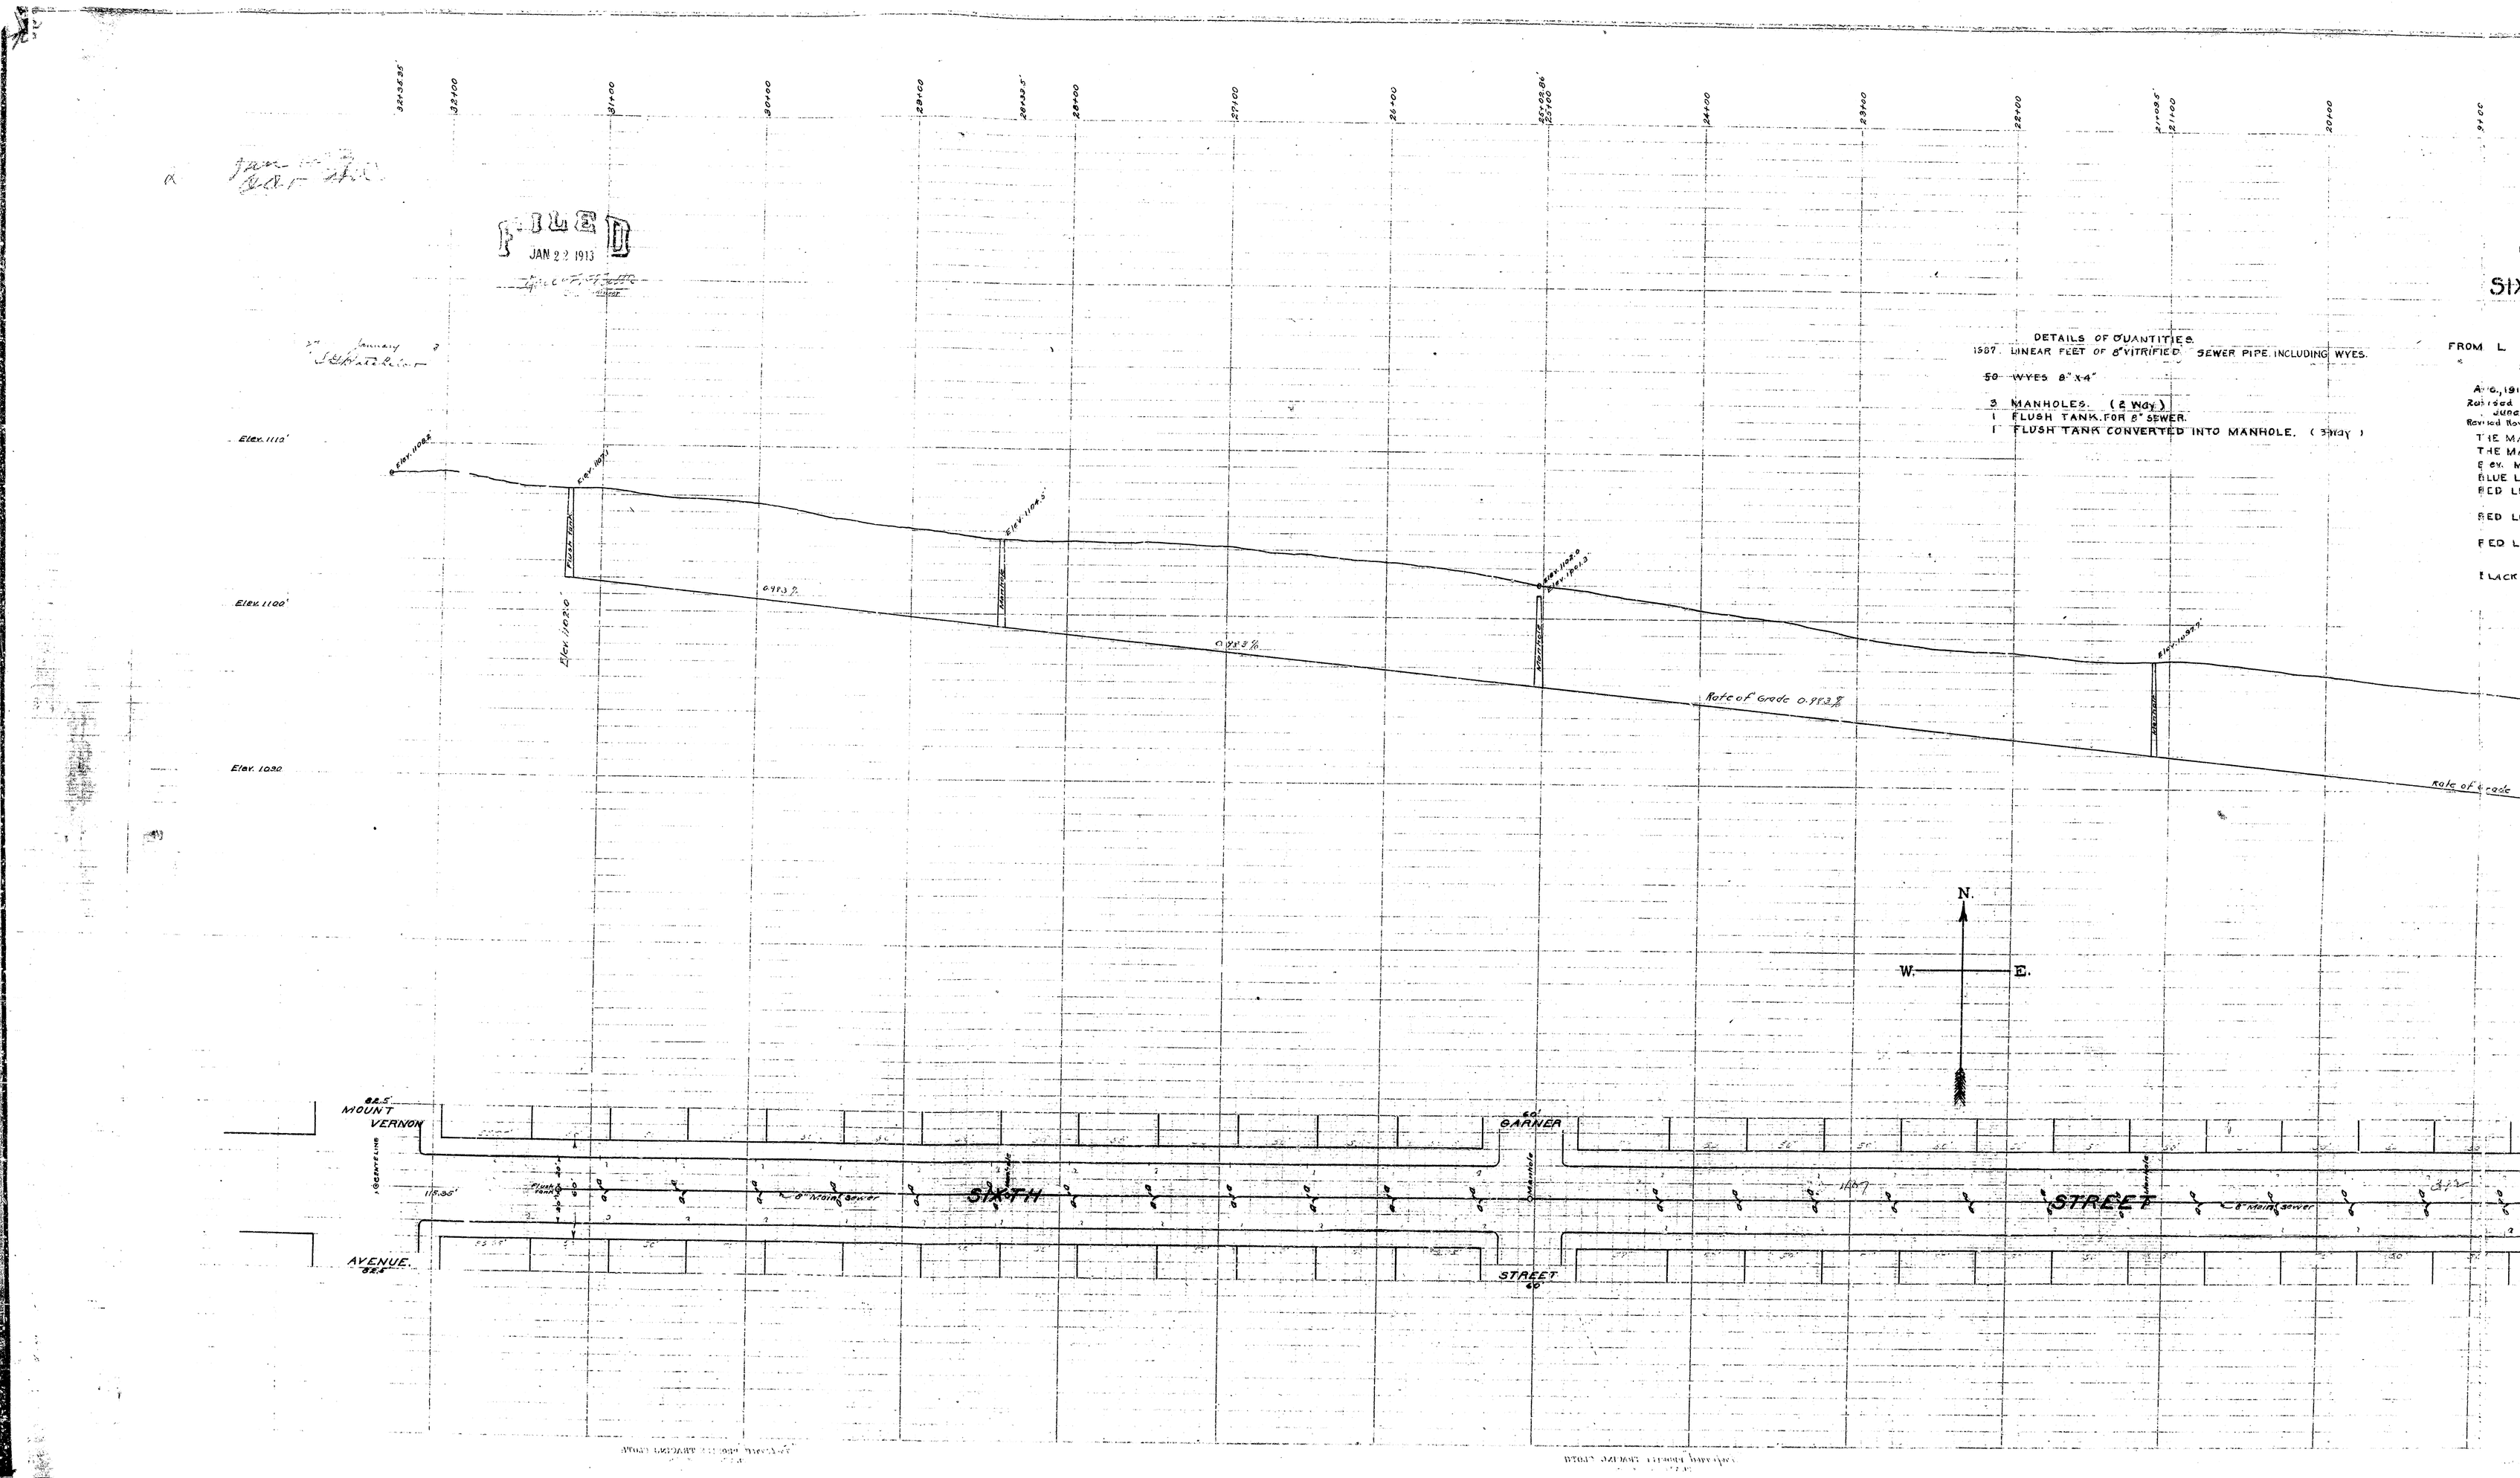
FILED
JAN 22 1913
DETAILS OF QUANTITIES.
1587. LINEAR FEET OF 8" VITRIFIED SEWER PIPE INCLUDING WYES.
50 WYES 8" X 4"
3 MANHOLES. (2 Way)
1 FLUSH TANK FOR 8" SEWER.
1 FLUSH TANK CONVERTED INTO MANHOLE. (3 Way)
FROM L
Elev. 1110'
Elev. 1100'
Elev. 1030
Rate of Grade 0.983%
N.
W.
E.
MOUNT VERNON
AVENUE
GARNER
STREET
SIXTH
STREET
8" Main Sewer
8" Main Sewer