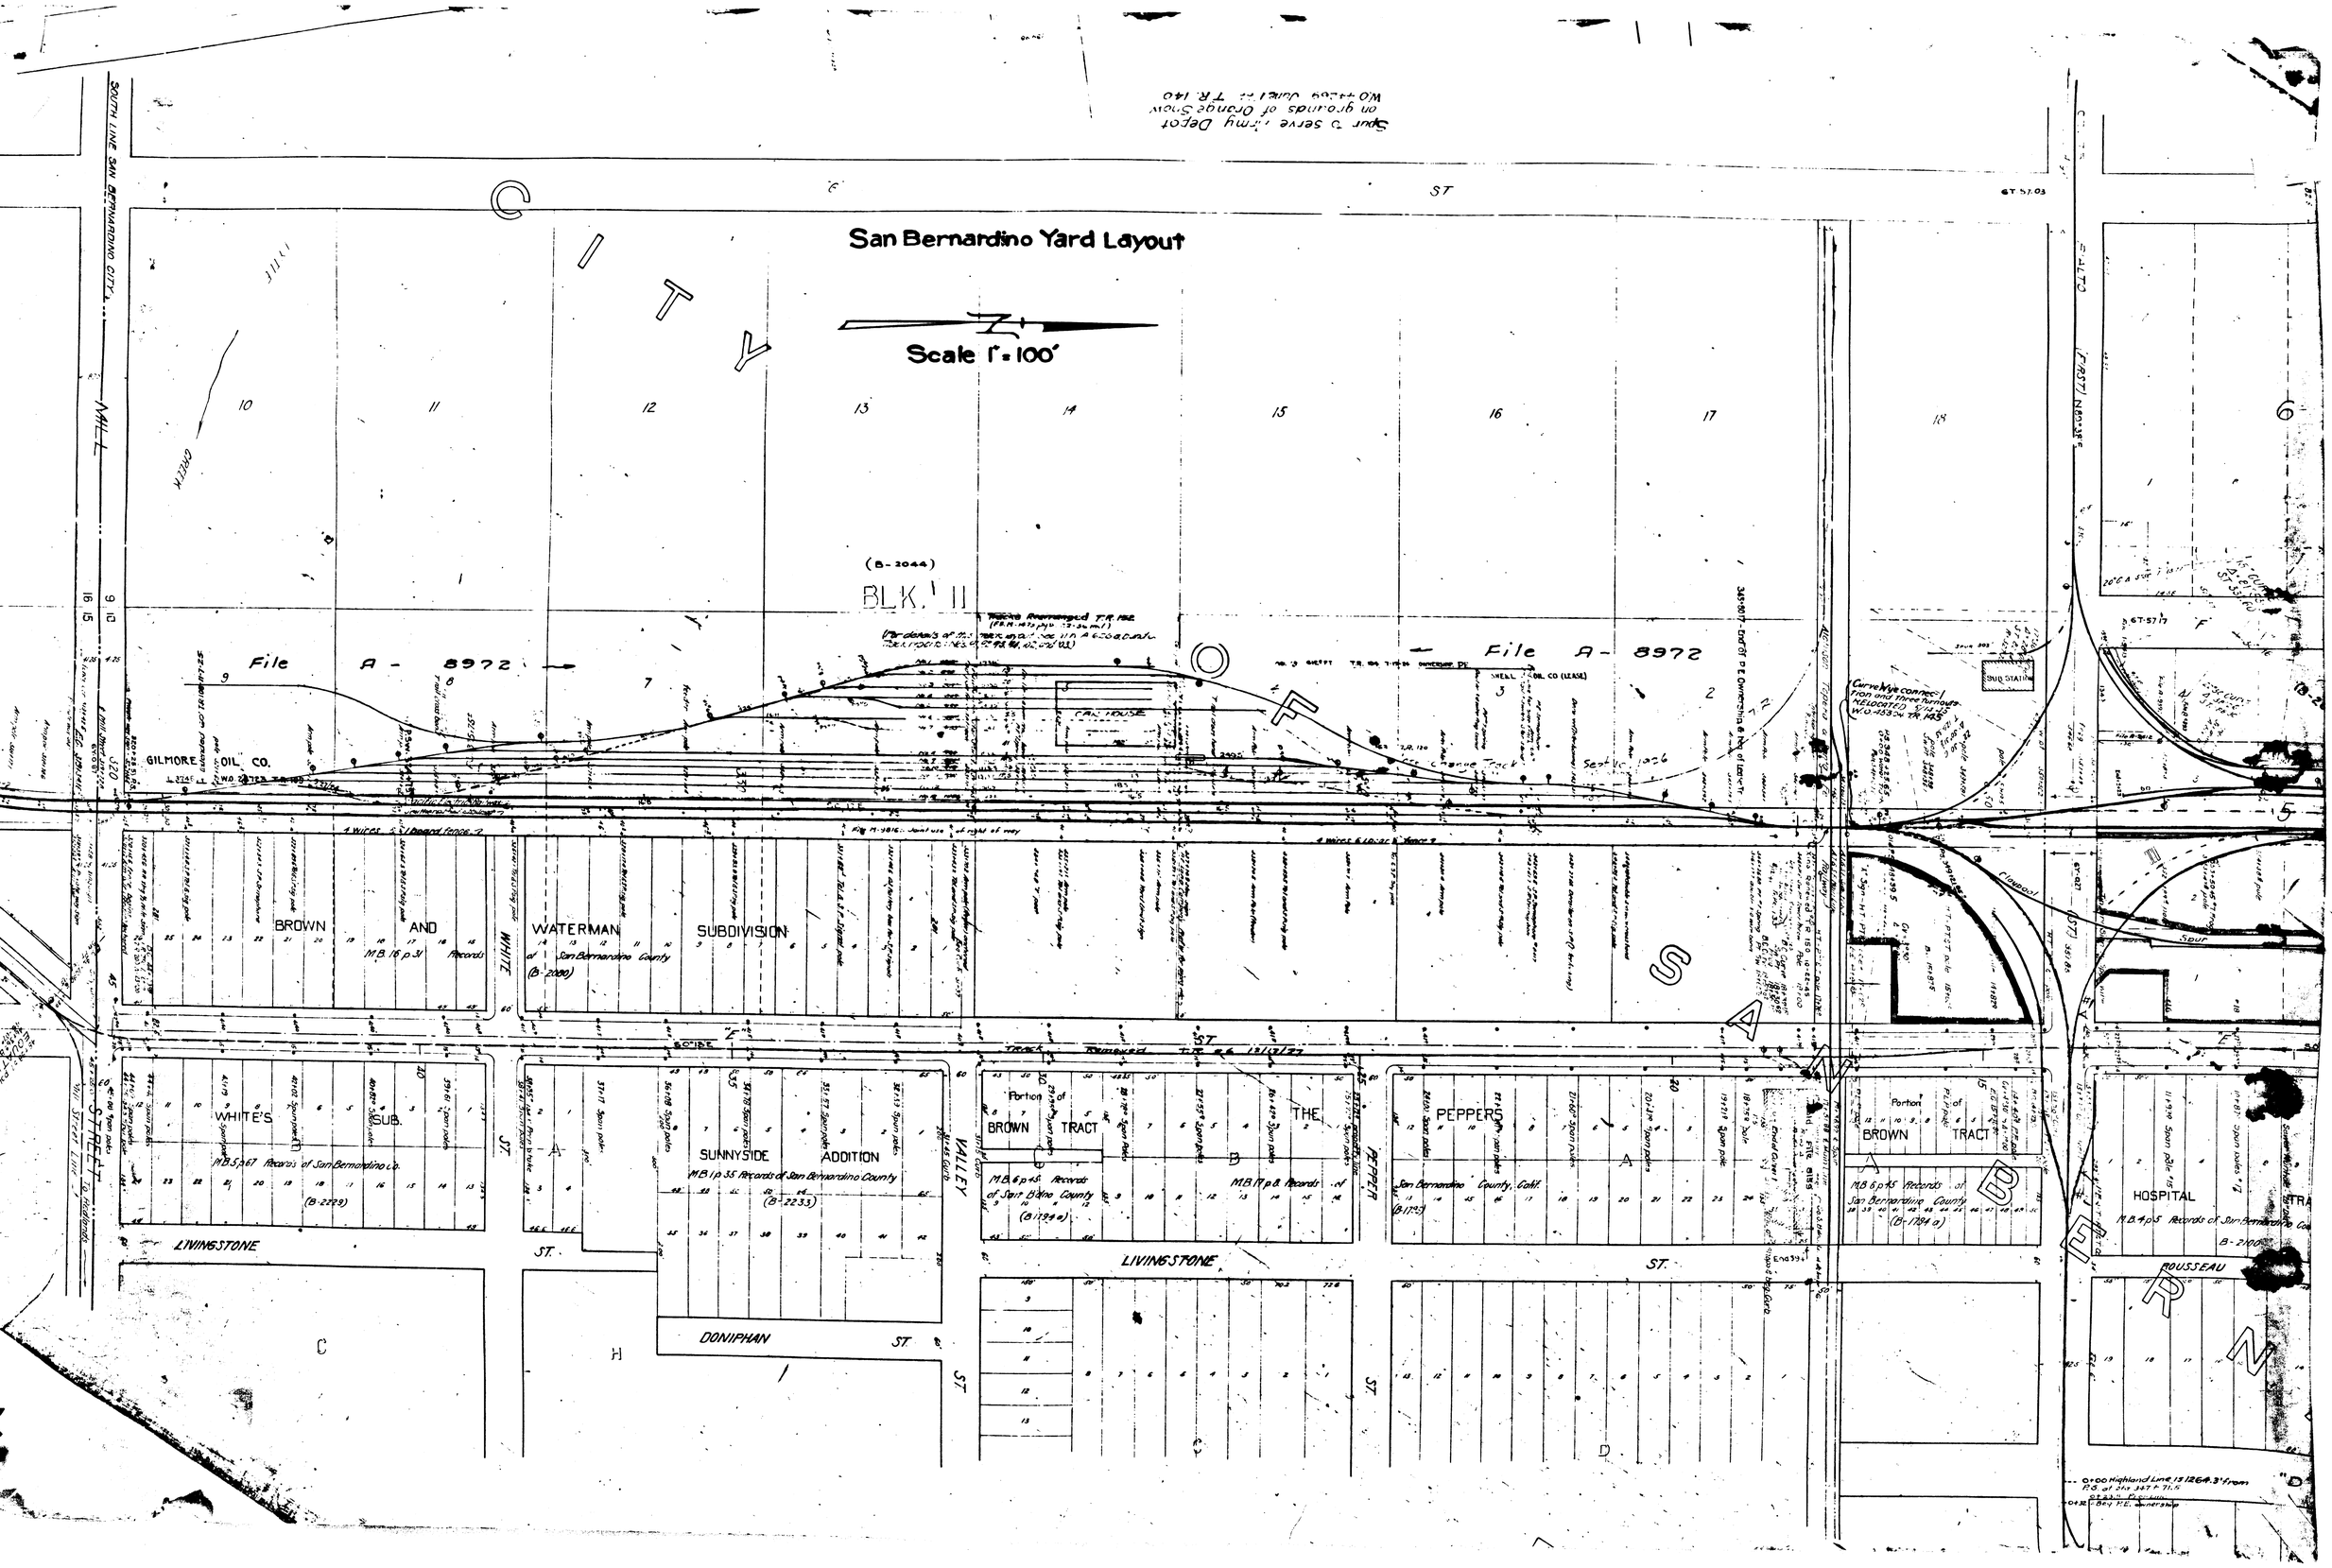
San Bernardino Yard Layout
Scale 1" = 100'
SOUTH LINE SAN BERNARDINO CITY
CITY OF SAN BERNARDINO
File A - 8972
File A - 8972
(B-2044)
BLK. 11
GILMORE OIL CO.
CAR HOUSE
BROWN AND WATERMAN SUBDIVISION
M.B. 16 p. 31 Records
(B-2000)
WHITE'S SUB.
M.B. 5 p. 67 Records of San Bernardino Co.
(B-2229)
SUNNYSIDE ADDITION
M.B. 1 p. 55 Records of San Bernardino County
(B-2233)
Portion of BROWN TRACT
M.B. 6 p. 45 Records of San Bernardino County
(B-1794 a)
THE PEPPER
M.B. 17 p. 8 Records of San Bernardino County, Calif.
(B-1795)
Portion of BROWN TRACT
M.B. 6 p. 45 Records of San Bernardino County
(B-1794 a)
HOSPITAL
M.B. 4 p. 5 Records of San Bernardino County
B-2100
LIVINGSTONE ST.
DONIPHAN ST.
ROUSSEAU
WHITE ST.
WALLEY ST.
PEPPER ST.
FIRST NORTH ST.
SUB STATION
Curve Wye connection and three turnouts relocated W.O. 453 on TR. 145
Spur to serve Army Depot on grounds of Orange Show W.O. 44269 Quiet Tr. TR. 140
Track Removed T.R. 66 12/31/27
Track Removed T.R. 152
Sewer
Spur