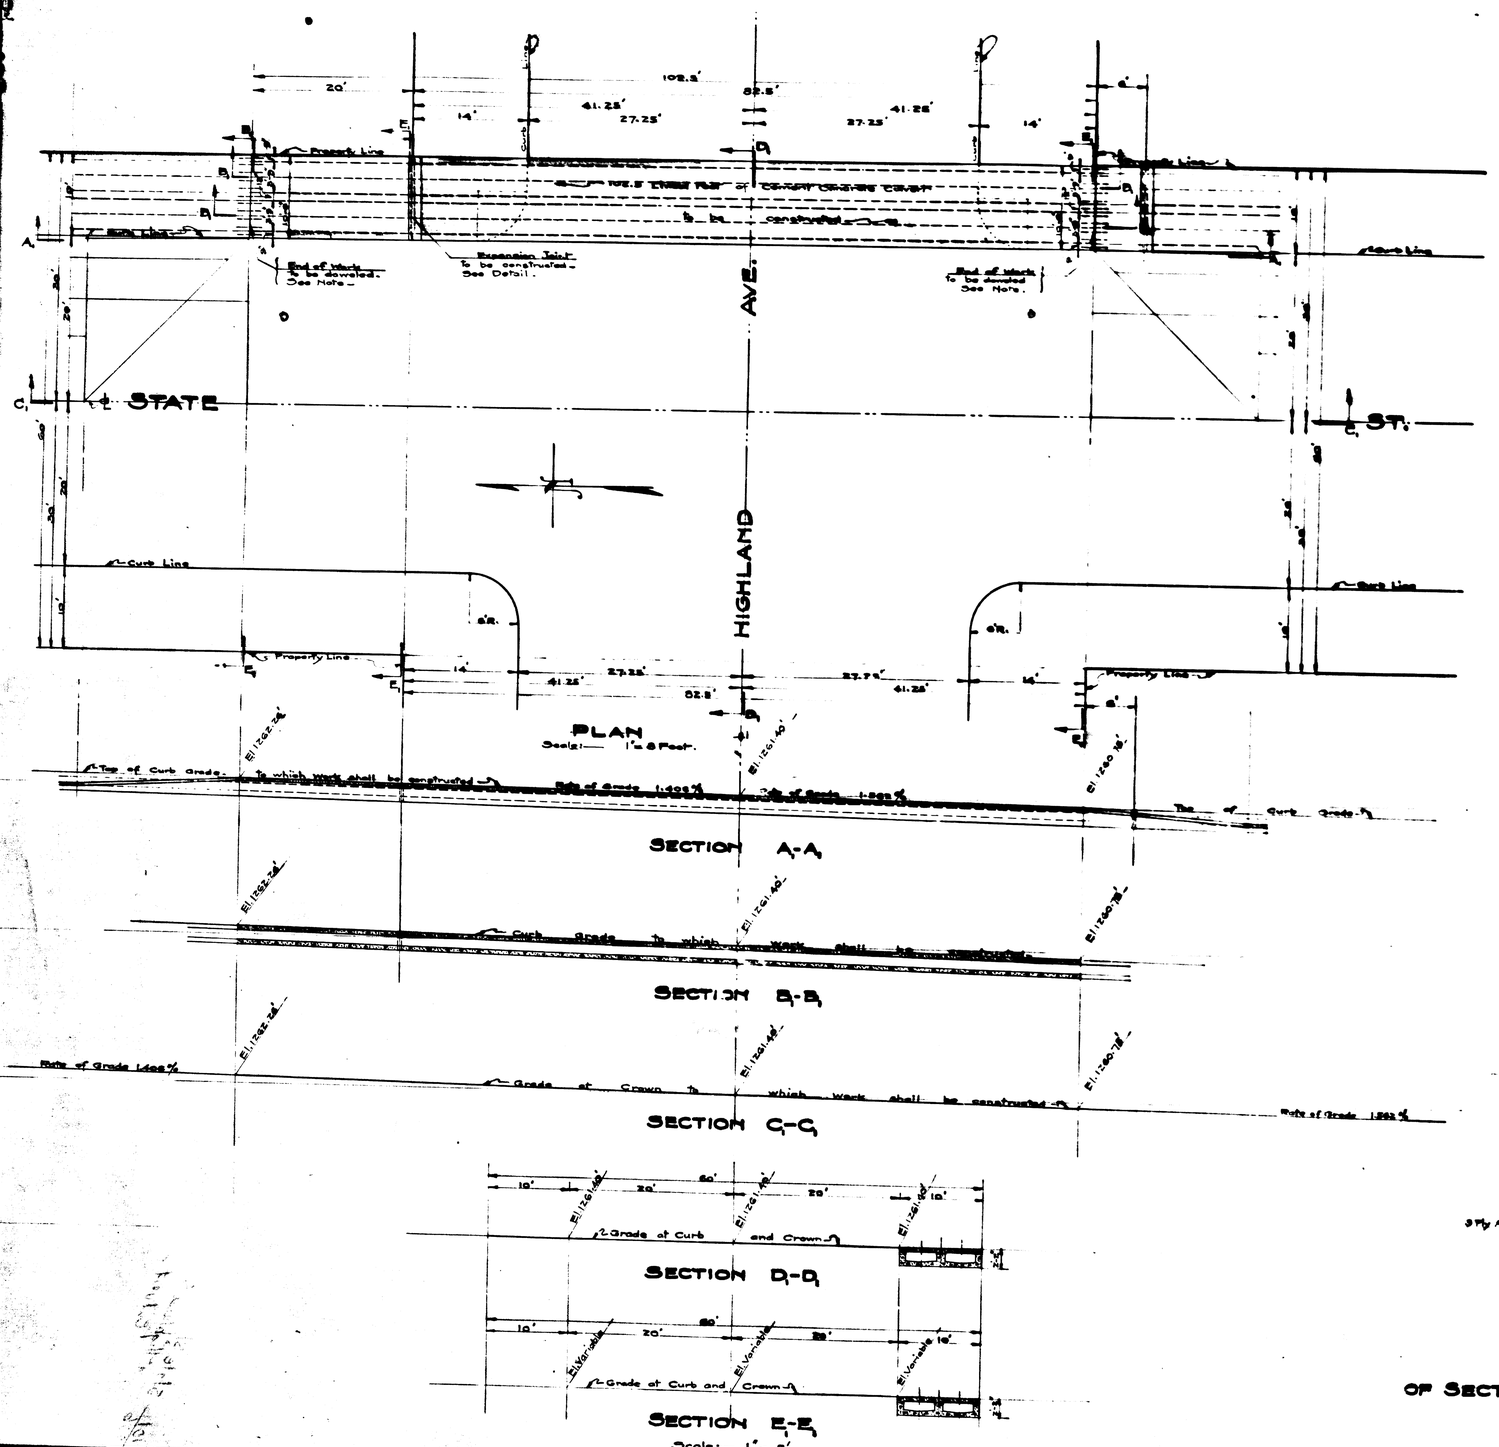

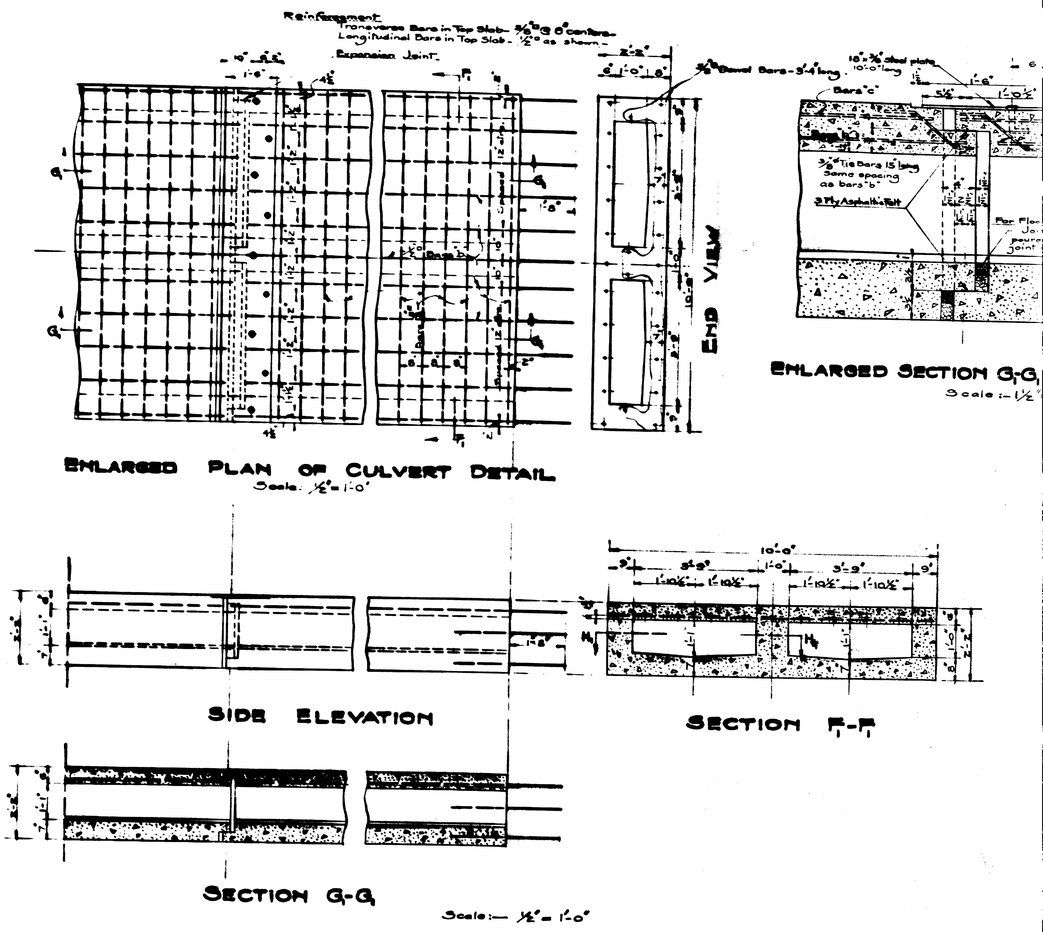

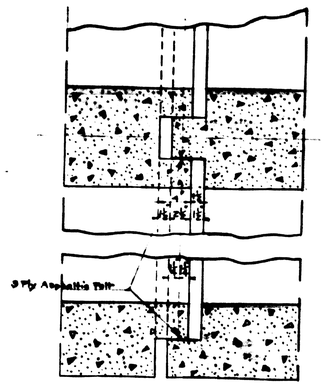

ENLARGED VIEW
OF SECTIONAL PLAN OF JOINT AT H_1-H_1
Scale :— 1 1/2" = 1'-0"

DETAILS OF
CULVERT AT HIGHLAND AVE. A
IN MUSCOY TRACT
COUNTY OF SAN BERNAR
CALIFORNIA

February-1950.

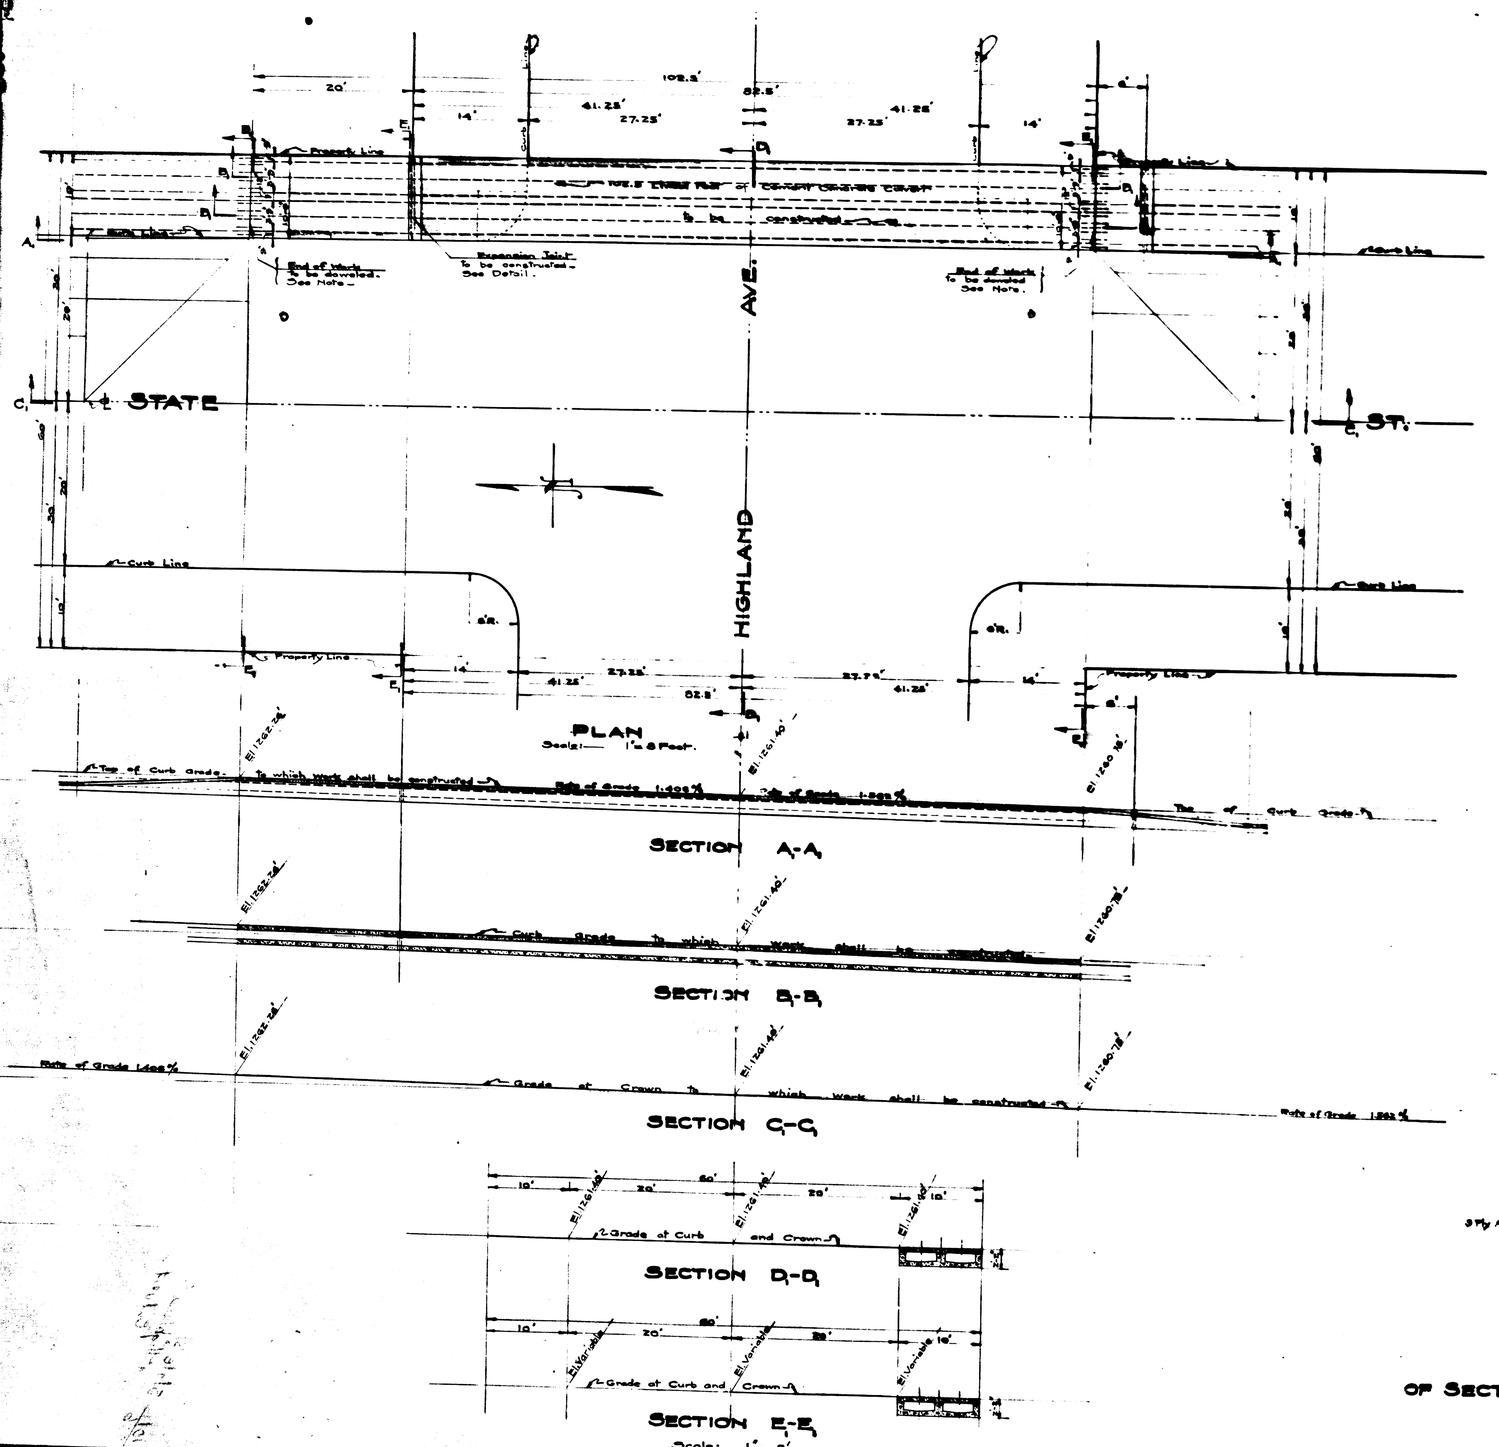

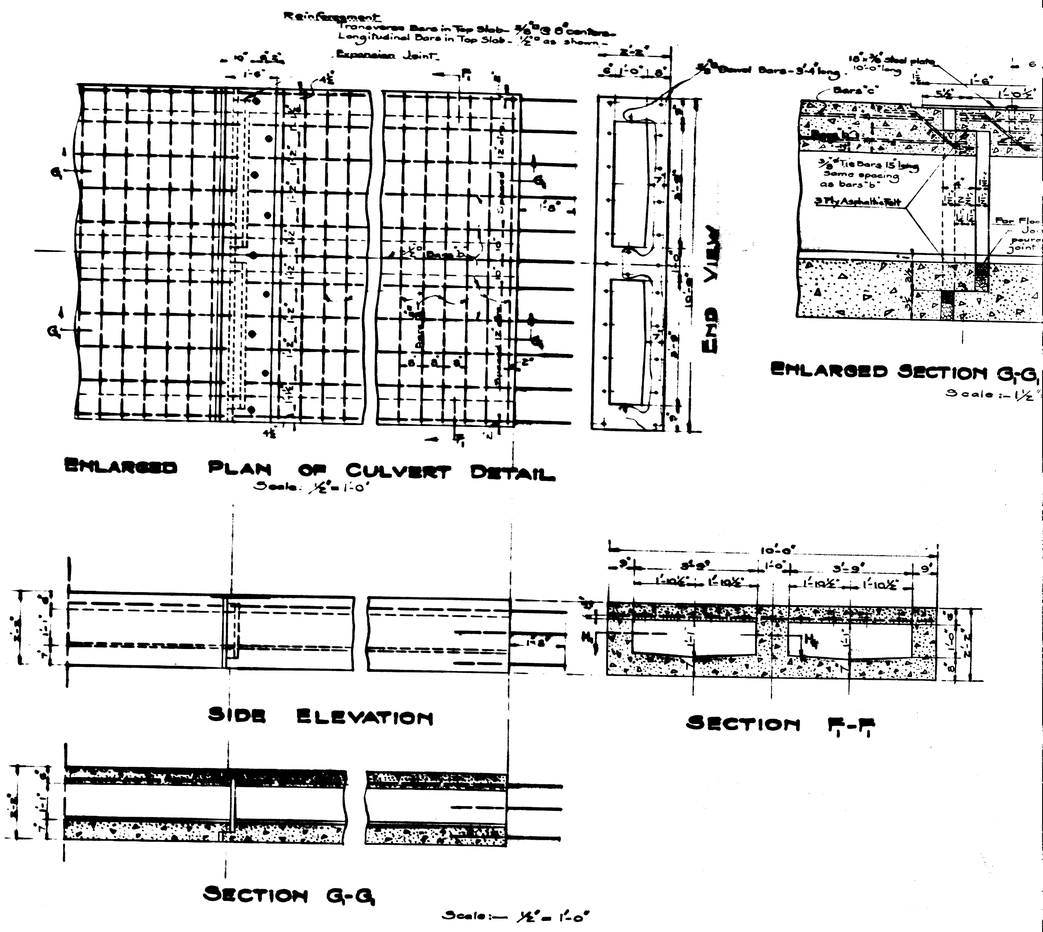

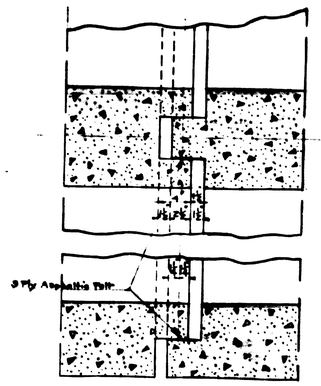

ENLARGED VIEW
OF SECTIONAL PLAN OF JOINT AT H_1-H_1
Scale :— 1 1/2" = 1'-0"

DETAILS OF
CULVERT AT HIGHLAND AVE. A
IN MUSCOY TRACT
COUNTY OF SAN BERNAR
CALIFORNIA

February-1950.