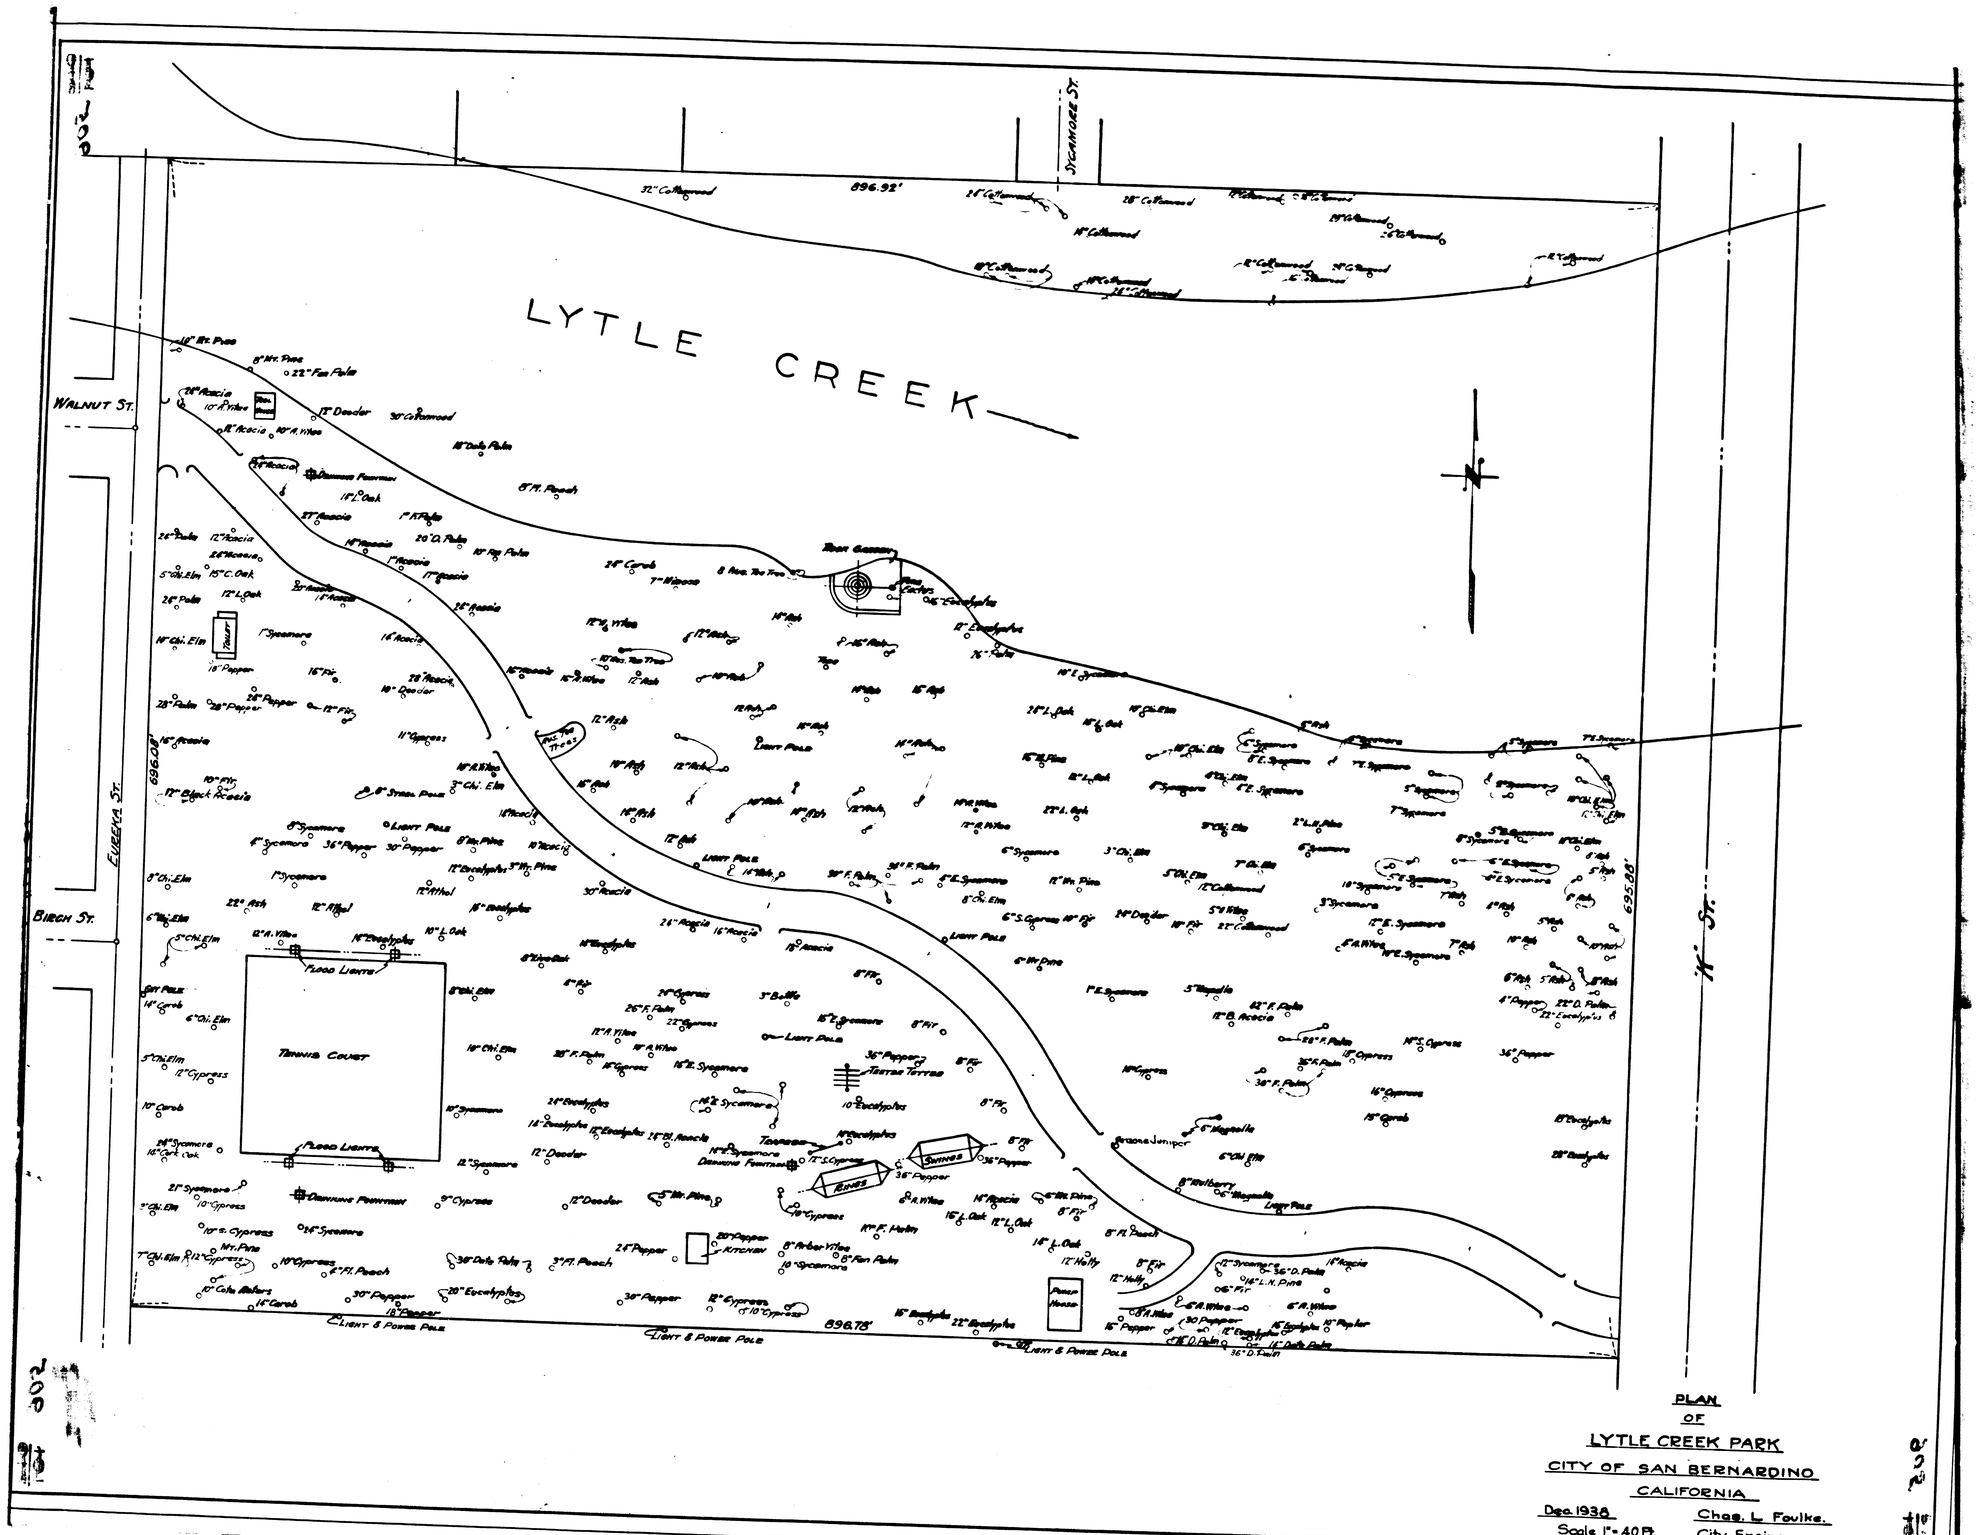

PLAN
OF
LYTLE CREEK PARK
CITY OF SAN BERNARDINO
CALIFORNIA

Dec. 1938
Scale 1" = 40 Ft.

Chas. L. Foulke,
City Engineer.