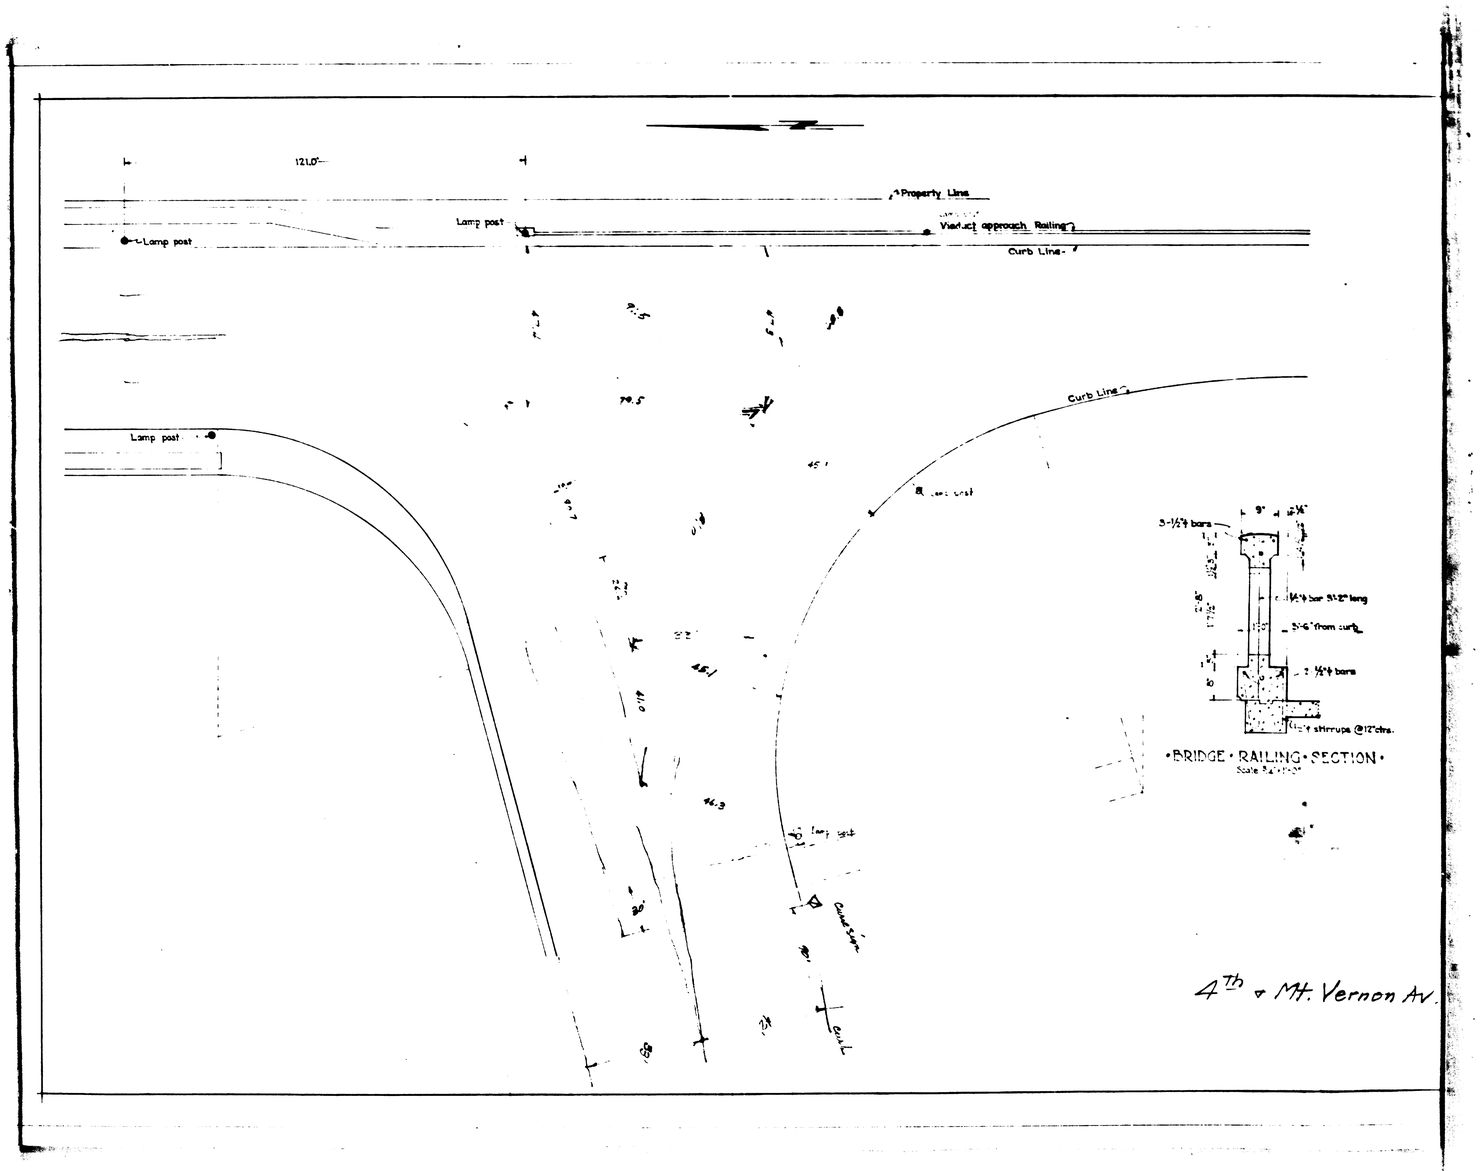
121.0'
Property Line
Lamp post
Viaduct approach Railing
Lamp post
Curb Line
Curb Line
Lamp post
5-1½"ϕ bars
1½"ϕ bar 5'-2" long
5'-6" from curb
2-½"ϕ bars
½"ϕ stirrups @12" ctrs.
BRIDGE RAILING SECTION
4th & Mt. Vernon Av.