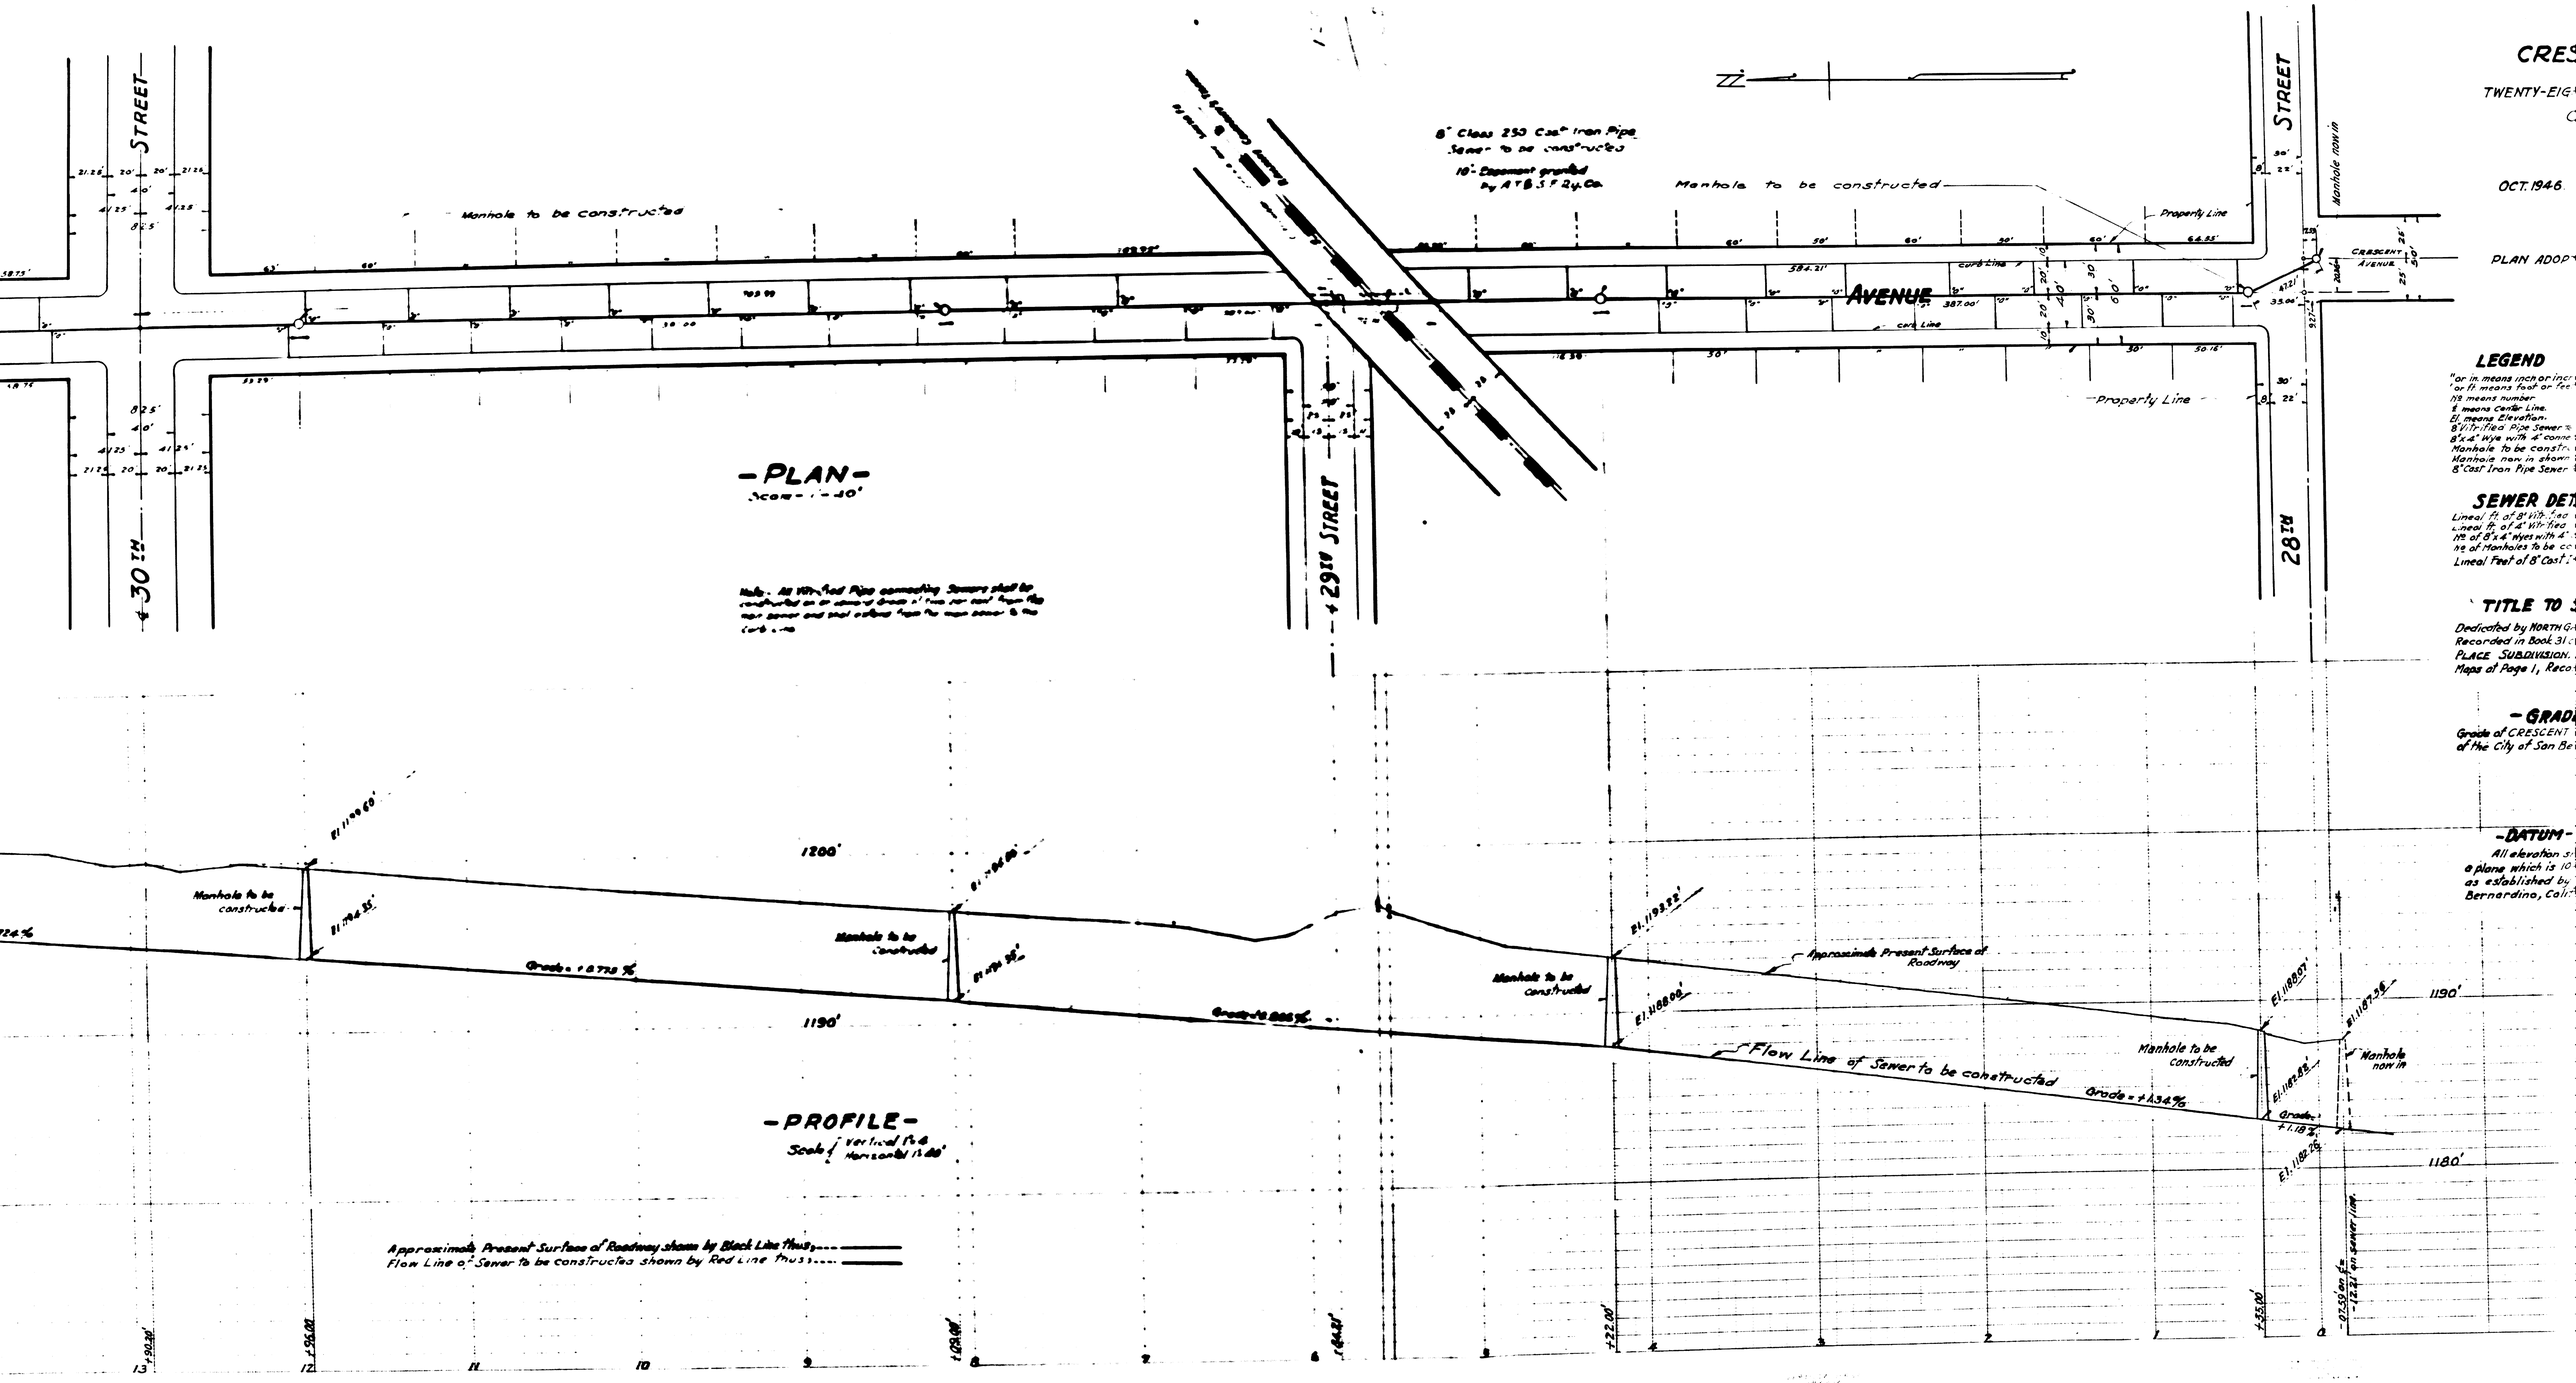

CRES

TWENTY-EIG

OCT. 1946.

PLAN ADOPT

LEGEND

"or in. means inch or inc
"or ft. means foot or fe
No. means number.
℄ means Center Line.
El. means Elevation.
8" Vitr-fied Pipe Sewer
8"x4" Wye with 4" conne
Manhole to be constr
Manhole now in shown
8" Cast Iron Pipe Sewer

SEWER DET

Lineal ft. of 8" Vitr-fied
Lineal ft. of 4" Vitr-fied
No. of 8"x4" Wyes with 4"
No. of Manholes to be co
Lineal Feet of 8" Cast

TITLE TO S

Dedicated by NORTH GA
Recorded in Book 31 o
PLACE SUBDIVISION.
Maps of Page 1, Reco

-GRAD

Grade of CRESCENT
of the City of San Be

-DATUM-

All elevation s
a plane which is 10
as established by
Bernardino, Cali

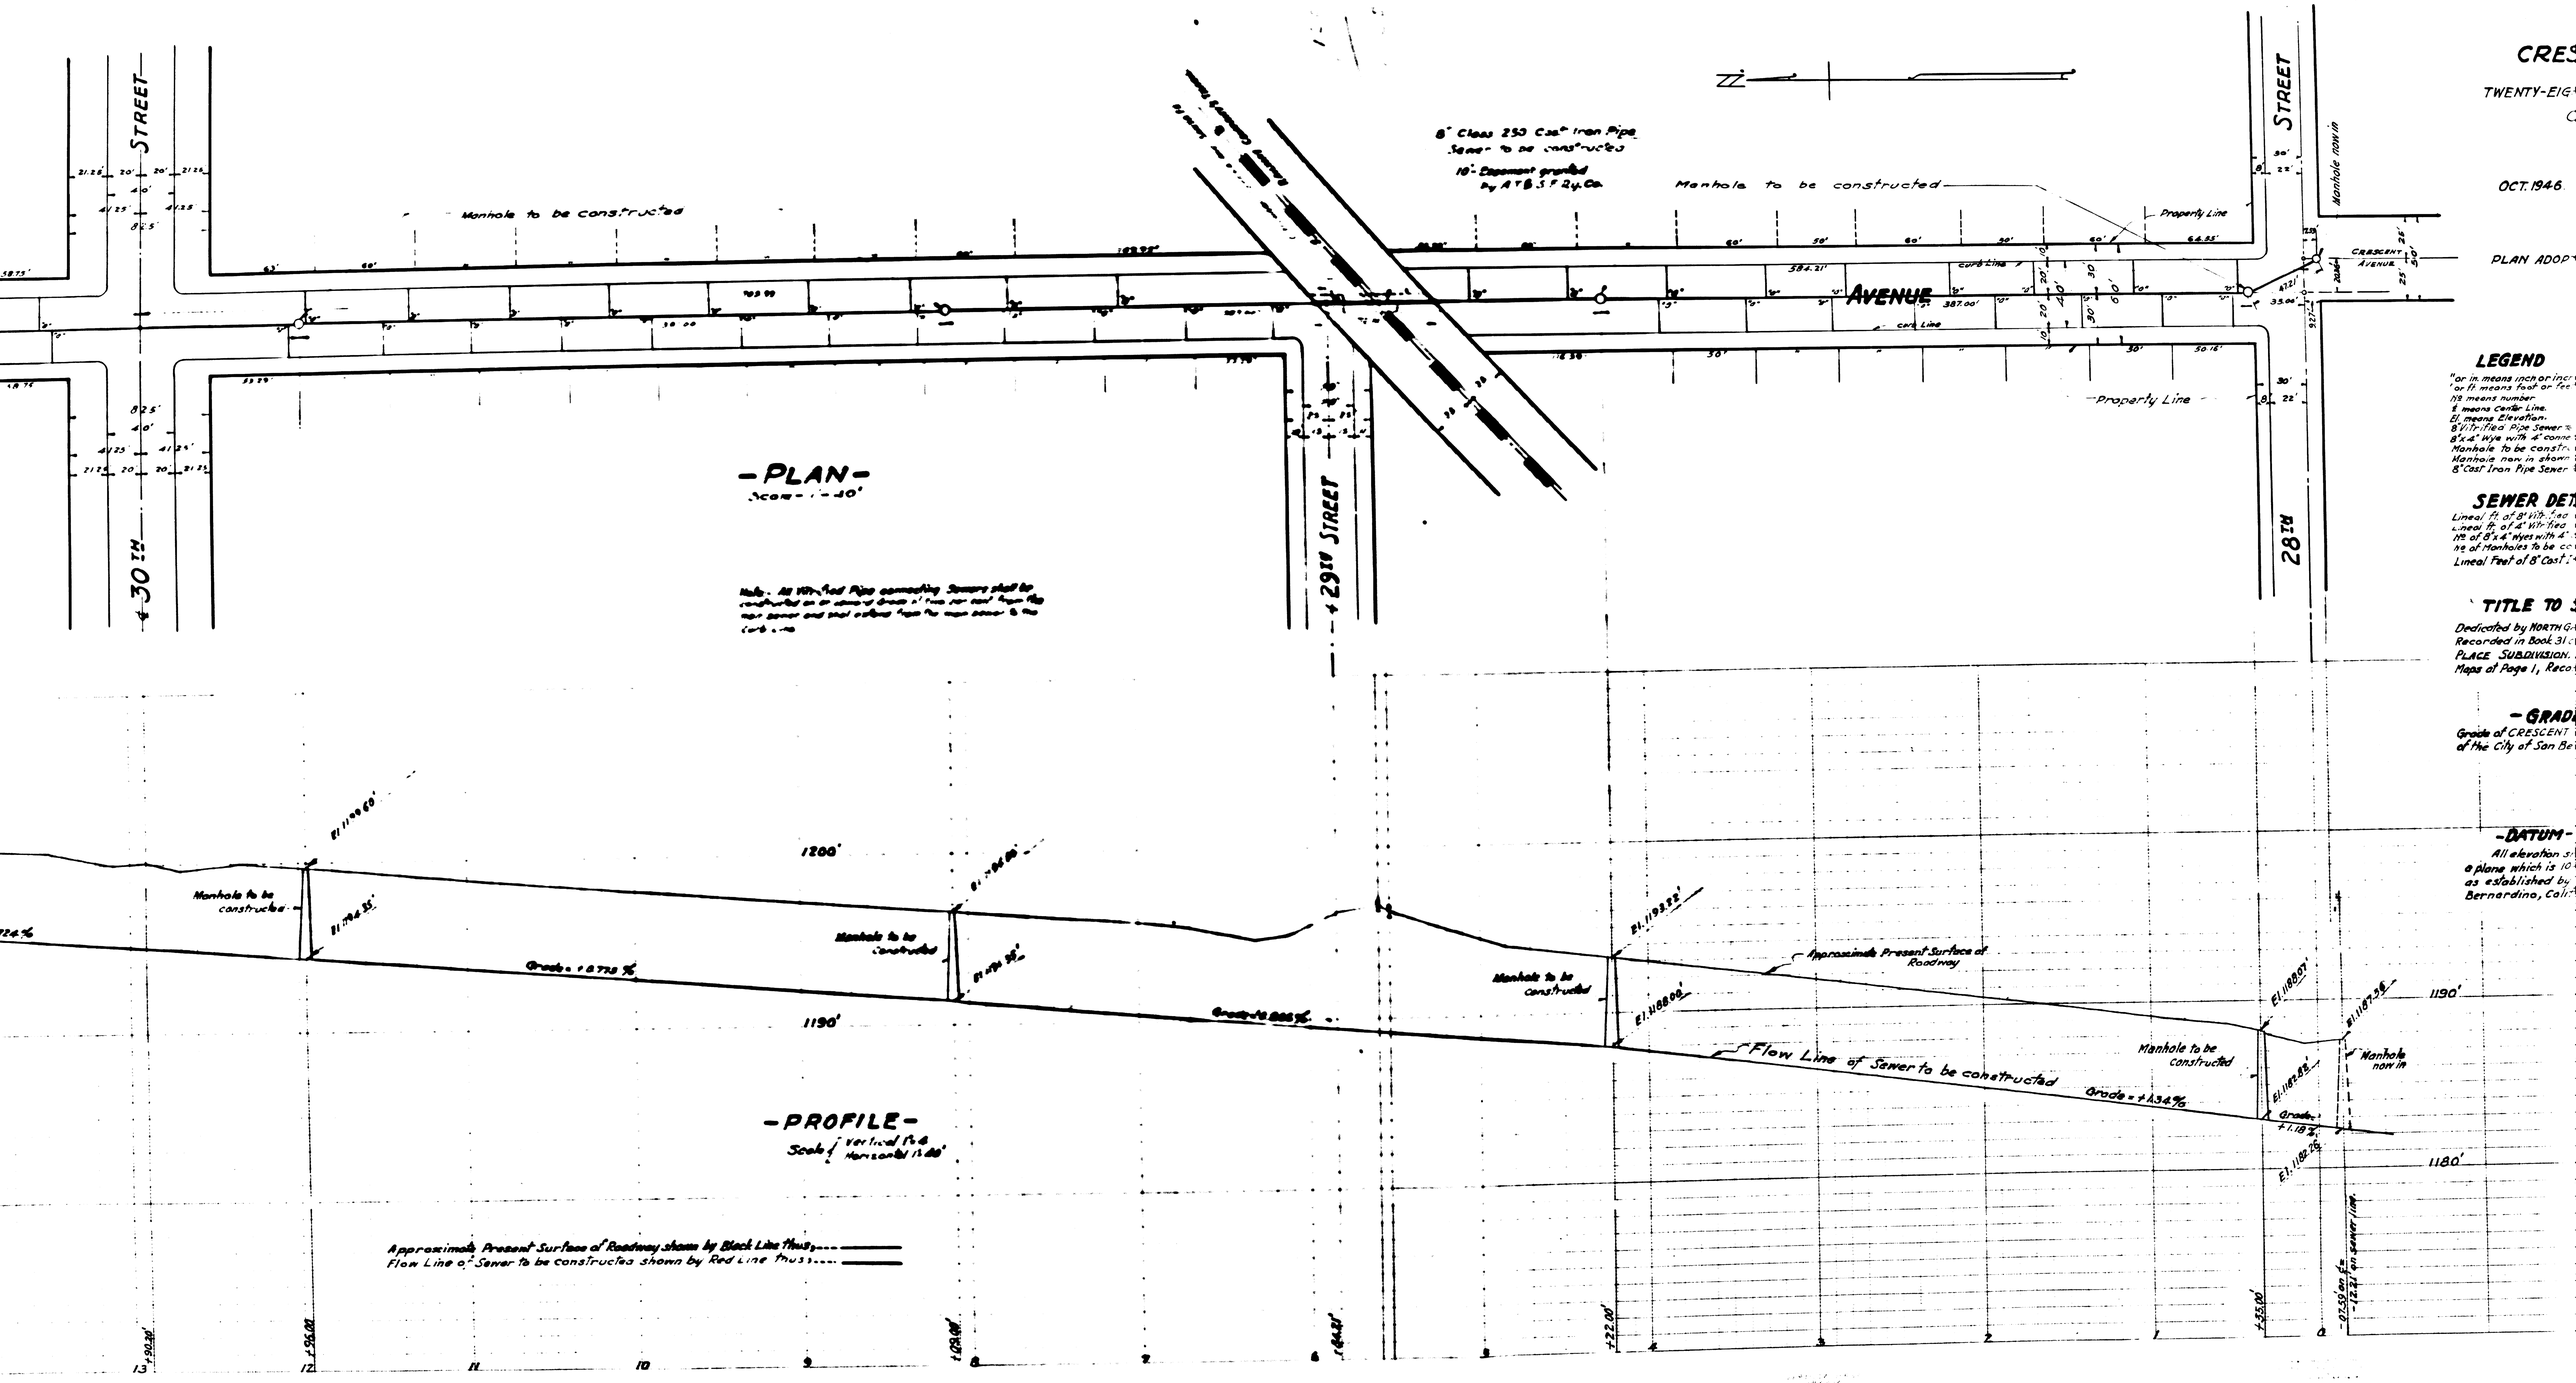

CRES

TWENTY-EIG

OCT. 1946.

PLAN ADOPT

LEGEND

"or in. means inch or inc
"or ft. means foot or fe
No. means number.
℄ means Center Line.
El. means Elevation.
8" Vitr-fied Pipe Sewer
8"x4" Wye with 4" conne
Manhole to be constr
Manhole now in shown
8" Cast Iron Pipe Sewer

SEWER DET

Lineal ft. of 8" Vitr-fied
Lineal ft. of 4" Vitr-fied
No. of 8"x4" Wyes with 4"
No. of Manholes to be co
Lineal Feet of 8" Cast

TITLE TO S

Dedicated by NORTH GA
Recorded in Book 31 o
PLACE SUBDIVISION.
Maps of Page 1, Reco

-GRAD

Grade of CRESCENT
of the City of San Be

-DATUM-

All elevation s
a plane which is 10
as established by
Bernardino, Cali