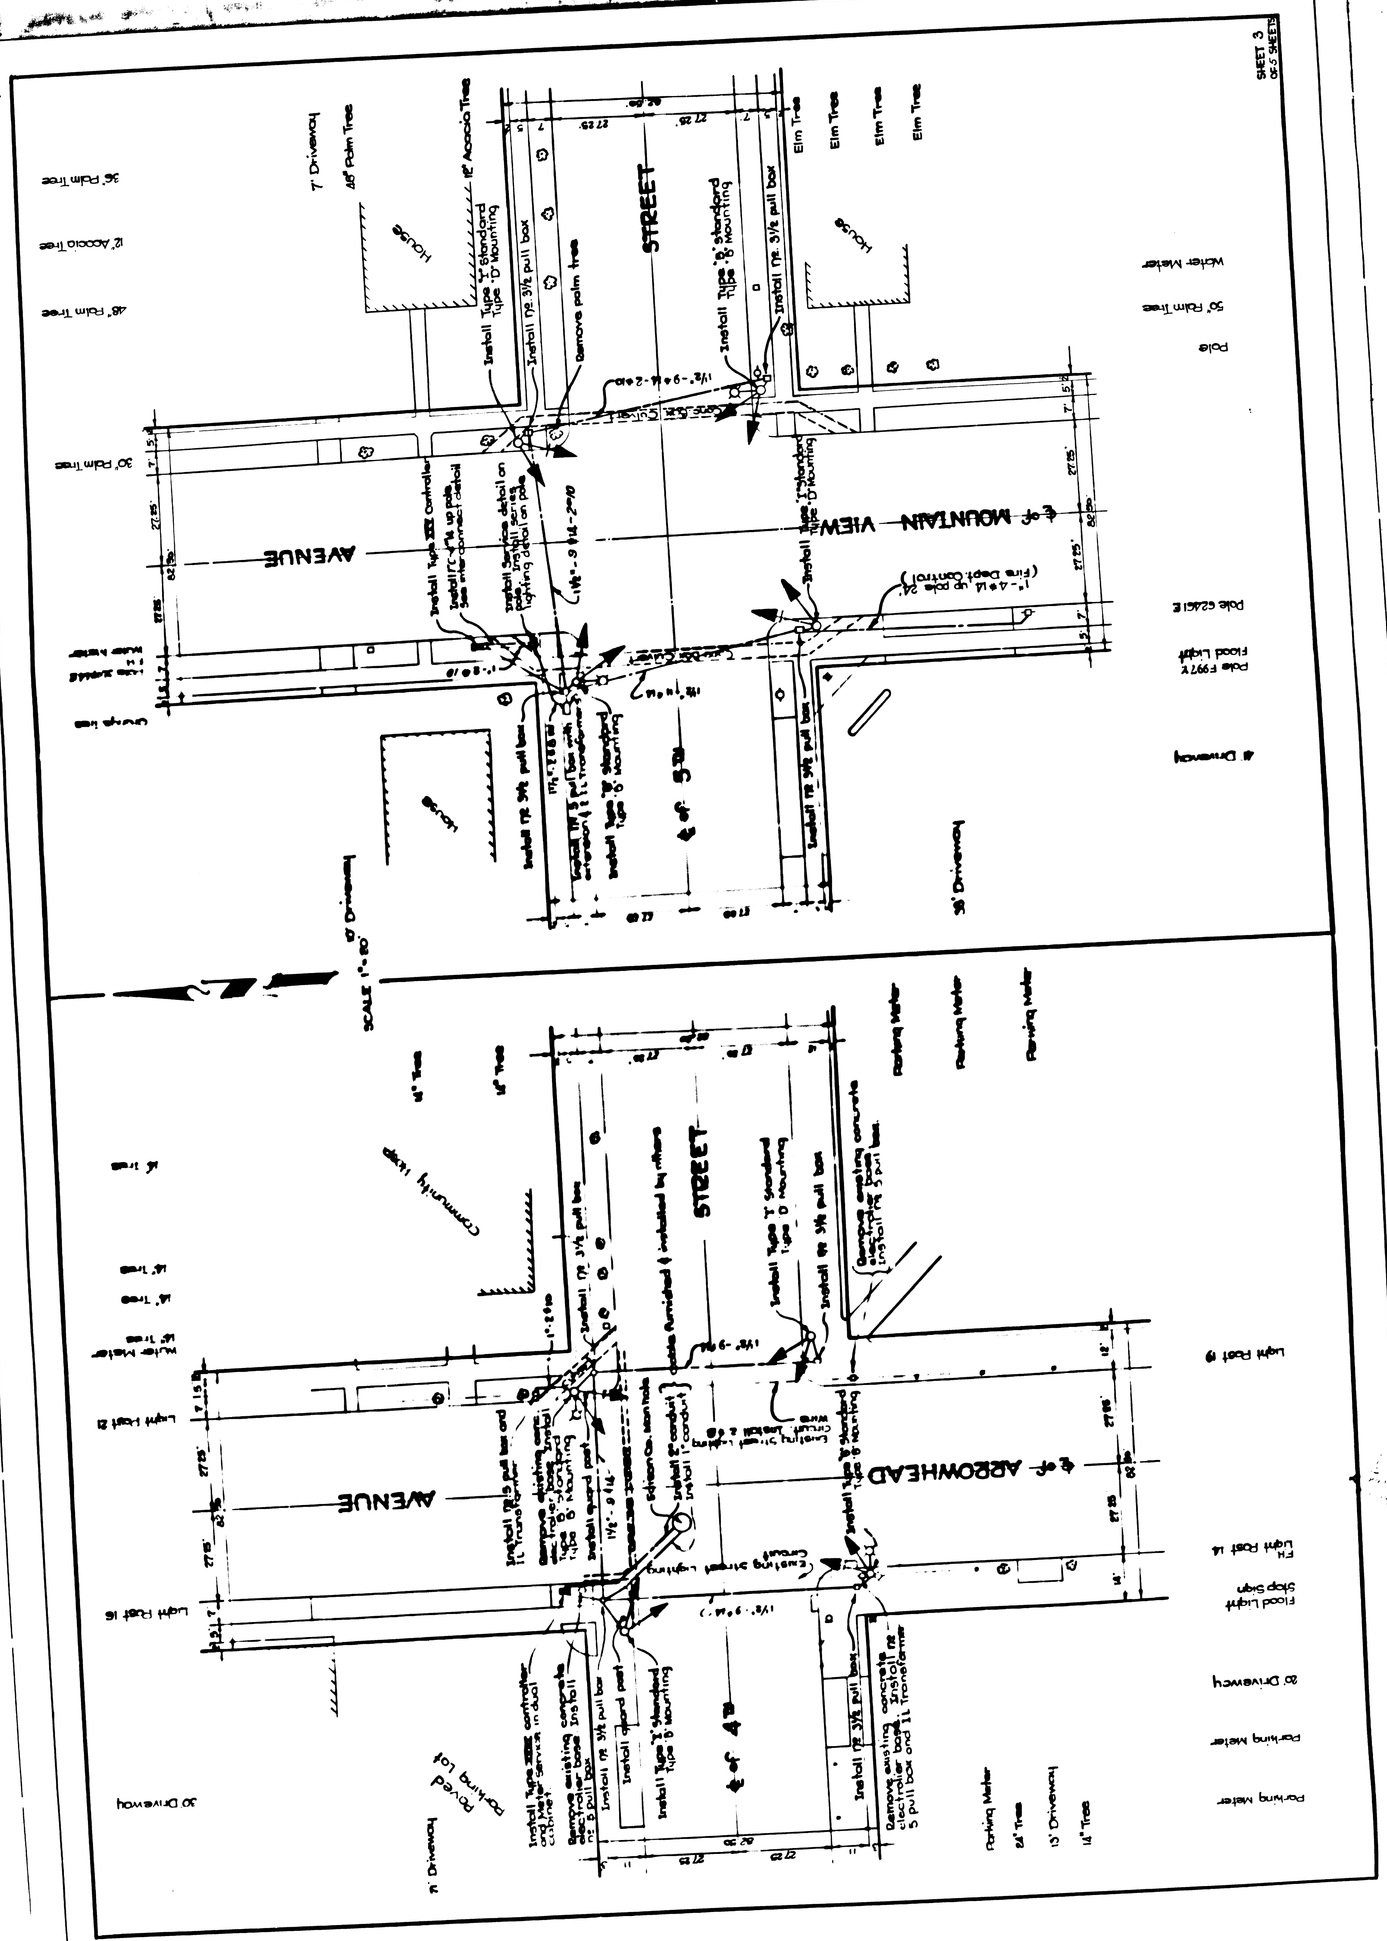
SHEET 3
OF 5 SHEETS
SCALE 1"=20'
STREET
AVENUE
℄ of MOUNTAIN VIEW
℄ of 5th
STREET
AVENUE
℄ of ARROWHEAD
℄ of 4th
Install Type "1" standard Type "D" Mounting
Install Type "8" standard Type "B" Mounting
Install Type "7" standard Type "D" Mounting
Install Type "7" standard Type "B" Mounting
Install Type "7" standard Type "B" Mounting
Install 1½" 3½ pull box
Remove palm tree
Install Service detail on pole. Install service lighting detail on pole
Install Type 332 Controller
Install 1½"-4"⌀ up pole. See wire connect detail
Install 1½" 3½ pull box
Install 1½" 3½ pull box
Install 1½" 3½ pull box
Install 1½" 3½ pull box
Install 1½" 3½ pull box
Install guard post
Install guard post
Install guard post

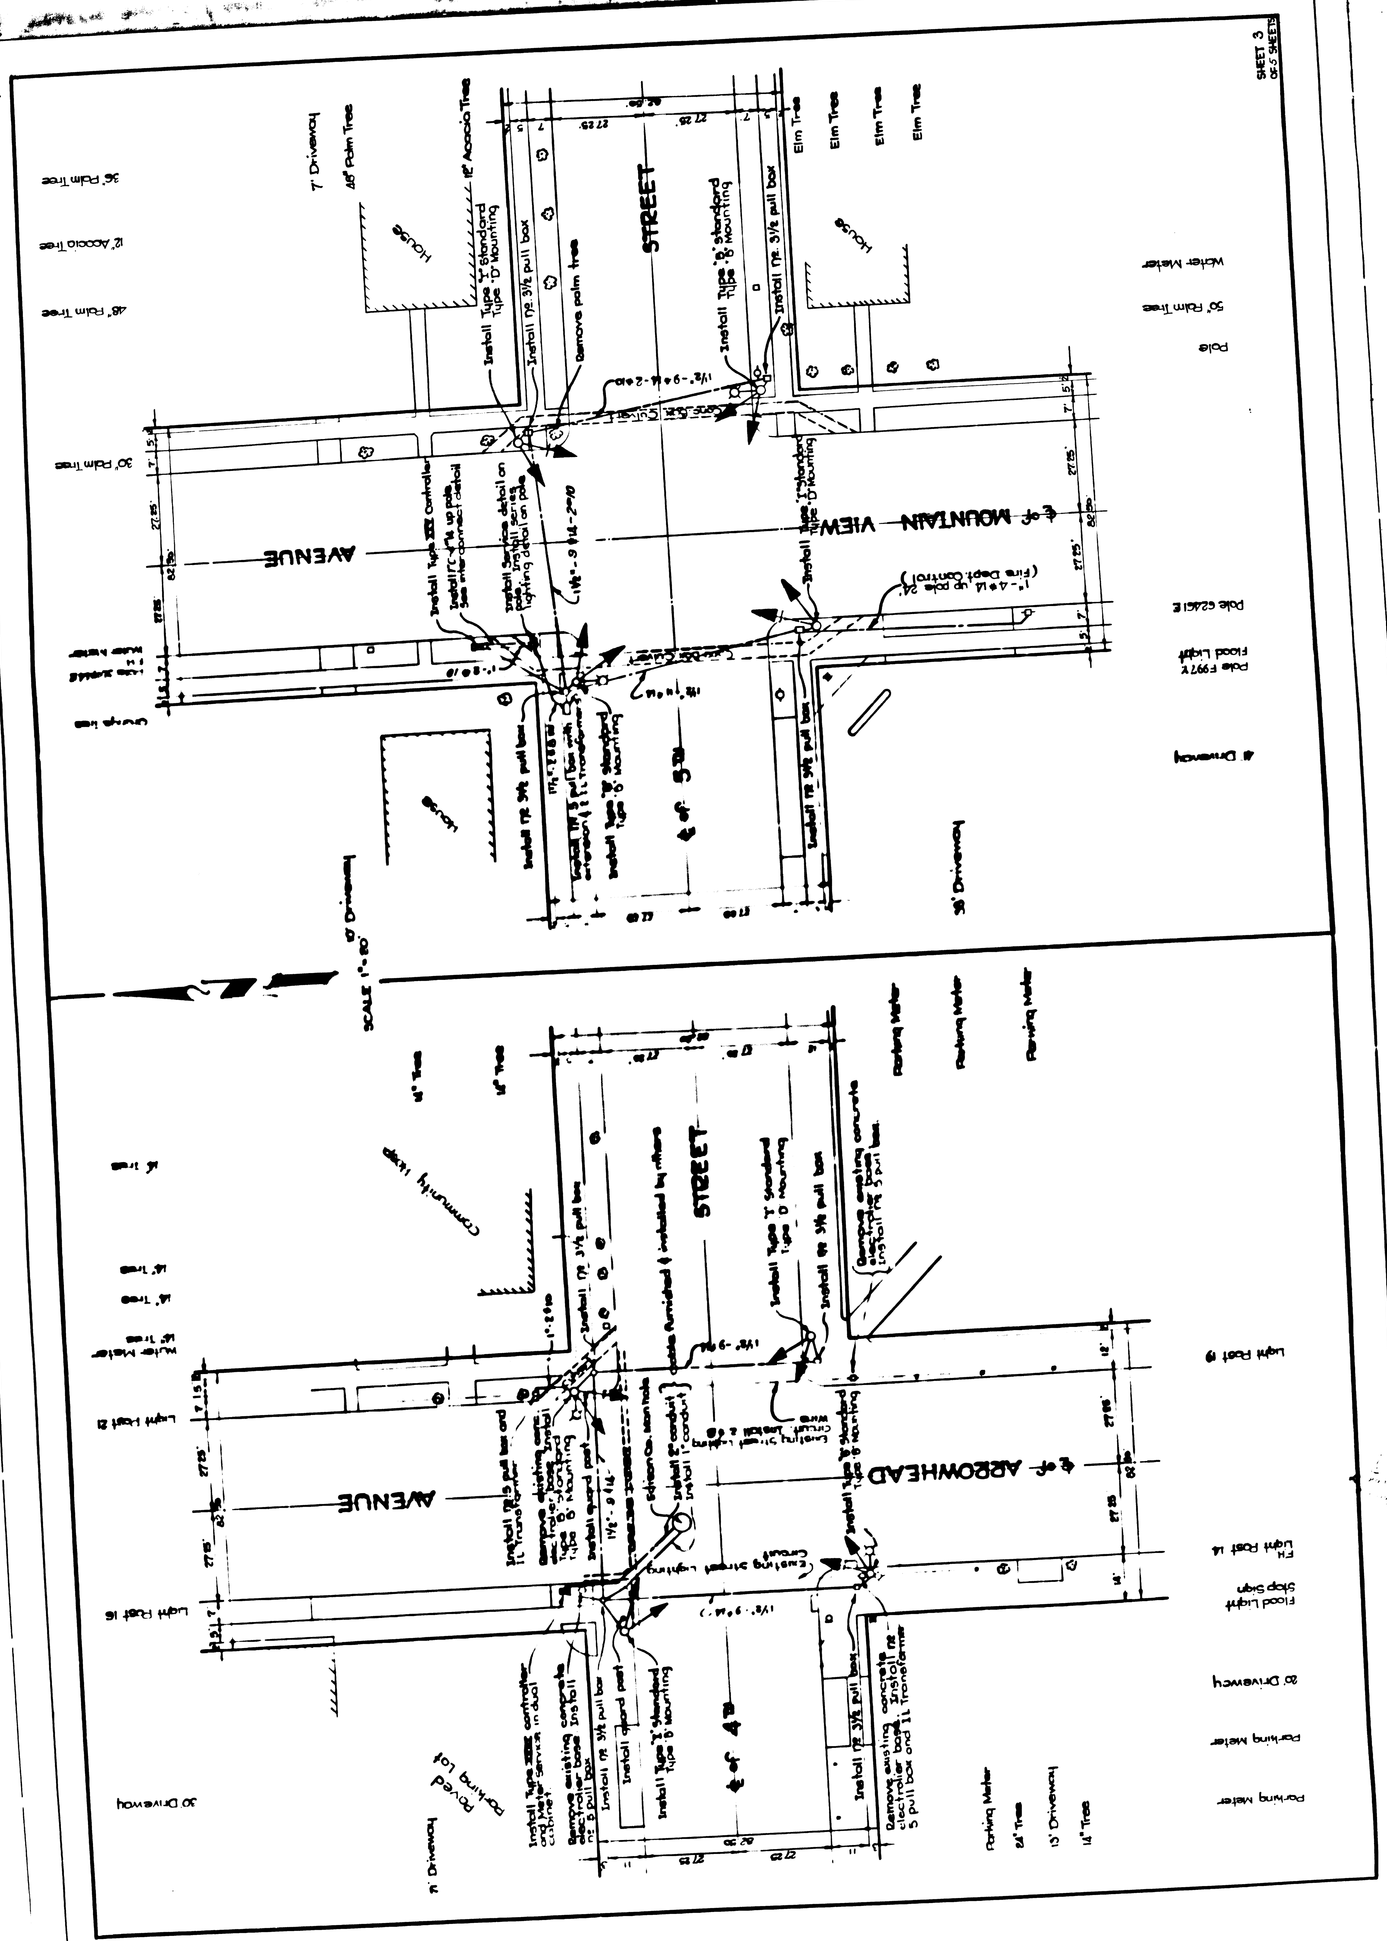
SHEET 3
OF 5 SHEETS
SCALE 1"=20'
STREET
AVENUE
℄ of MOUNTAIN VIEW
℄ of 5th
STREET
AVENUE
℄ of ARROWHEAD
℄ of 4th
Install Type "1" standard Type "D" Mounting
Install Type "8" standard Type "B" Mounting
Install Type "7" standard Type "D" Mounting
Install Type "7" standard Type "B" Mounting
Install Type "7" standard Type "B" Mounting
Install 1½" 3½ pull box
Remove palm tree
Install Service detail on pole. Install service lighting detail on pole
Install Type 332 Controller
Install 1½"-4"⌀ up pole. See wire connect detail
Install 1½" 3½ pull box
Install 1½" 3½ pull box
Install 1½" 3½ pull box
Install 1½" 3½ pull box
Install 1½" 3½ pull box
Install guard post
Install guard post
Install guard post