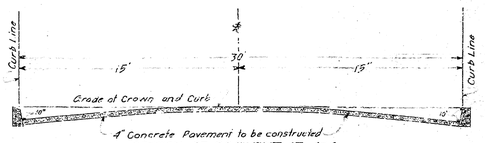

SECTION OF PAVEMENT AT A-A.
Scale 1" = 4'

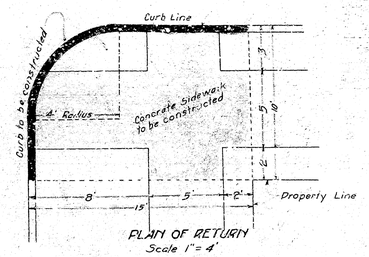

PLAN OF RETURN
Scale 1" = 4'

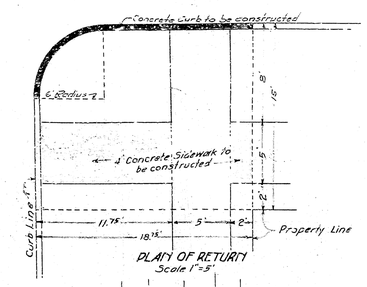

PLAN OF RETURN
Scale 1" = 5'

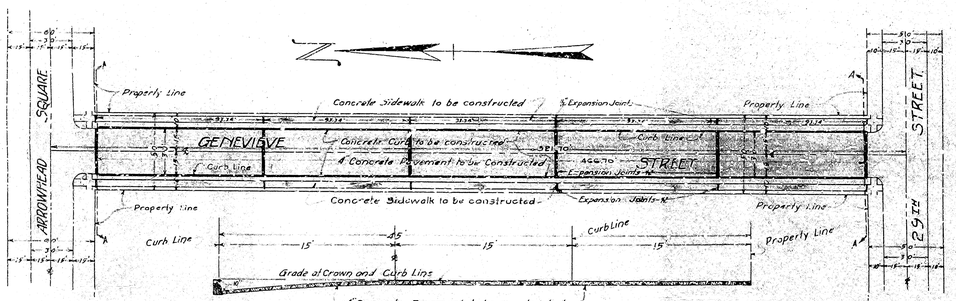

SECTION OF PAVEMENT AT C-C.
Scale 1" = 5'

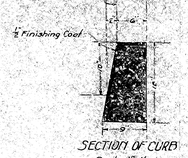

SECTION OF CURB
Scale 1" = 1'

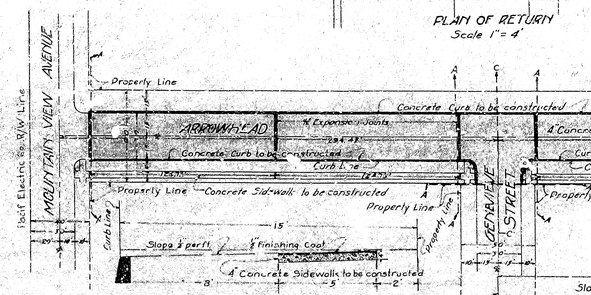

SECTION OF SIDEWALK AND CURB
Scale 1" = 3'

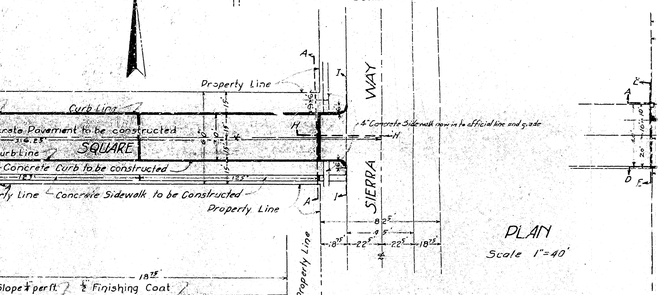

SECTION OF SIDEWALK AND CURB
Scale 1" = 3'

PLAN
Scale 1" = 40'

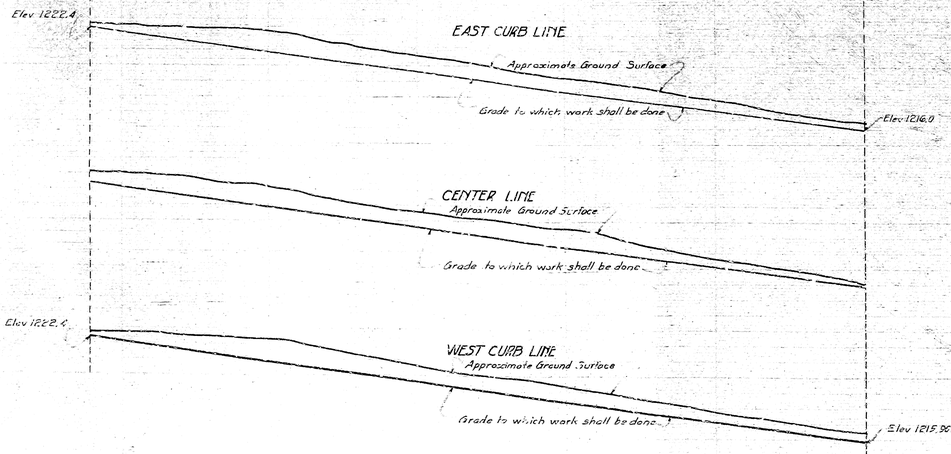

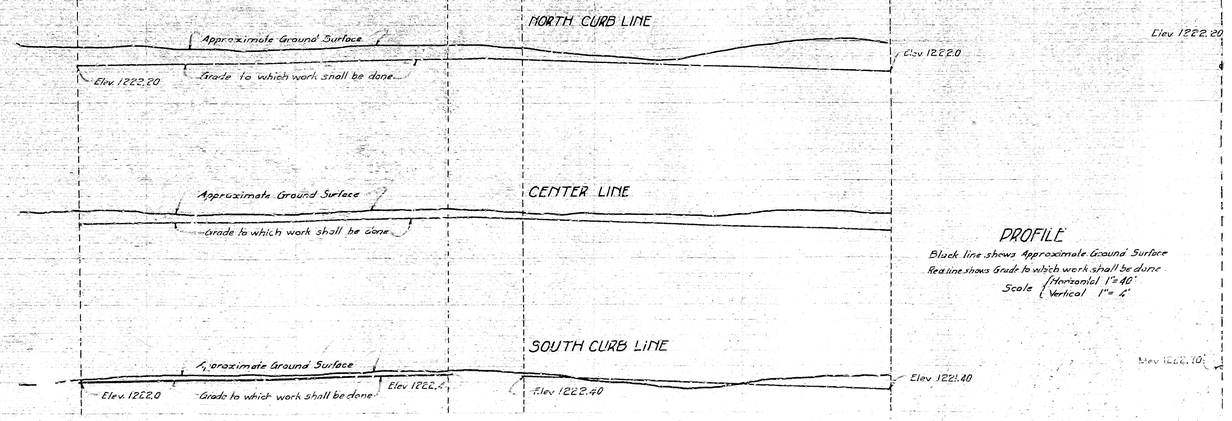

PROFILE
Black line shows Approximate Ground Surface
Red line shows Grade to which work shall be done
Scale { Horizontal 1" = 40'
Vertical 1" = 4'

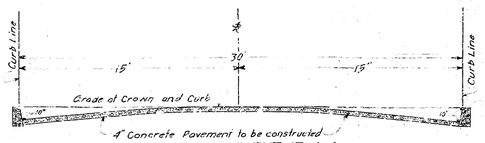

SECTION OF PAVEMENT AT A-A.
Scale 1" = 4'

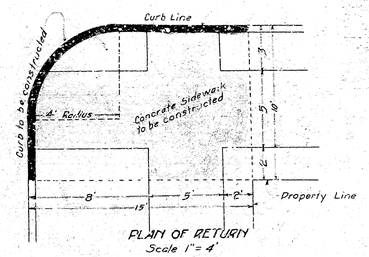

PLAN OF RETURN
Scale 1" = 4'

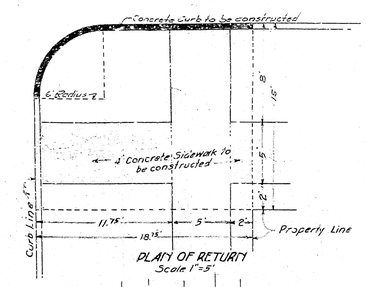

PLAN OF RETURN
Scale 1" = 5'

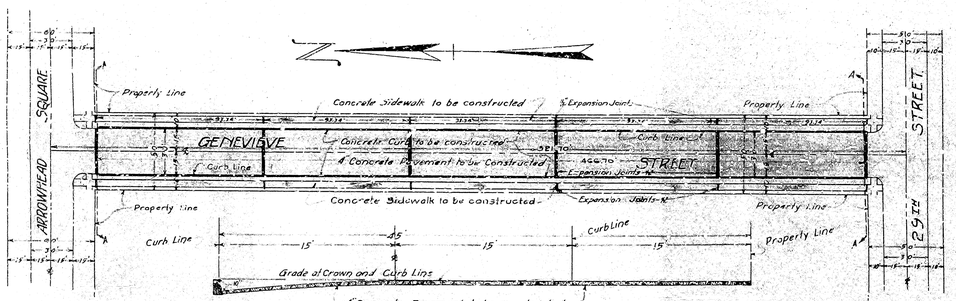

SECTION OF PAVEMENT AT C-C.
Scale 1" = 5'

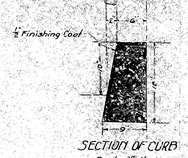

SECTION OF CURB
Scale 1" = 1'

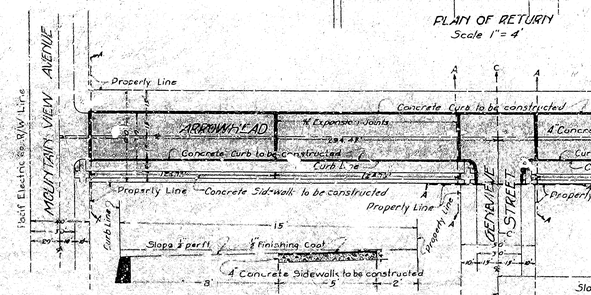

SECTION OF SIDEWALK AND CURB
Scale 1" = 3'

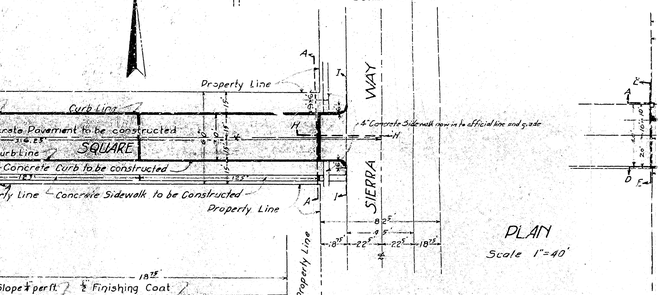

SECTION OF SIDEWALK AND CURB
Scale 1" = 3'

PLAN
Scale 1" = 40'

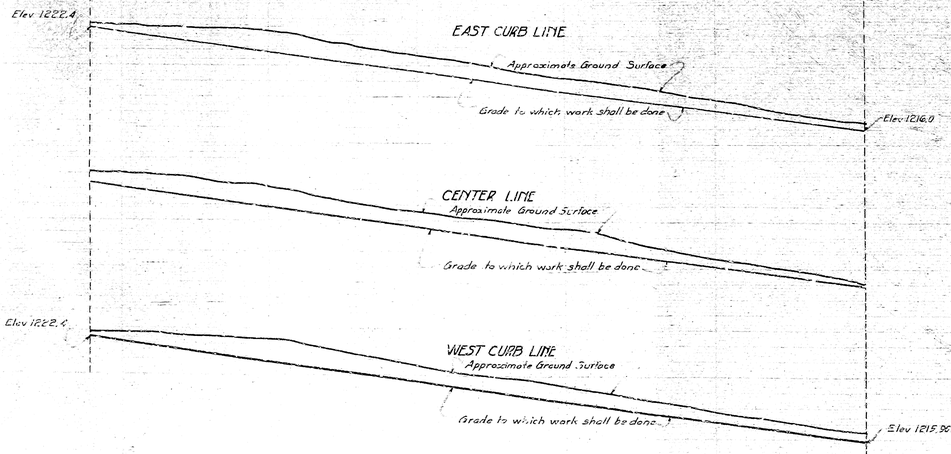

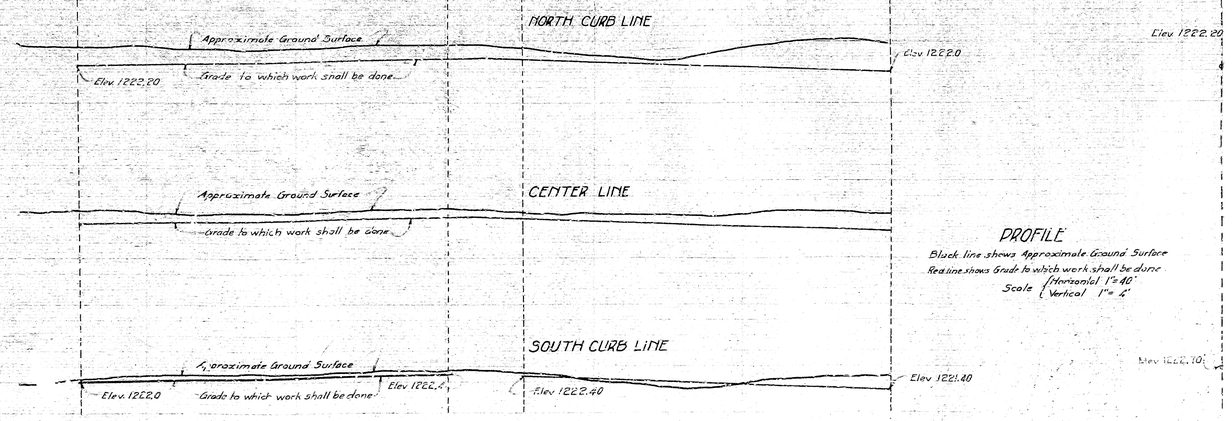

PROFILE
Black line shows Approximate Ground Surface
Red line shows Grade to which work shall be done
Scale { Horizontal 1" = 40'
Vertical 1" = 4'