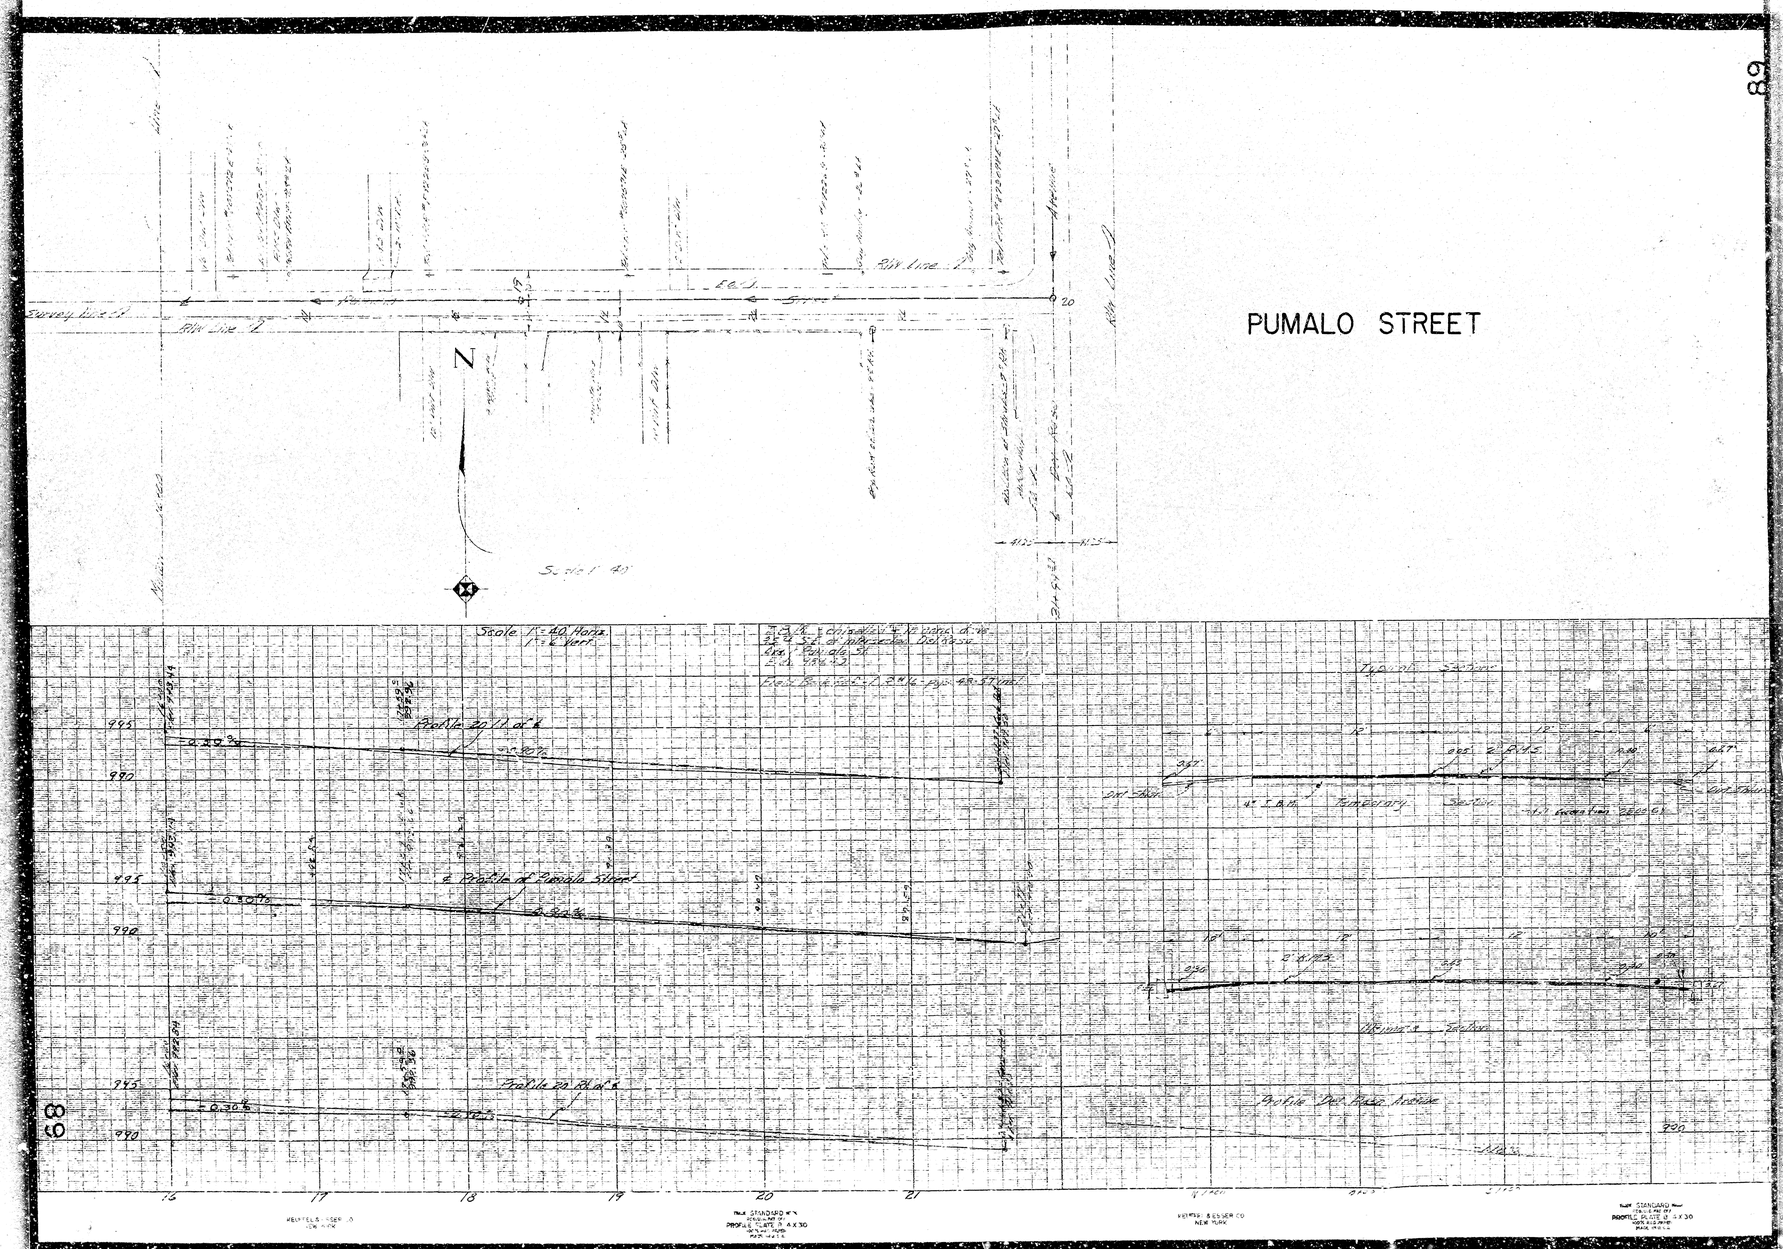
PUMALO STREET
N
Scale 1" = 40'
Scale 1" = 40' Horiz.
1" = 5' Vert.
Profile of Pumalo Street
Profile of Pumalo Street
Profile of Pumalo Street
Profile Del Rio Drive
Temporary Section
Permanent Section
16
17
18
19
20
21

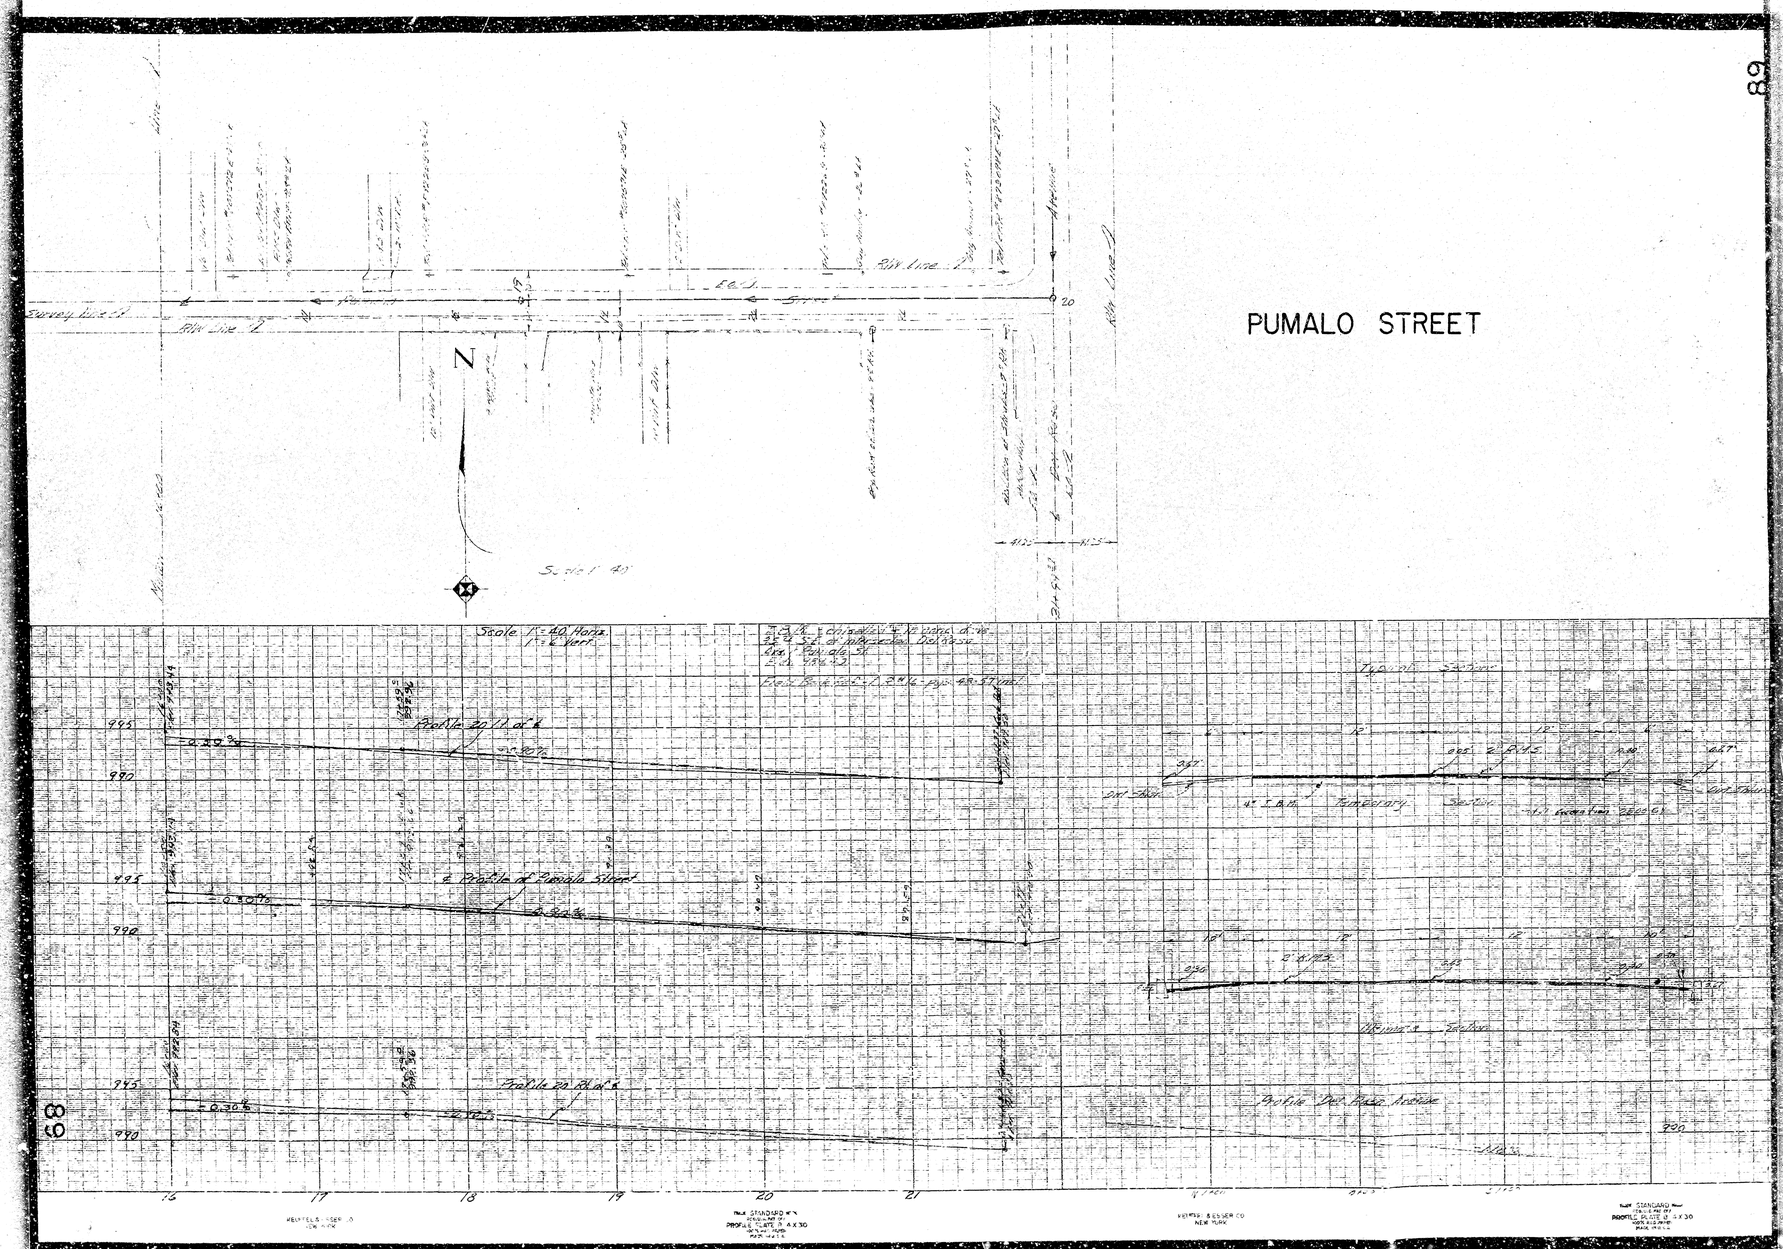
PUMALO STREET
N
Scale 1" = 40'
Scale 1" = 40' Horiz.
1" = 5' Vert.
Profile of Pumalo Street
Profile of Pumalo Street
Profile of Pumalo Street
Profile Del Rio Drive
Temporary Section
Permanent Section
16
17
18
19
20
21