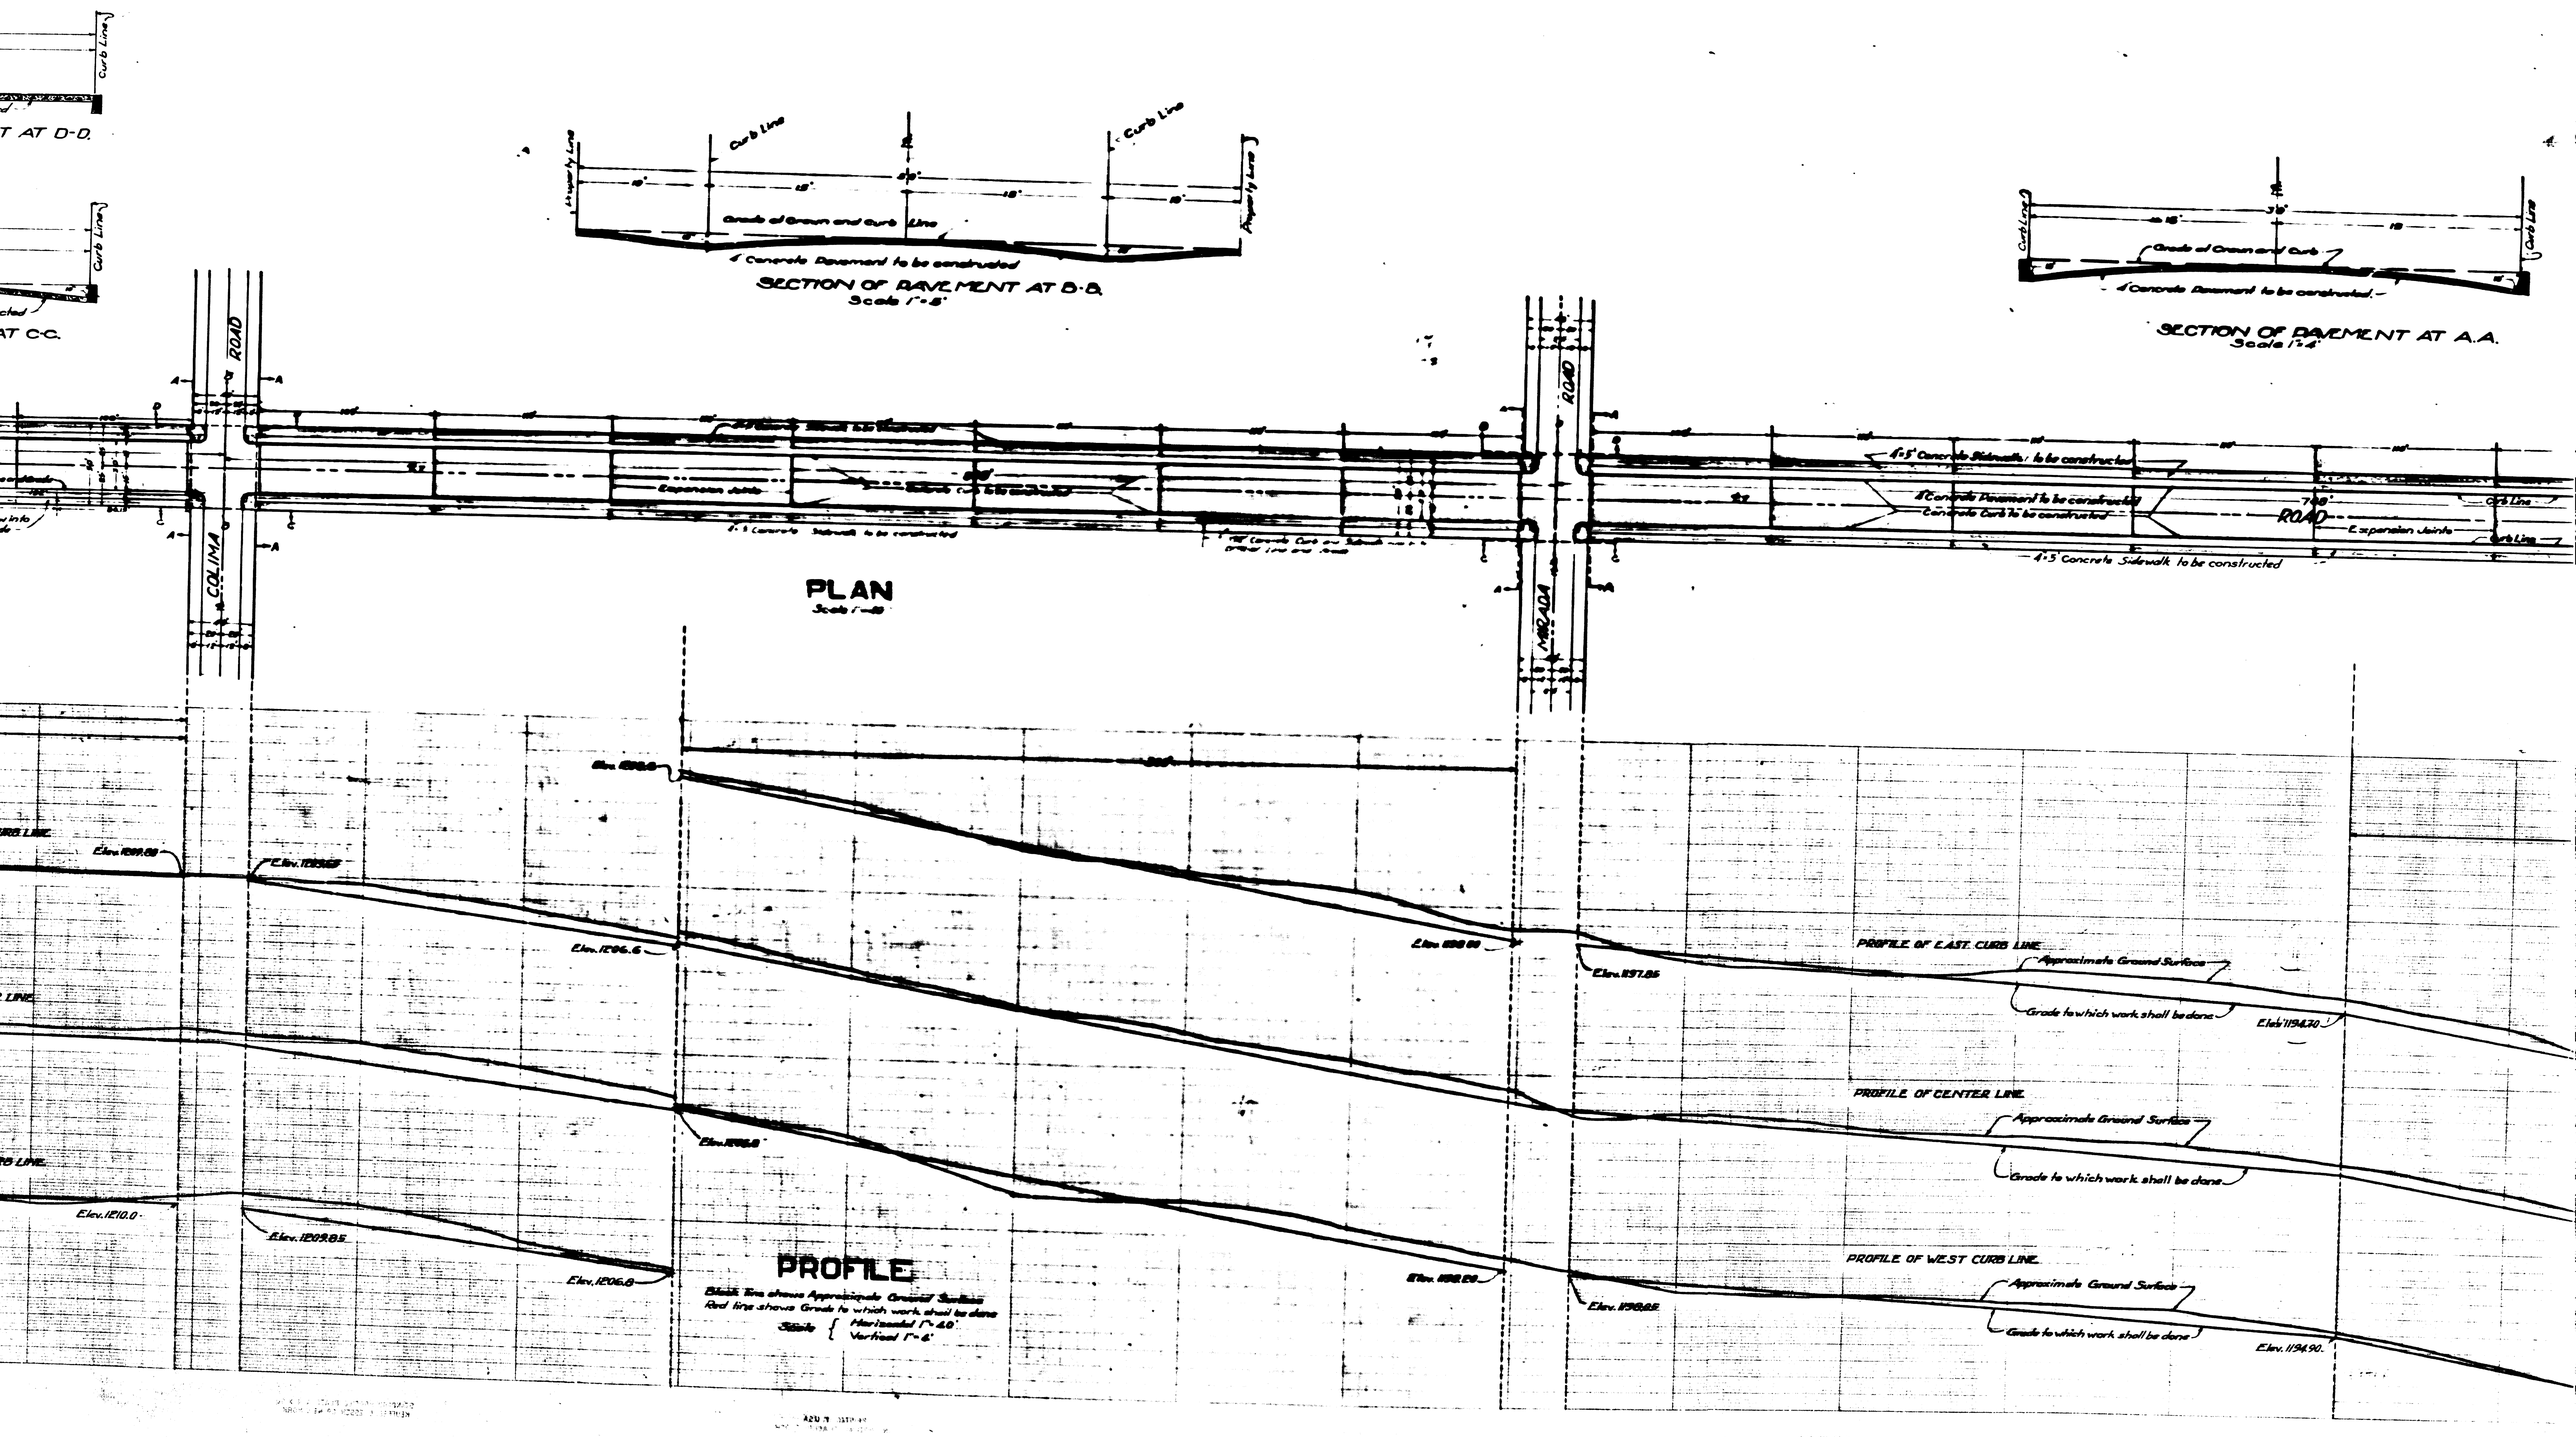
SECTION OF PAVEMENT AT D-D.
SECTION OF PAVEMENT AT C-C.
Curb Line
Property Line
Grade of Crown and Curb Line
4" Concrete Pavement to be constructed
SECTION OF PAVEMENT AT B-B.
Scale 1"=5'
SECTION OF PAVEMENT AT A.A.
Scale 1"=5'
COLIMA ROAD
ROAD
Expansion Joints
4'-5" Concrete Sidewalk to be constructed
8" Concrete Pavement to be constructed
Concrete Curb to be constructed
PLAN
Scale 1"=40'
Elev. 1209.89
Elev. 1206.6
Elev. 1210.0
Elev. 1209.85
Elev. 1206.8
Elev. 1197.85
PROFILE OF EAST CURB LINE
Approximate Ground Surface
Grade to which work shall be done
Elev. 1194.30
PROFILE OF CENTER LINE
PROFILE OF WEST CURB LINE
Elev. 1194.90
PROFILE
Black line shows Approximate Ground Surface
Red line shows Grade to which work shall be done
Scale { Horizontal 1"=40'
Vertical 1"=6'

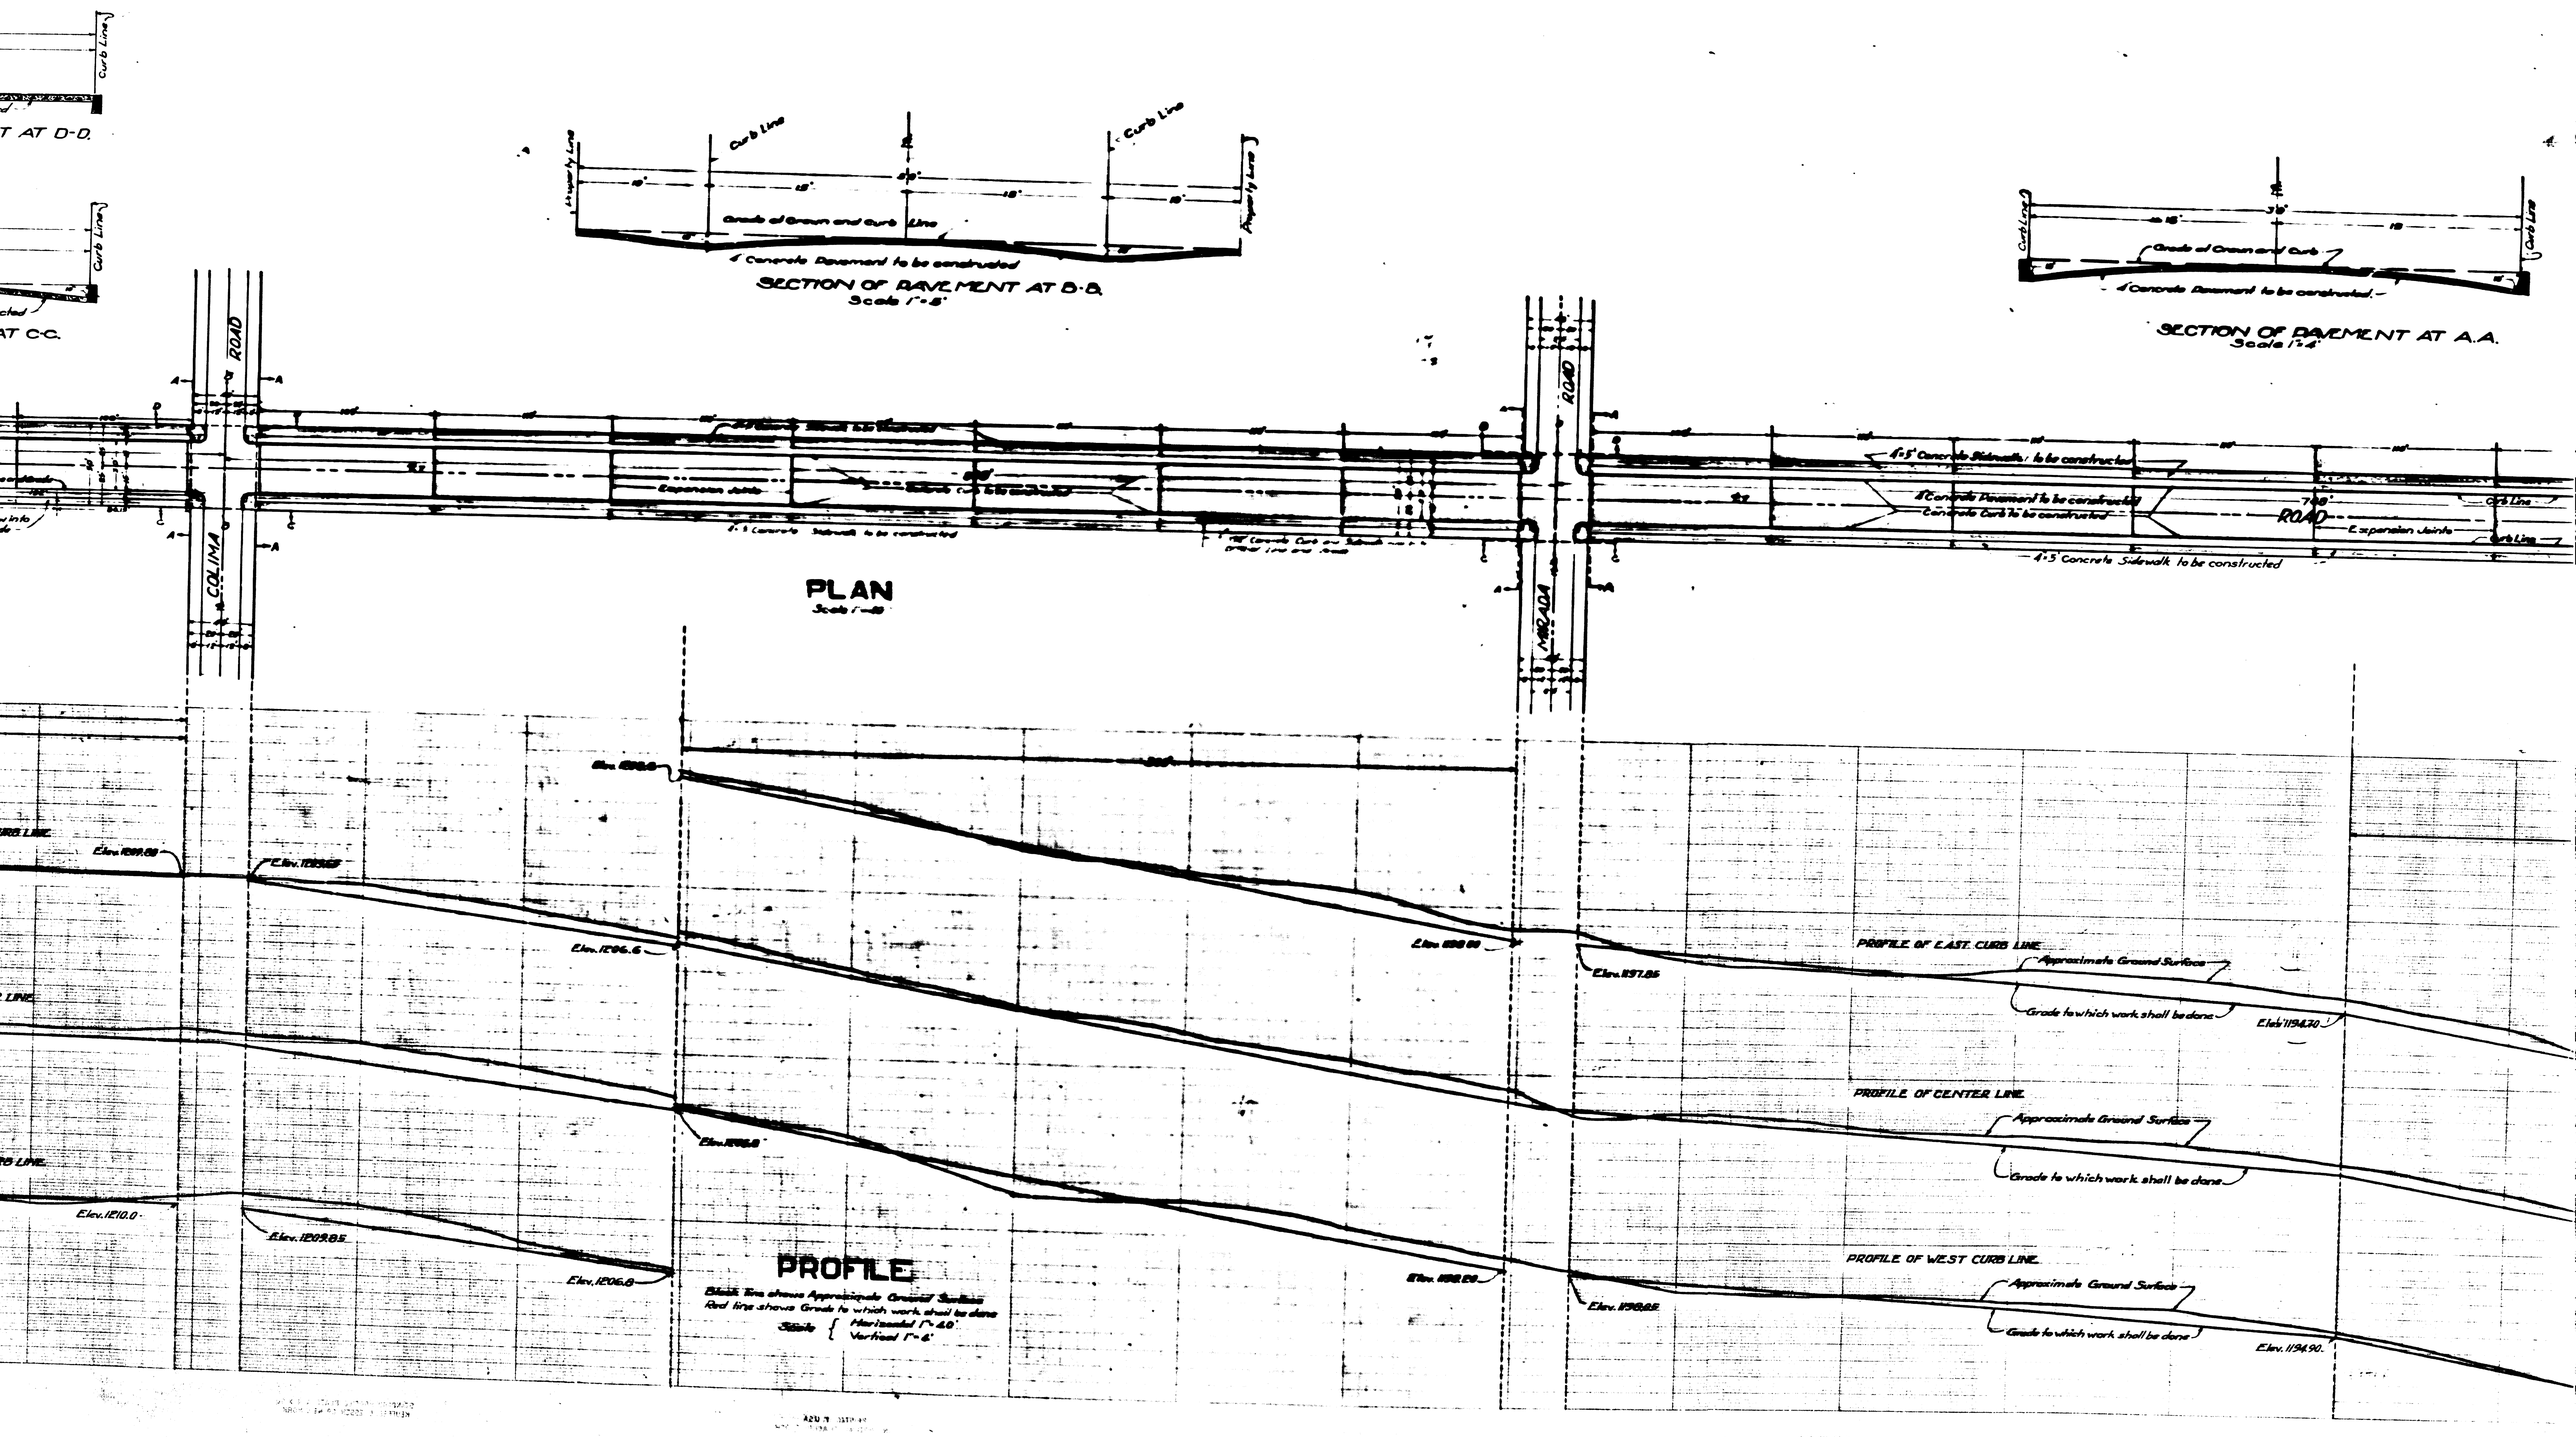
SECTION OF PAVEMENT AT D-D.
SECTION OF PAVEMENT AT C-C.
Curb Line
Property Line
Grade of Crown and Curb Line
4" Concrete Pavement to be constructed
SECTION OF PAVEMENT AT B-B.
Scale 1"=5'
SECTION OF PAVEMENT AT A.A.
Scale 1"=5'
COLIMA ROAD
ROAD
Expansion Joints
4'-5" Concrete Sidewalk to be constructed
8" Concrete Pavement to be constructed
Concrete Curb to be constructed
PLAN
Scale 1"=40'
Elev. 1209.89
Elev. 1206.6
Elev. 1210.0
Elev. 1209.85
Elev. 1206.8
Elev. 1197.85
PROFILE OF EAST CURB LINE
Approximate Ground Surface
Grade to which work shall be done
Elev. 1194.30
PROFILE OF CENTER LINE
PROFILE OF WEST CURB LINE
Elev. 1194.90
PROFILE
Black line shows Approximate Ground Surface
Red line shows Grade to which work shall be done
Scale { Horizontal 1"=40'
Vertical 1"=6'

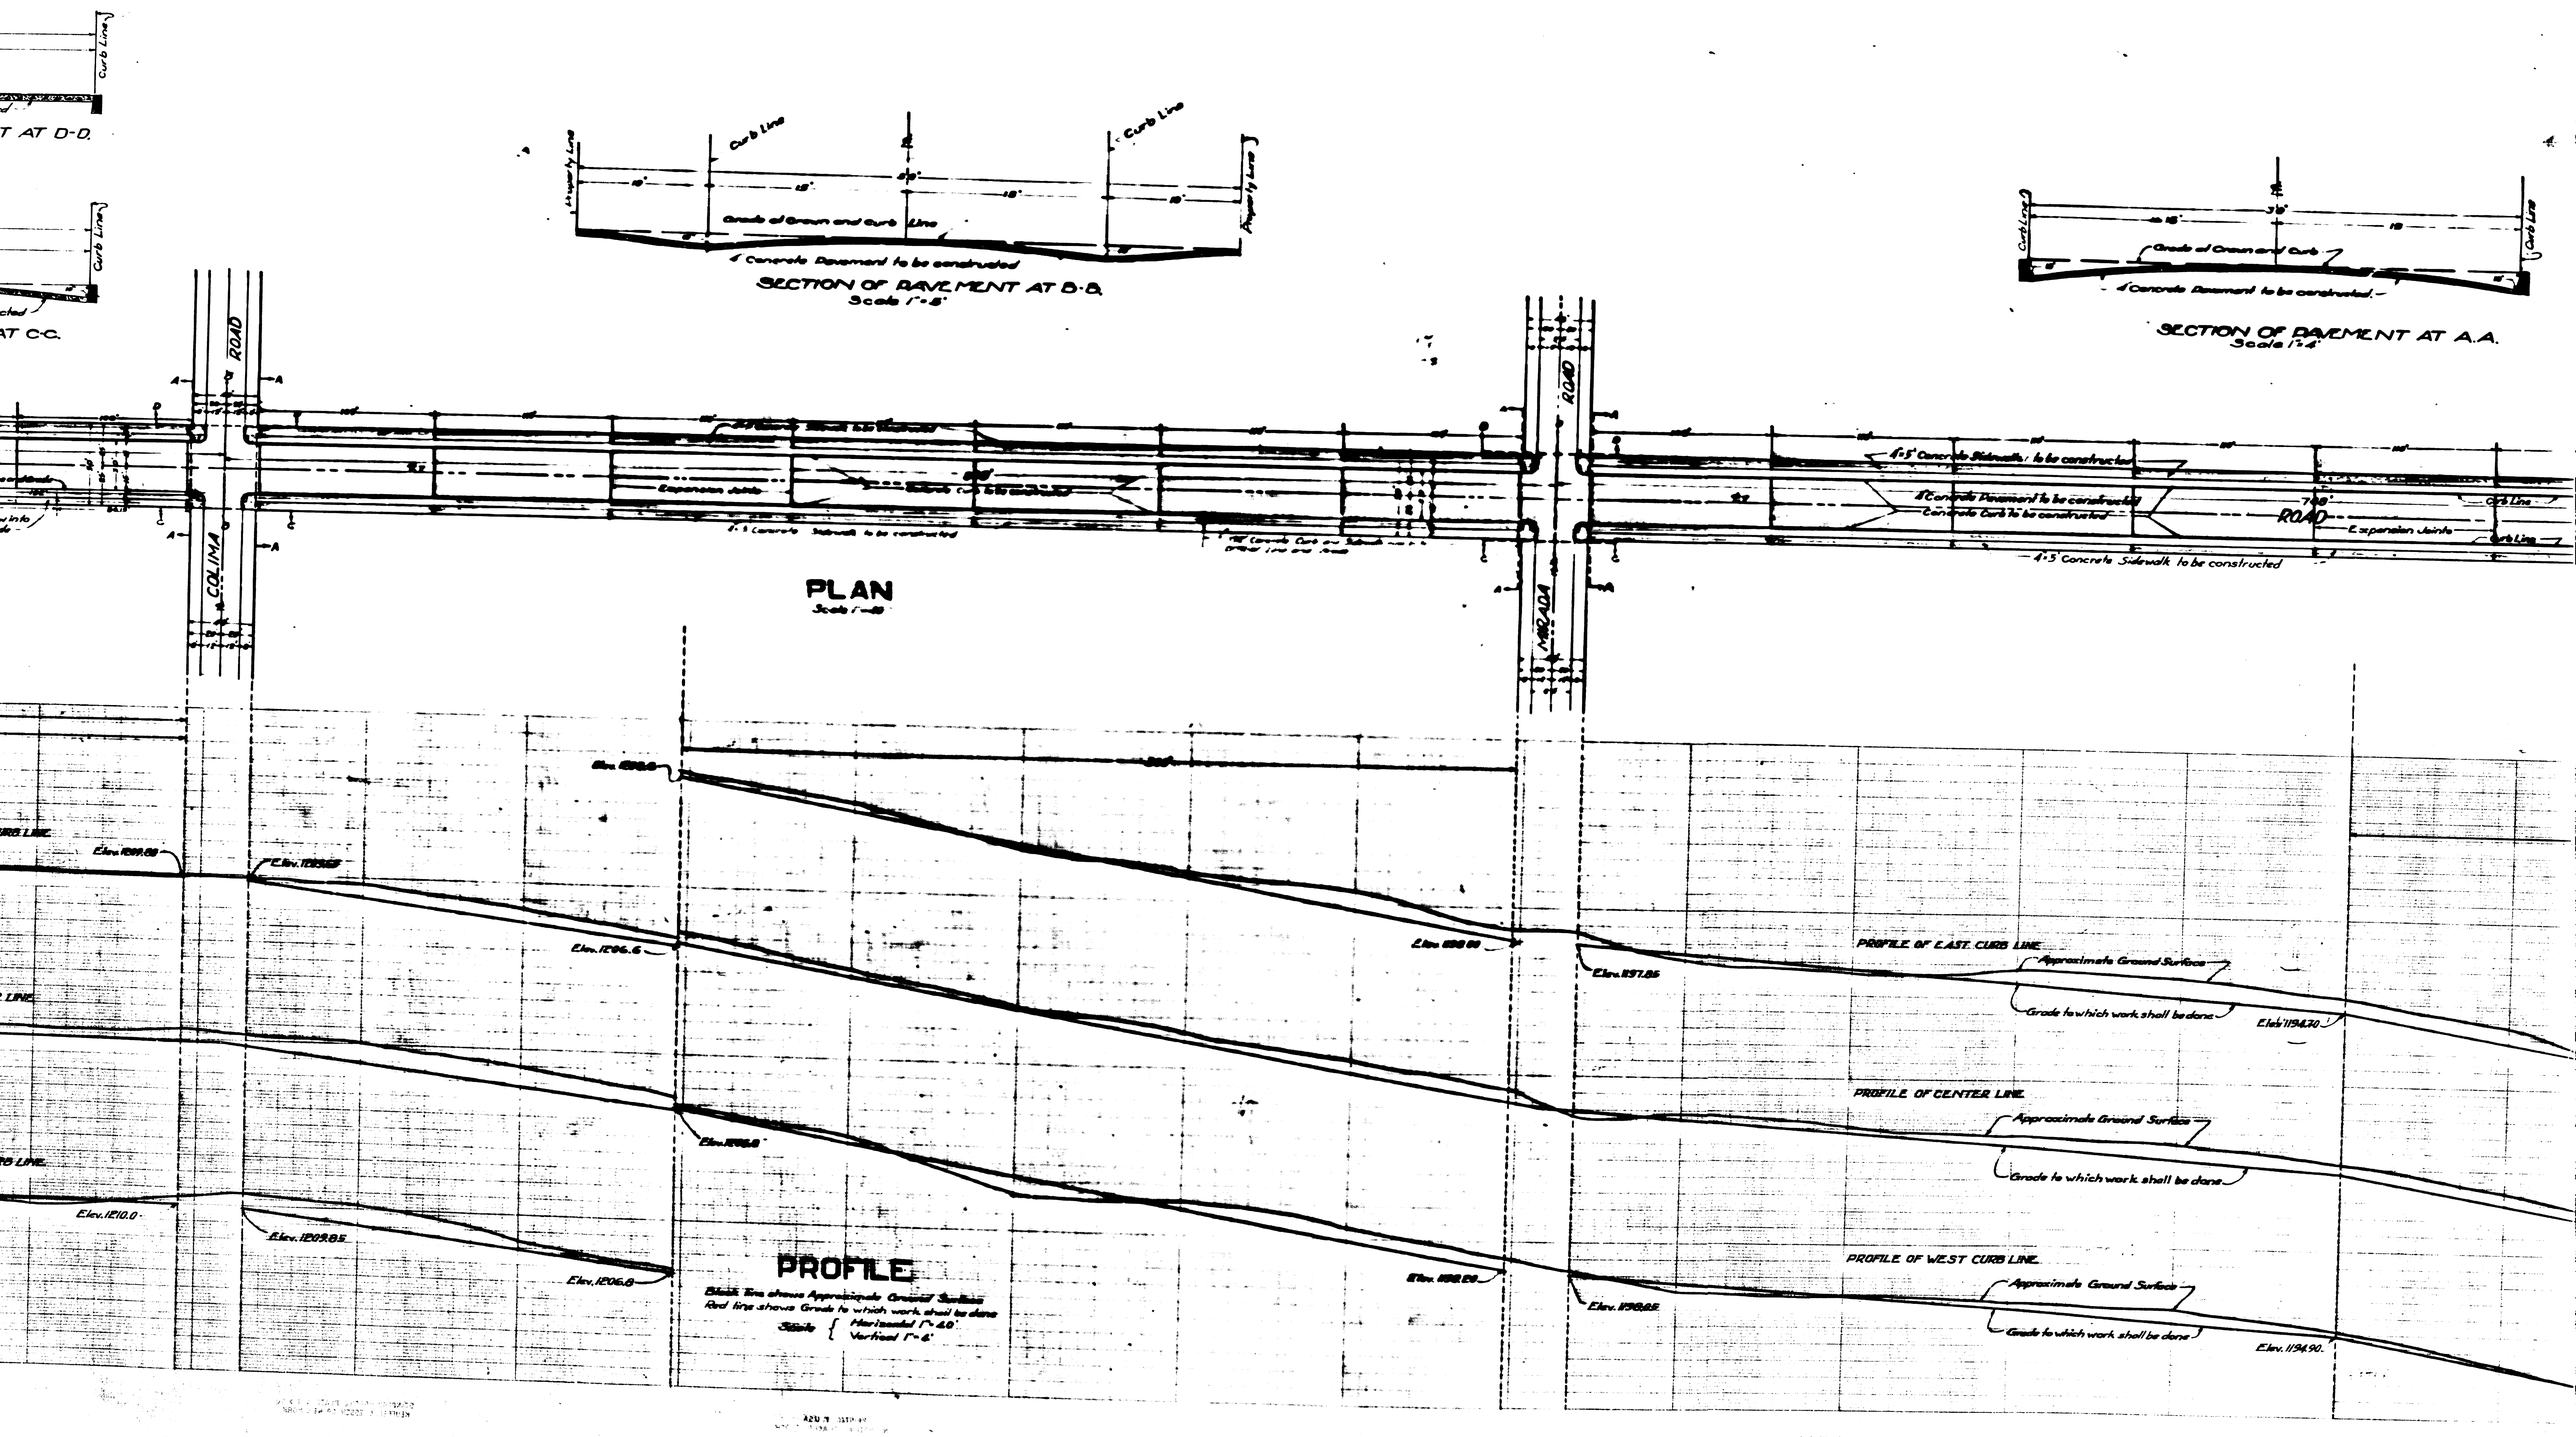
SECTION OF PAVEMENT AT D-D.
SECTION OF PAVEMENT AT C-C.
Curb Line
Property Line
Grade of Crown and Curb Line
4" Concrete Pavement to be constructed
SECTION OF PAVEMENT AT B-B.
Scale 1"=5'
SECTION OF PAVEMENT AT A.A.
COLIMA ROAD
ROAD
Expansion Joints
4'-5" Concrete Sidewalk to be constructed
8" Concrete Pavement to be constructed
Concrete Curb to be constructed
PLAN
Scale 1"=40'
Elev. 1209.89
Elev. 1206.6
Elev. 1210.0
Elev. 1209.85
Elev. 1206.8
Elev. 1197.85
PROFILE OF EAST CURB LINE
Approximate Ground Surface
Grade to which work shall be done
Elev. 1194.30
PROFILE OF CENTER LINE
PROFILE OF WEST CURB LINE
Elev. 1194.90
PROFILE
Black line shows Approximate Ground Surface
Red line shows Grade to which work shall be done
Scale { Horizontal 1"=40'
Vertical 1"=6'

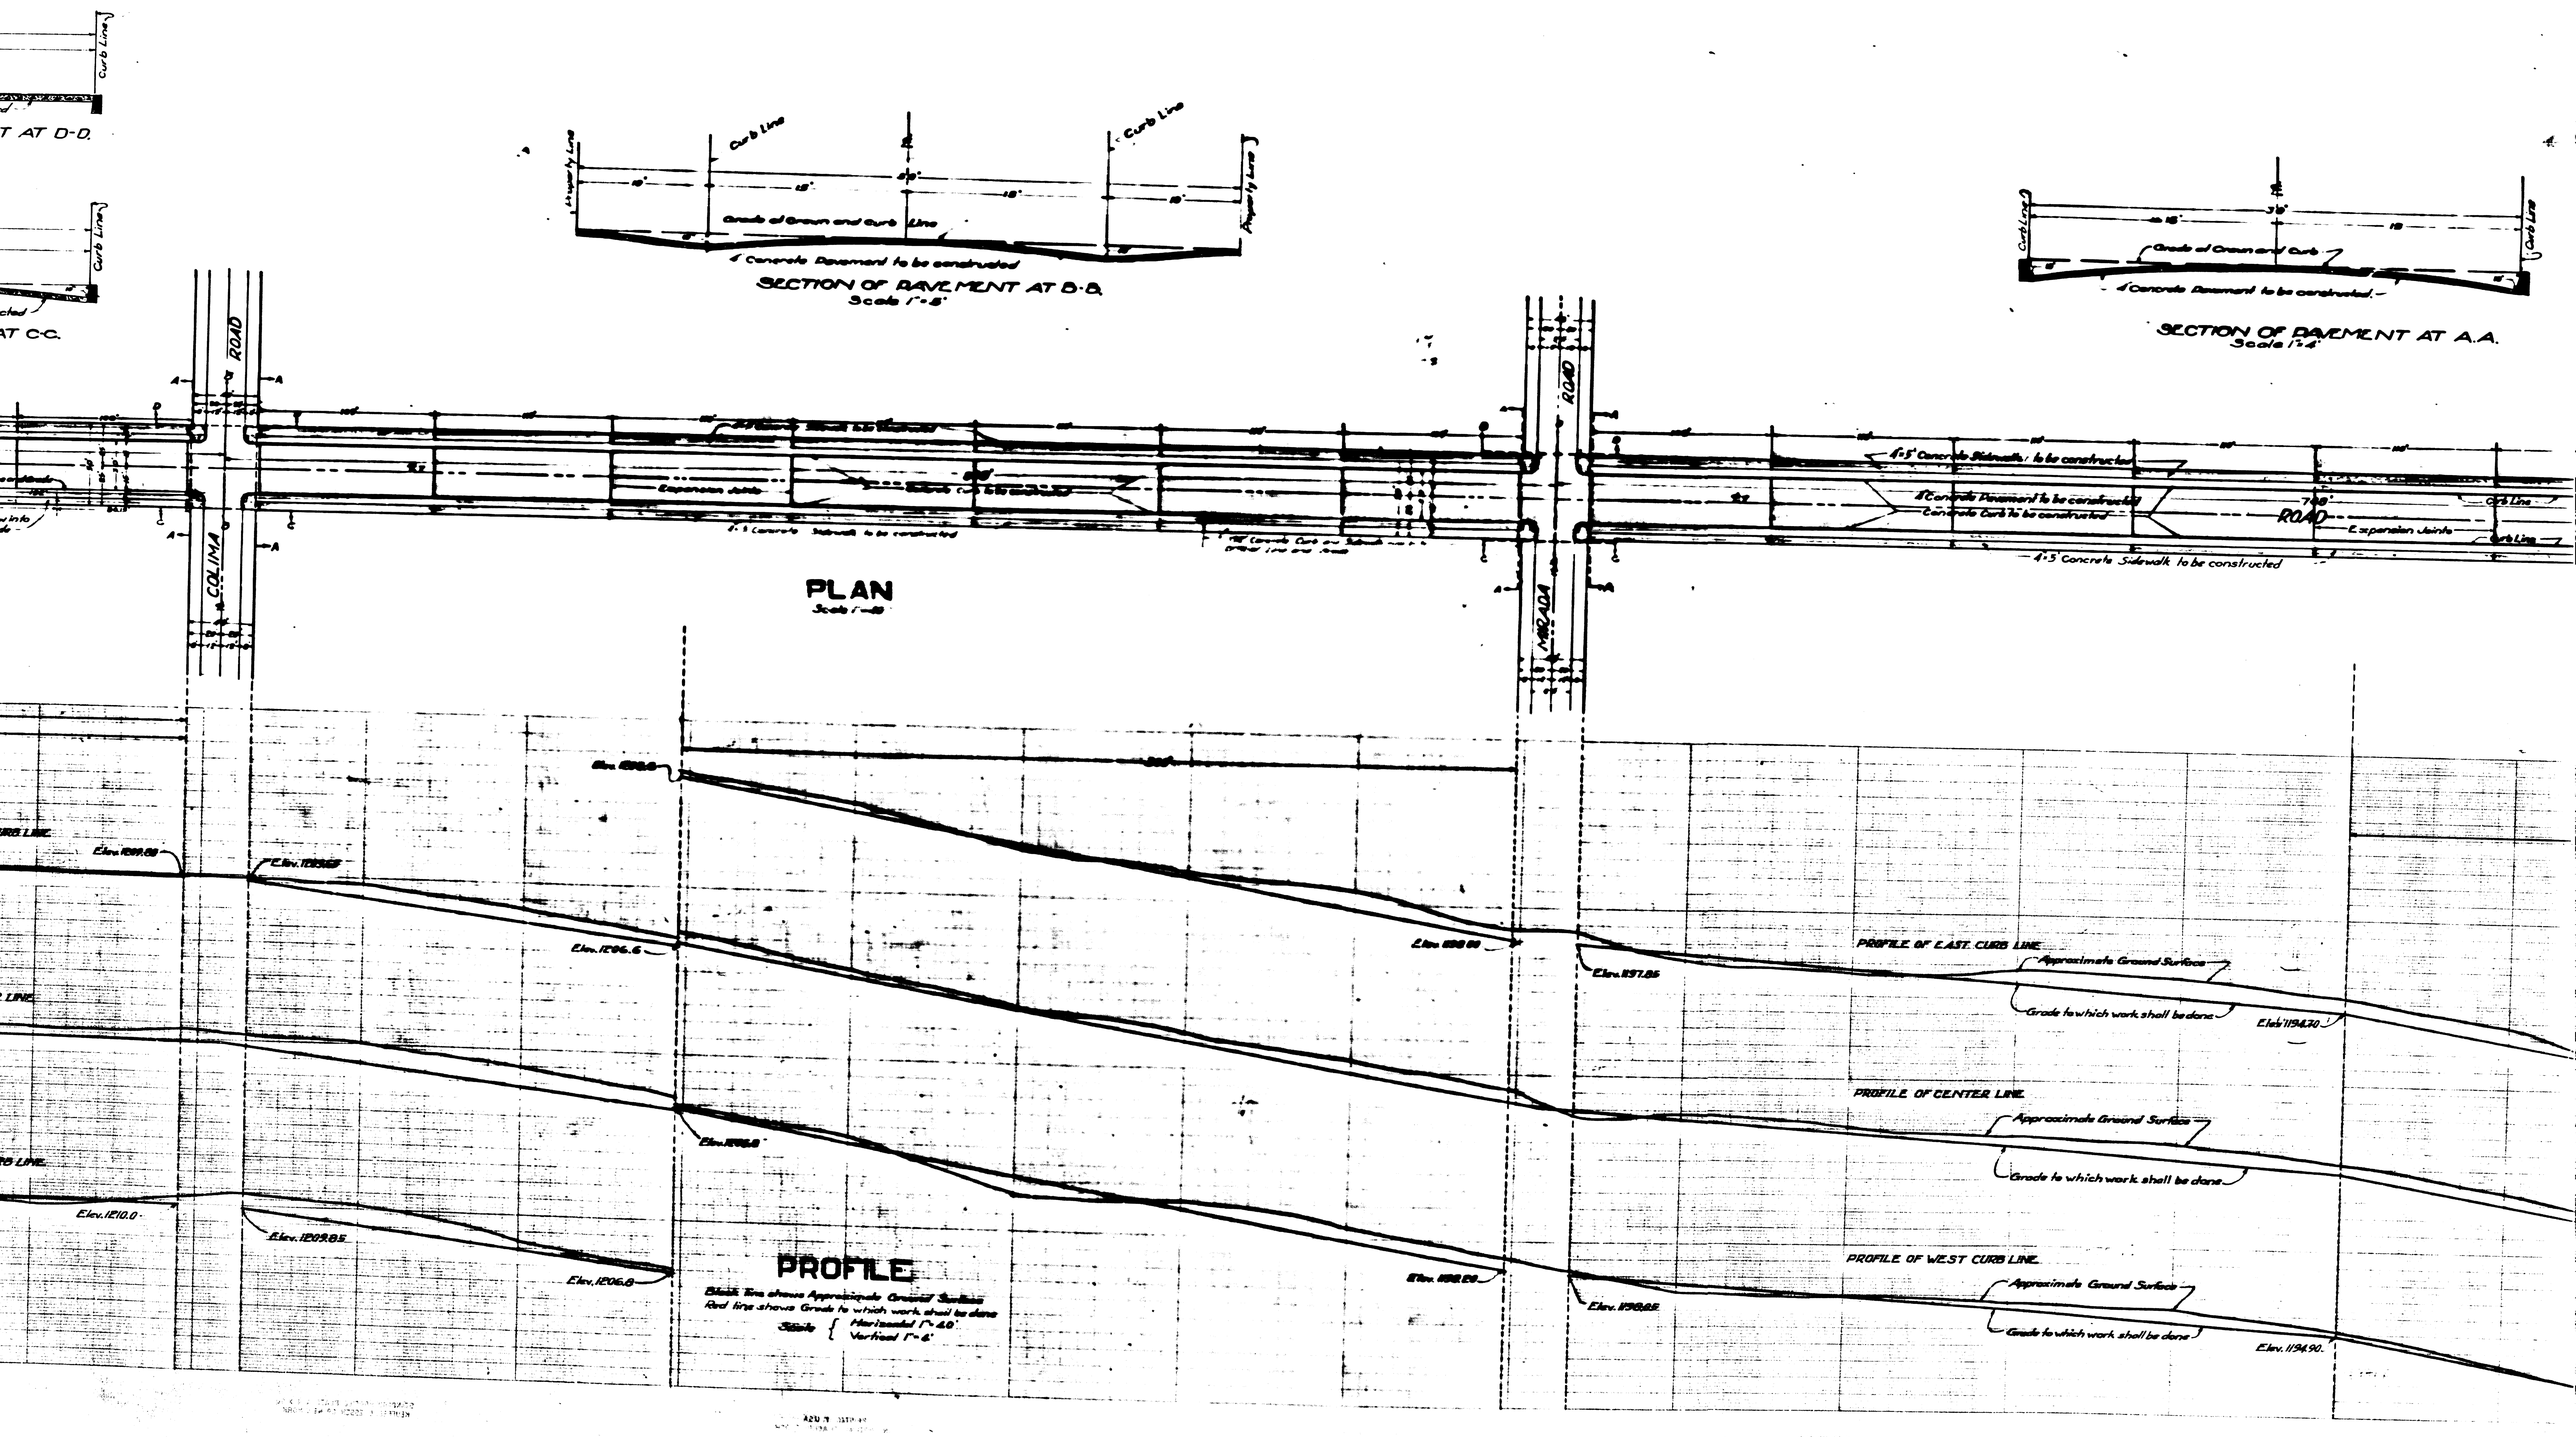
SECTION OF PAVEMENT AT D-D.
SECTION OF PAVEMENT AT C-C.
Curb Line
Property Line
Grade of Crown and Curb Line
4" Concrete Pavement to be constructed
SECTION OF PAVEMENT AT B-B.
Scale 1"=5'
SECTION OF PAVEMENT AT A.A.
COLIMA ROAD
ROAD
Expansion Joints
4'-5" Concrete Sidewalk to be constructed
8" Concrete Pavement to be constructed
Concrete Curb to be constructed
PLAN
Scale 1"=40'
Elev. 1209.89
Elev. 1206.6
Elev. 1210.0
Elev. 1209.85
Elev. 1206.8
Elev. 1197.85
PROFILE OF EAST CURB LINE
Approximate Ground Surface
Grade to which work shall be done
Elev. 1194.30
PROFILE OF CENTER LINE
PROFILE OF WEST CURB LINE
Elev. 1194.90
PROFILE
Black line shows Approximate Ground Surface
Red line shows Grade to which work shall be done
Scale { Horizontal 1"=40'
Vertical 1"=6'