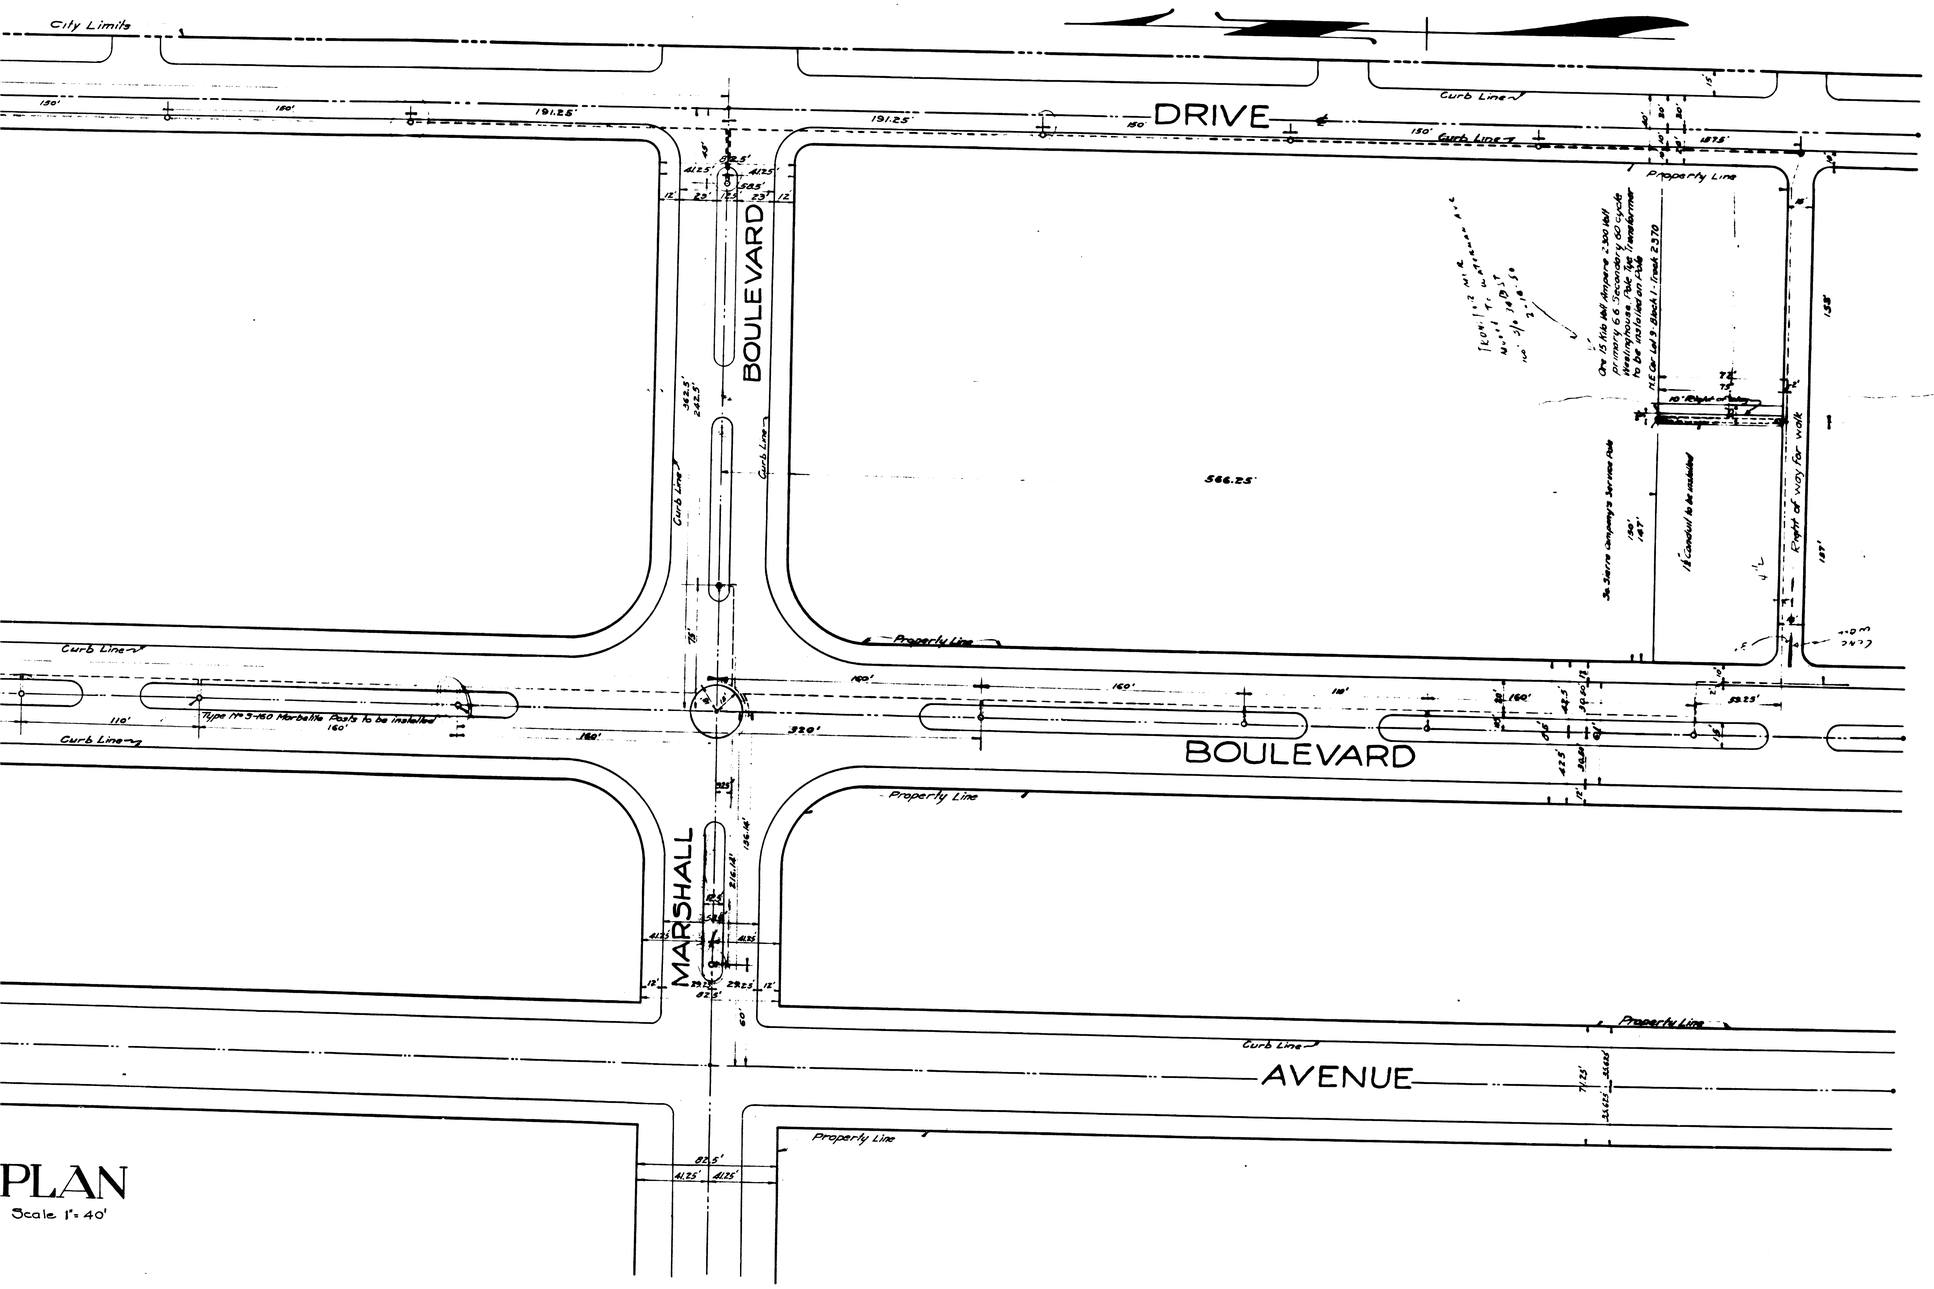

PLAN

Scale 1" = 40'

SHEET No 1

PLAN No 100-

FOR

ORNAMENTAL LIG

IN

BROADMOOR BOULE

BETWEEN

30TH STREET AND 34TH ST

IN

PARKSIDE DRIVE

BETWEEN

30TH STREET AND 34TH STR

AND IN

34TH STREET AND MARSHALL B

BETWEEN

PARKSIDE DRIVE AND WATERMA

IN THE

CITY OF SAN BERNARDINO, CALIFO

MARCH 1929

GORDON H F
City Engi

TITLE TO STREET

Title of the City of San Bernardino to 34TH St. and Marshall Boulevard was gra
Page 37. To Broadmoor Boulevard and Parkside Drive by dedication of
recorded in Book 34 of Maps at Page 1 records San Bernardino County Co

GRADE ORDINANCE

Grade of Marshall Boulevard was established by Ordinance No 1060 dated 4/15/
Resolution No 63 dated 1/21/29. Broadmoor Boulevard by Resolution No 65 dated 4/15.

PLAN ADOPTED April 1, 1929.

LEGEND

" or in means inch or inches
' or ft. means foot or feet
No means number
℄ means center line.
St. means Street.
Type No 3-160 Marbelite Post to be installed shown thus.....o
Wiring plan of Lights to be installed shown thus. - - - - - - - - - -
1¾" Conduit to be installed shown thus. ═══