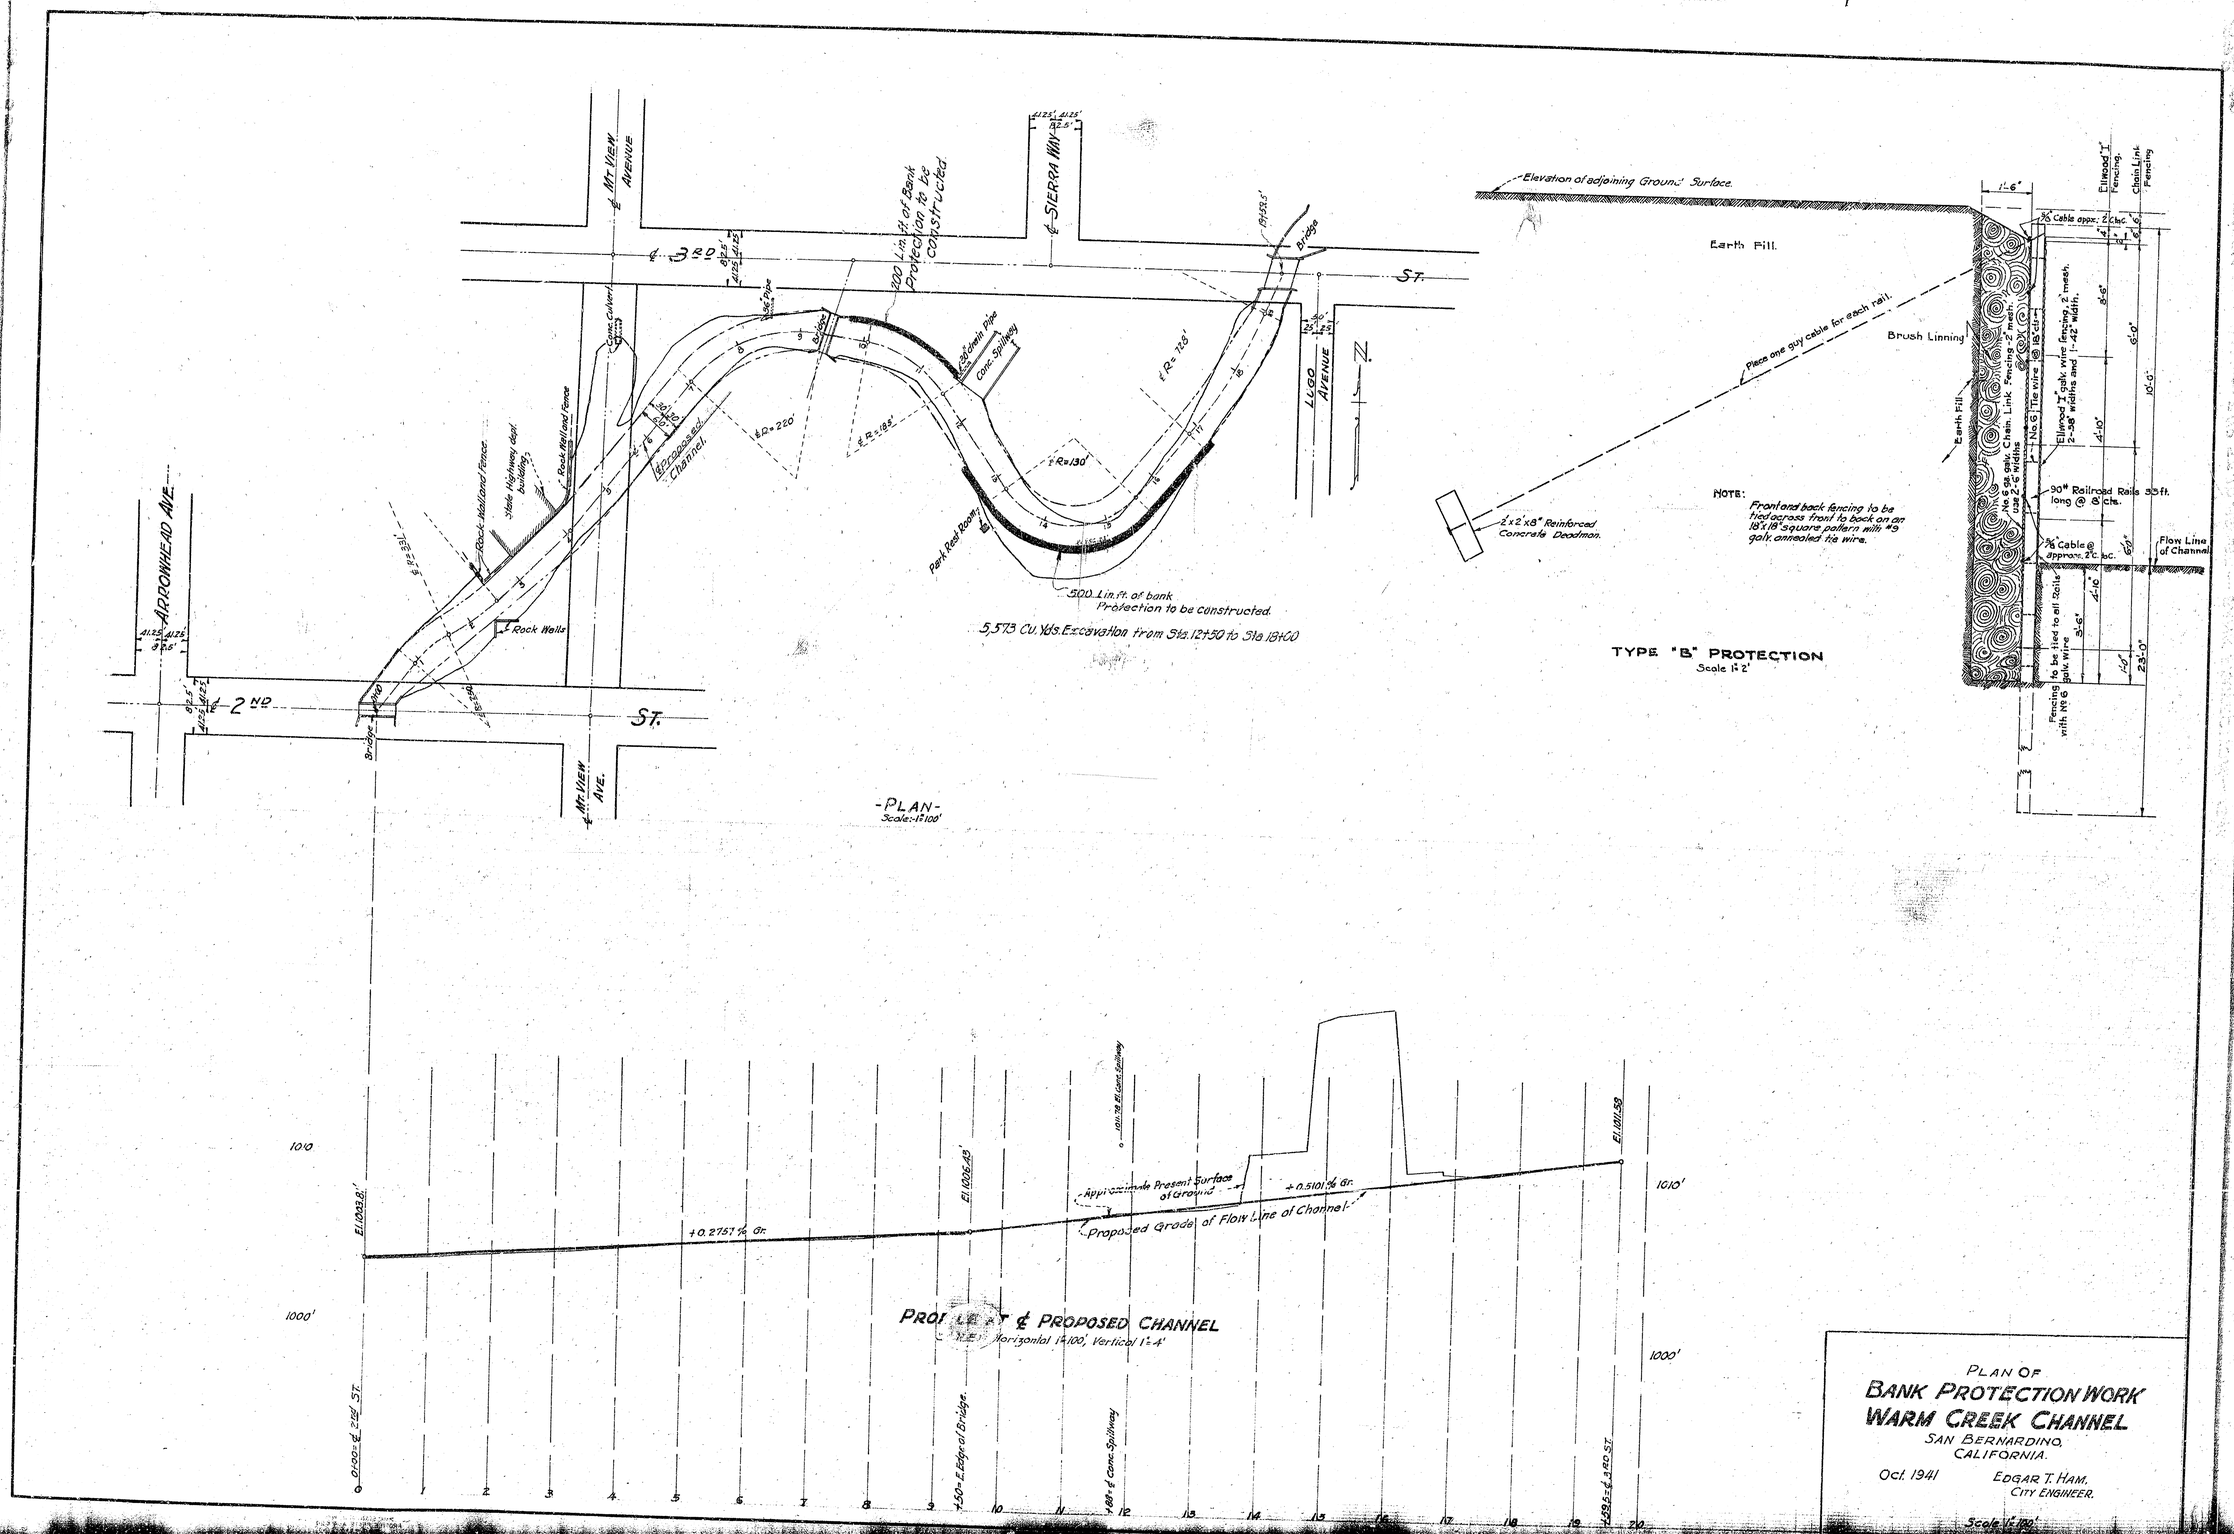

PLAN OF
BANK PROTECTION WORK
WARM CREEK CHANNEL
SAN BERNARDINO,
CALIFORNIA.

Oct. 1941

EDGAR T. HAM,
CITY ENGINEER.

Scale 1"=100'

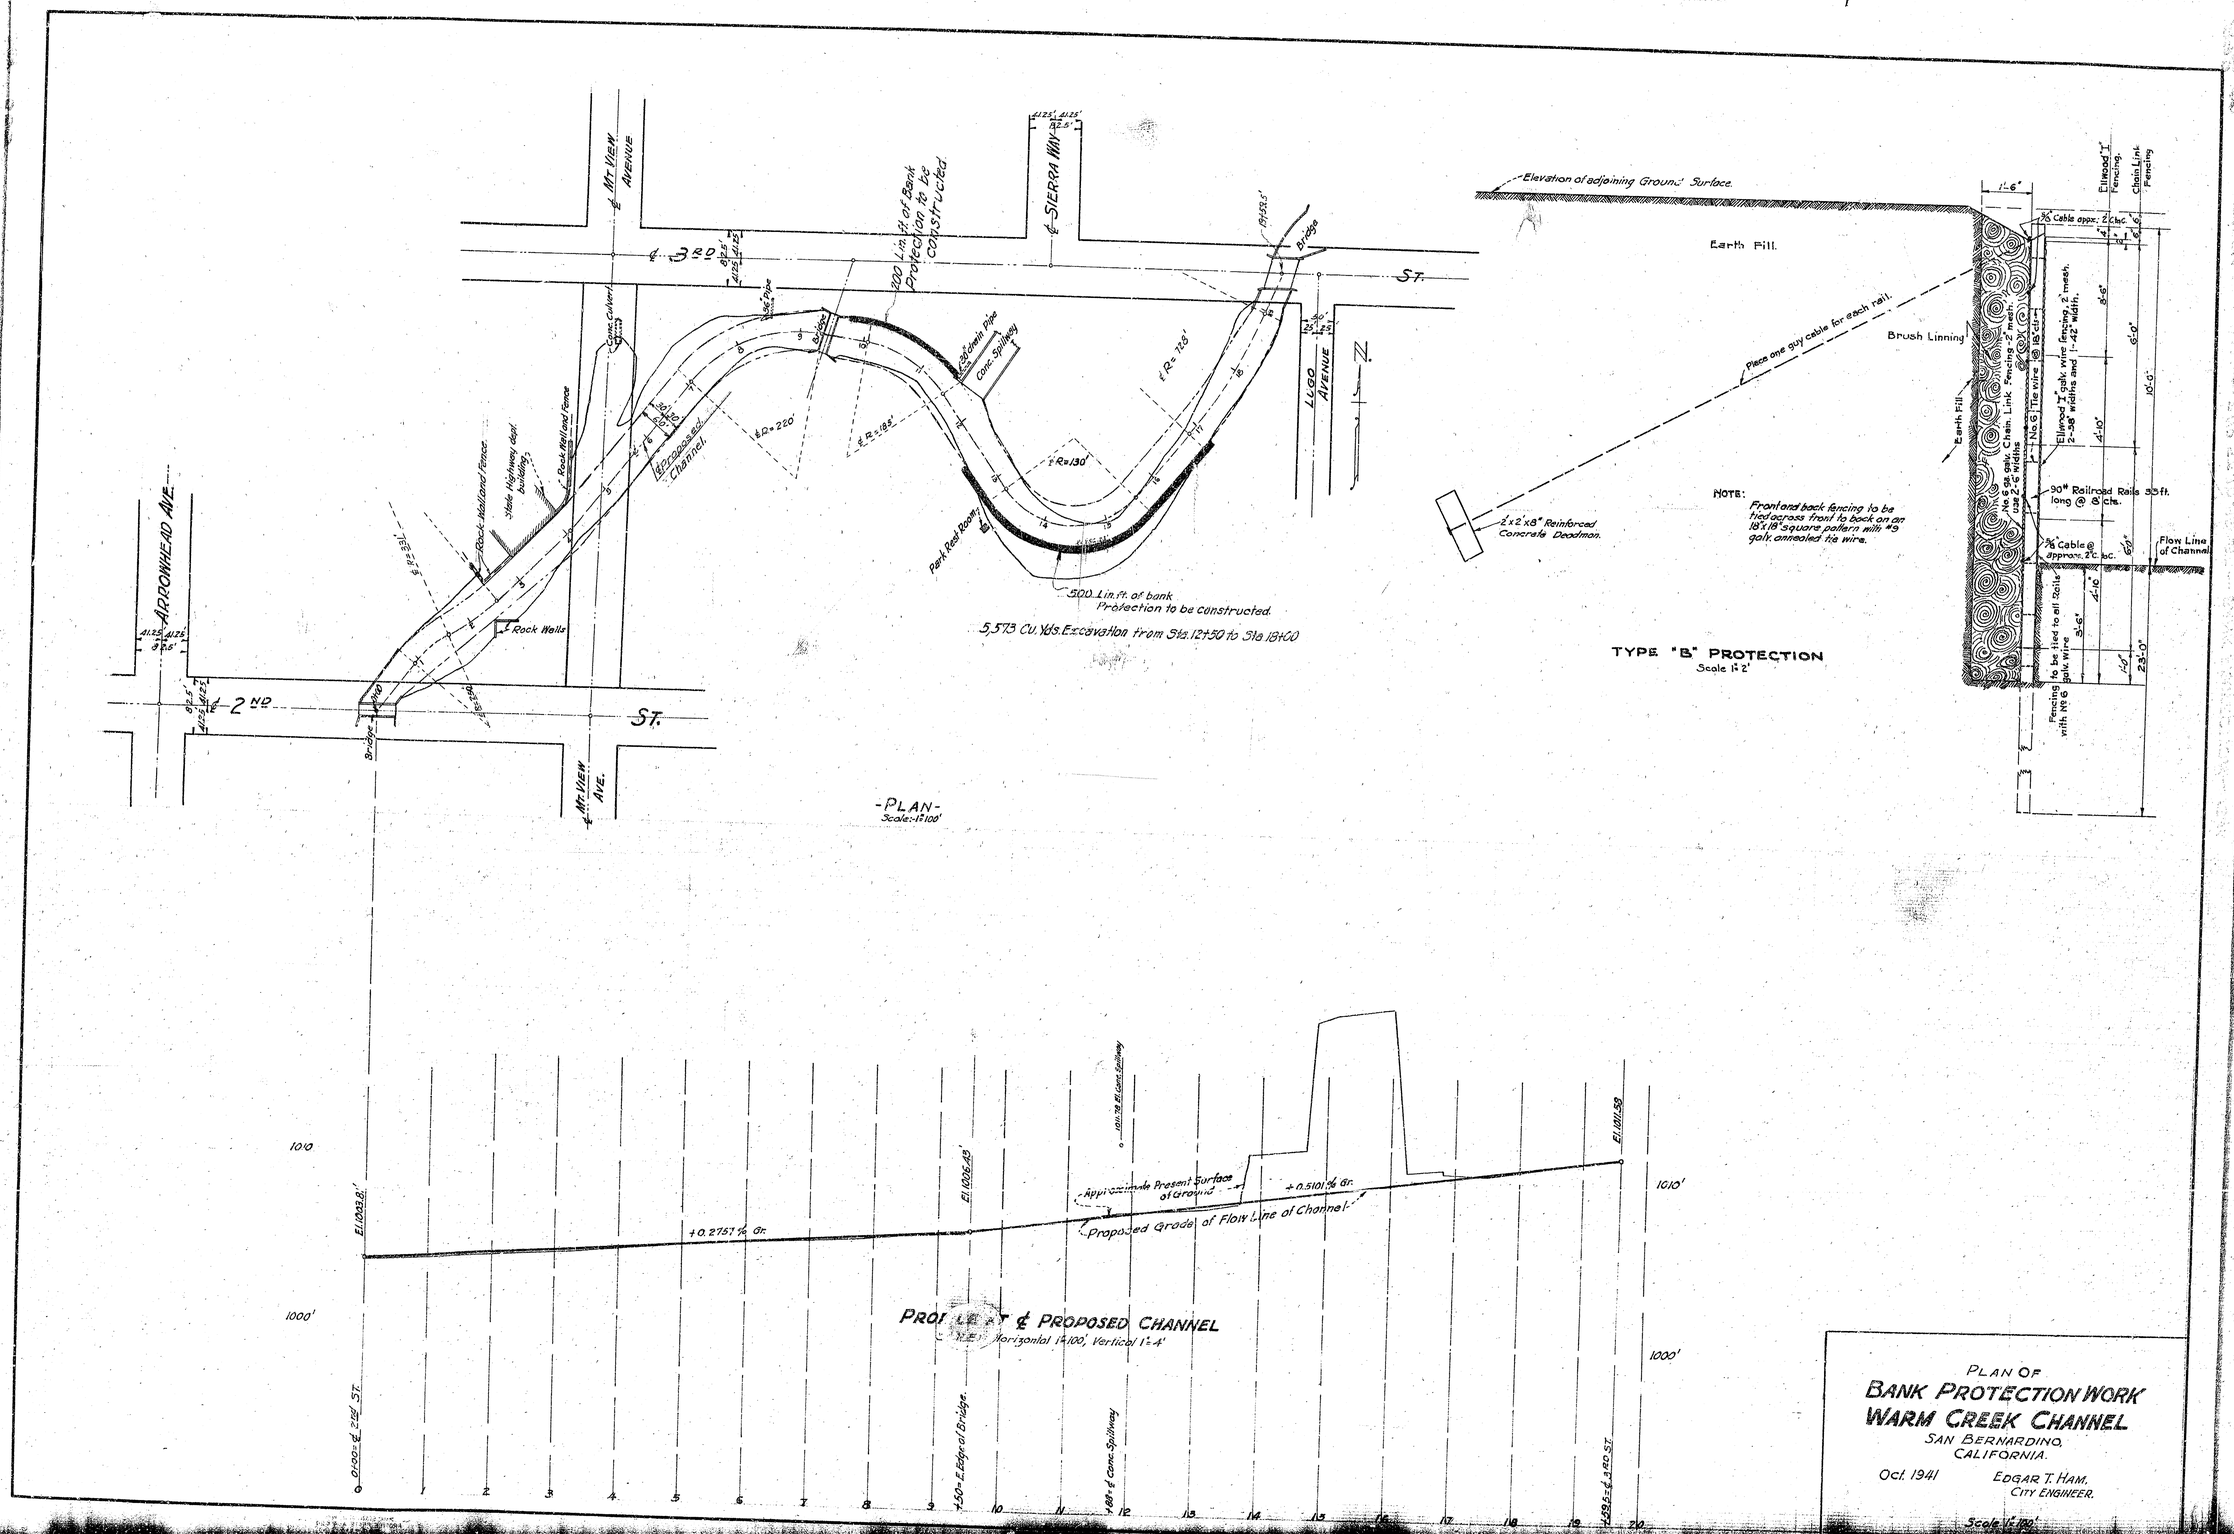

PLAN OF
BANK PROTECTION WORK
WARM CREEK CHANNEL
SAN BERNARDINO,
CALIFORNIA.

Oct. 1941

EDGAR T. HAM,
CITY ENGINEER.

Scale 1"=100'