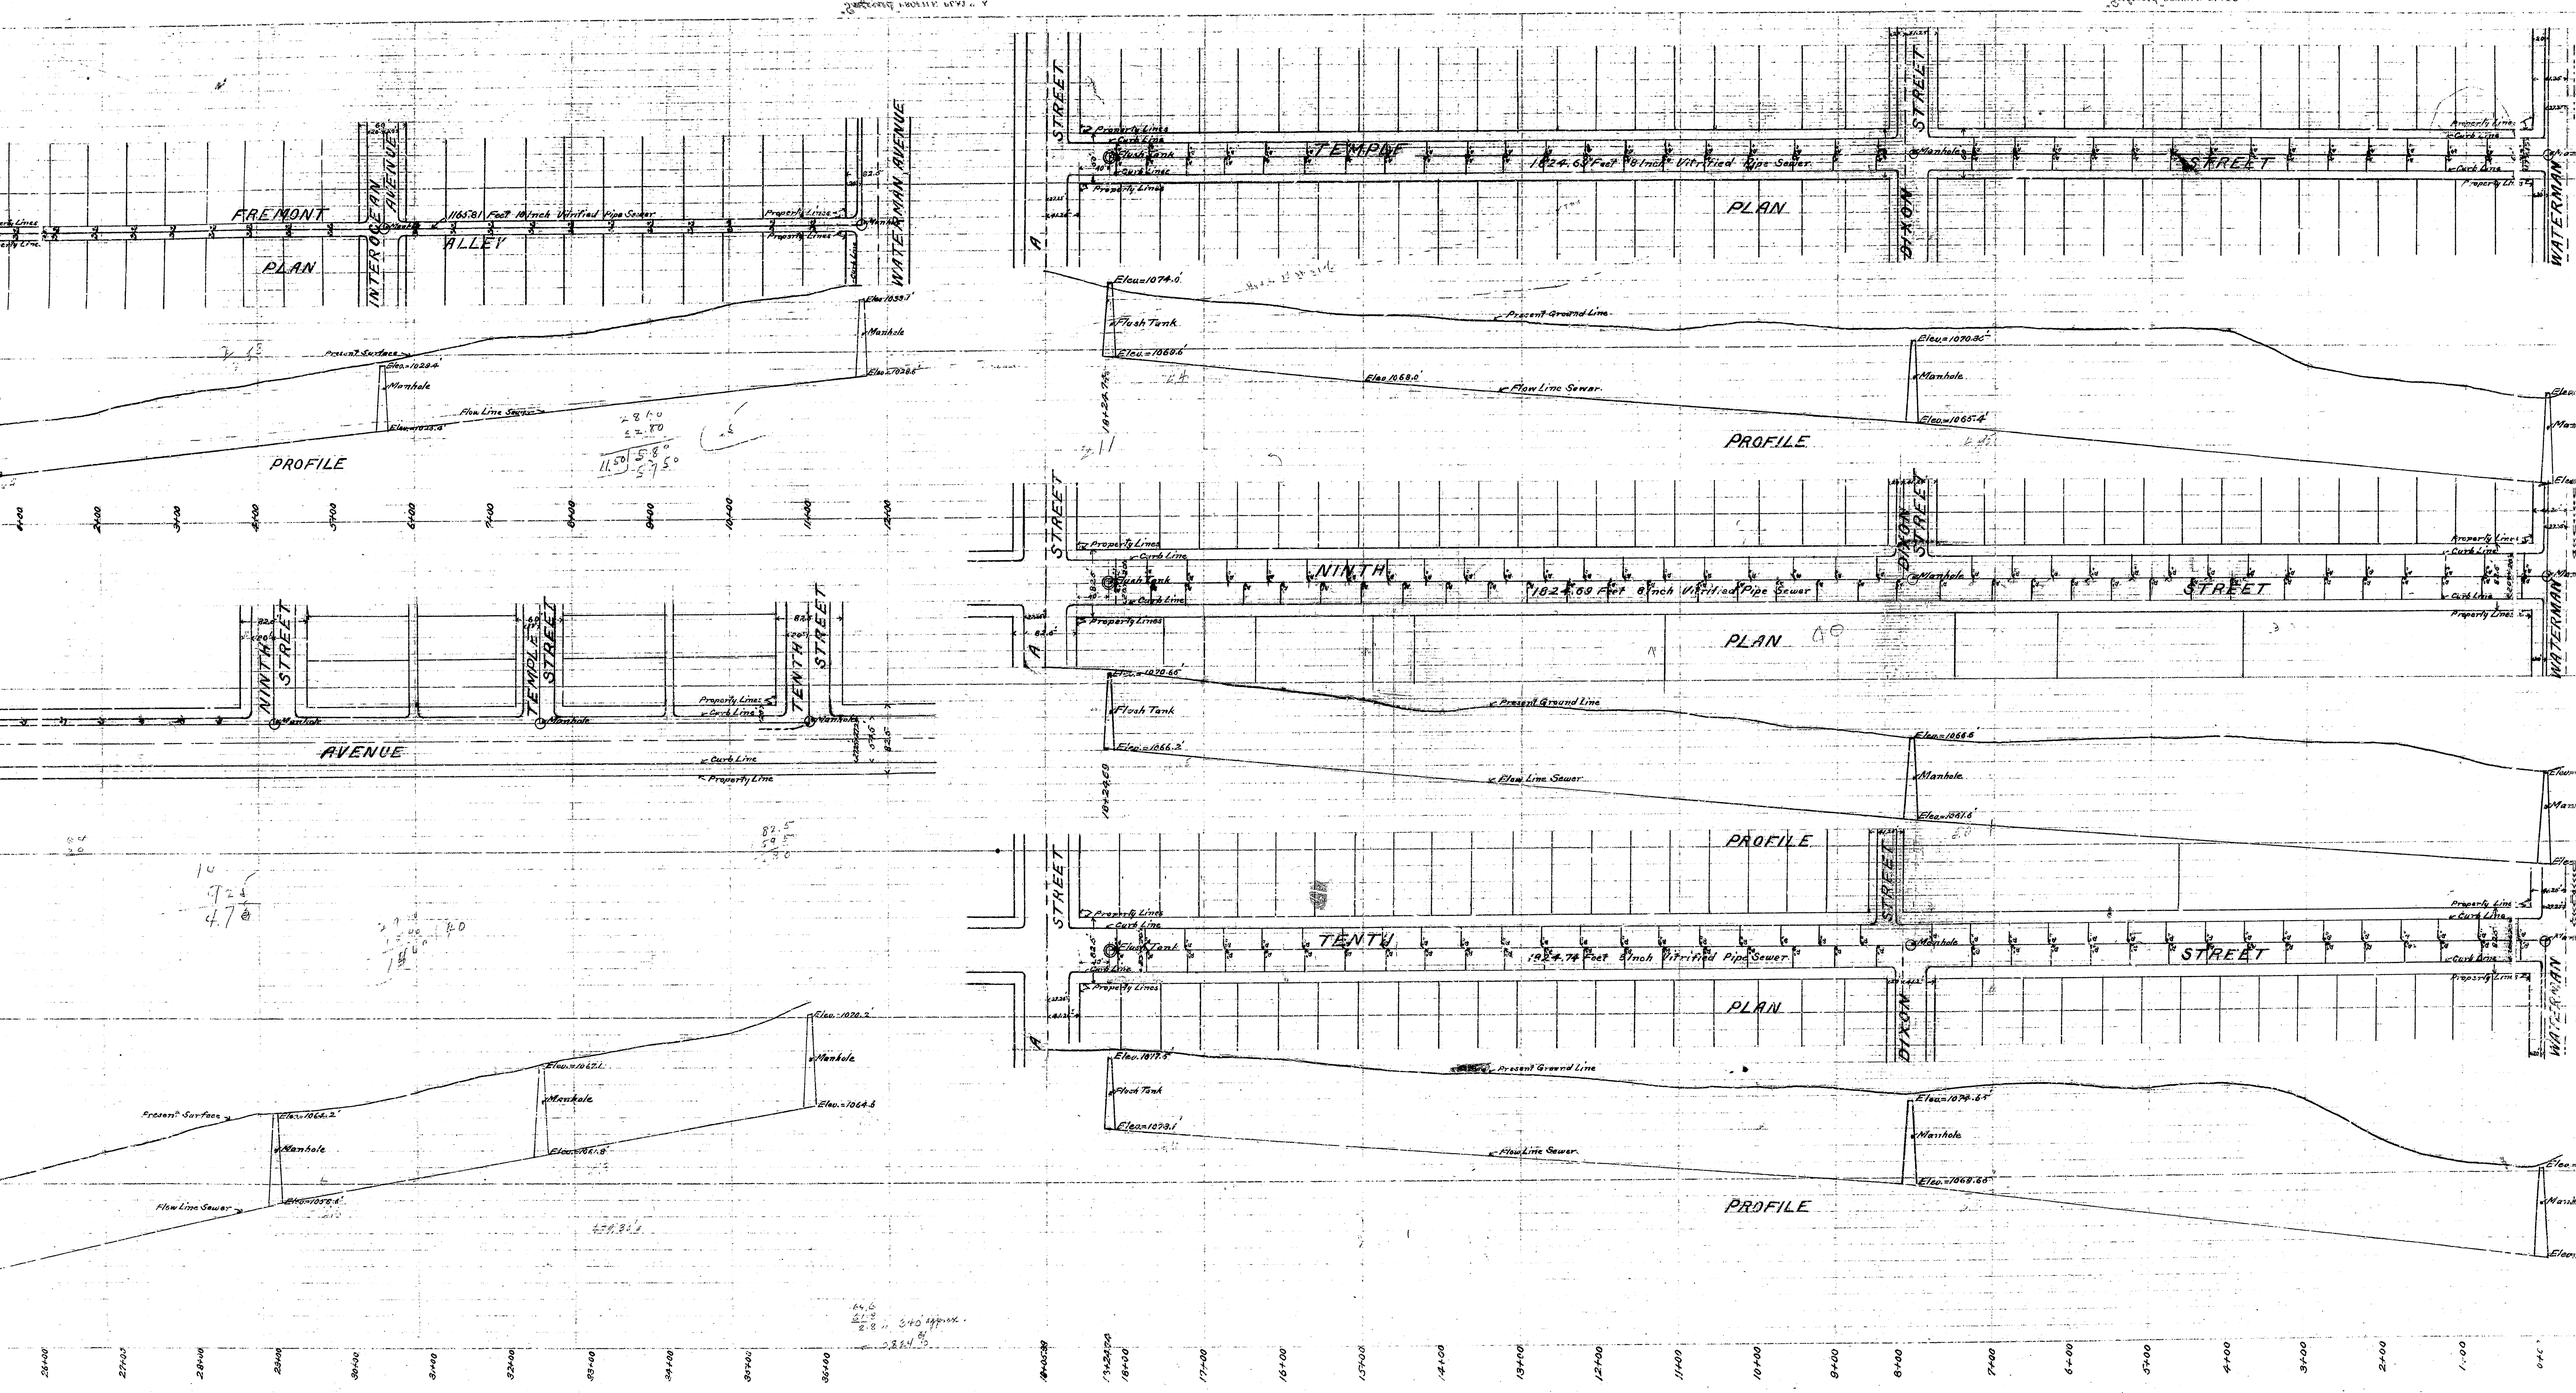
FREMONT
PLAN
INTEROCEAN AVENUE
ALLEY
1165.81 Feet 18 Inch Vitrified Pipe Sewer
WATERMAN AVENUE
Present Surface
Flow Line Sewer
PROFILE
WINTH STREET
TEMPLE STREET
TENTH STREET
AVENUE
Curb Line
Property Line
A STREET
TEMPLE
1824.63 Feet 8 Inch Vitrified Pipe Sewer
DIXON STREET
STREET
Flush Tank
Manhole
Present Ground Line
Flow Line Sewer
NINTH
1824.69 Feet 8 Inch Vitrified Pipe Sewer
TENTH
1824.74 Feet 8 Inch Vitrified Pipe Sewer