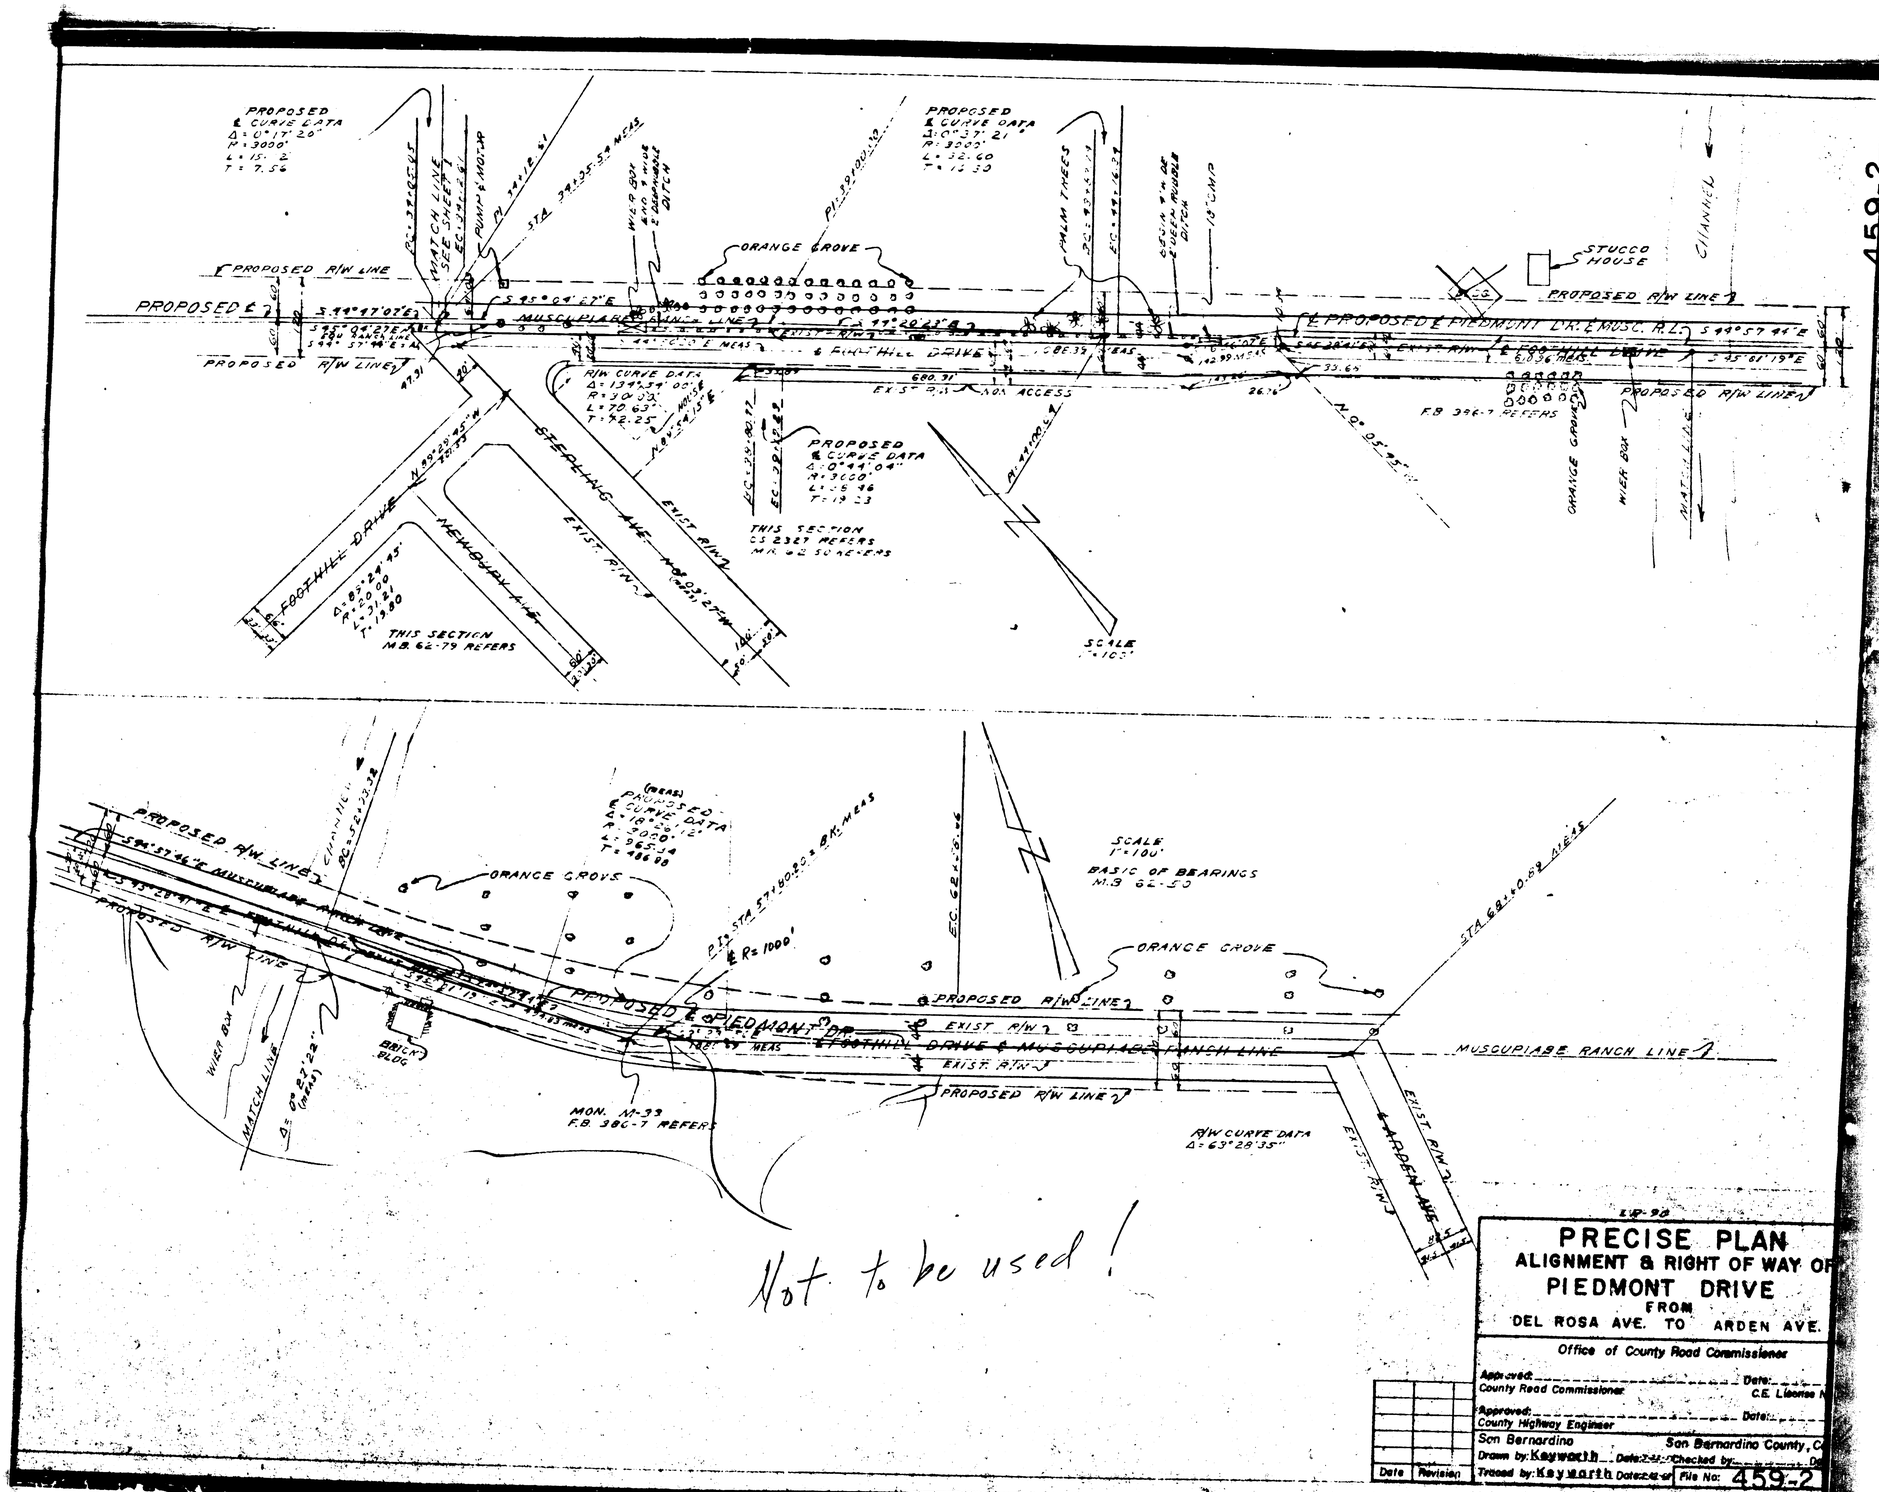

Not to be used!

LP-90

PRECISE PLAN
ALIGNMENT & RIGHT OF WAY OF
PIEDMONT DRIVE
FROM
DEL ROSA AVE. TO ARDEN AVE.

Office of County Road Commissioner

Approved: _____ Date: _____
County Road Commissioner C.E. License No.

Approved: _____ Date: _____
County Highway Engineer

San Bernardino — San Bernardino County, Cal.

Drawn by: Kayworth Date: Checked by: _____ Date:
Traced by: Kayworth Date: File No: 459-2

Date	Revision

459-2