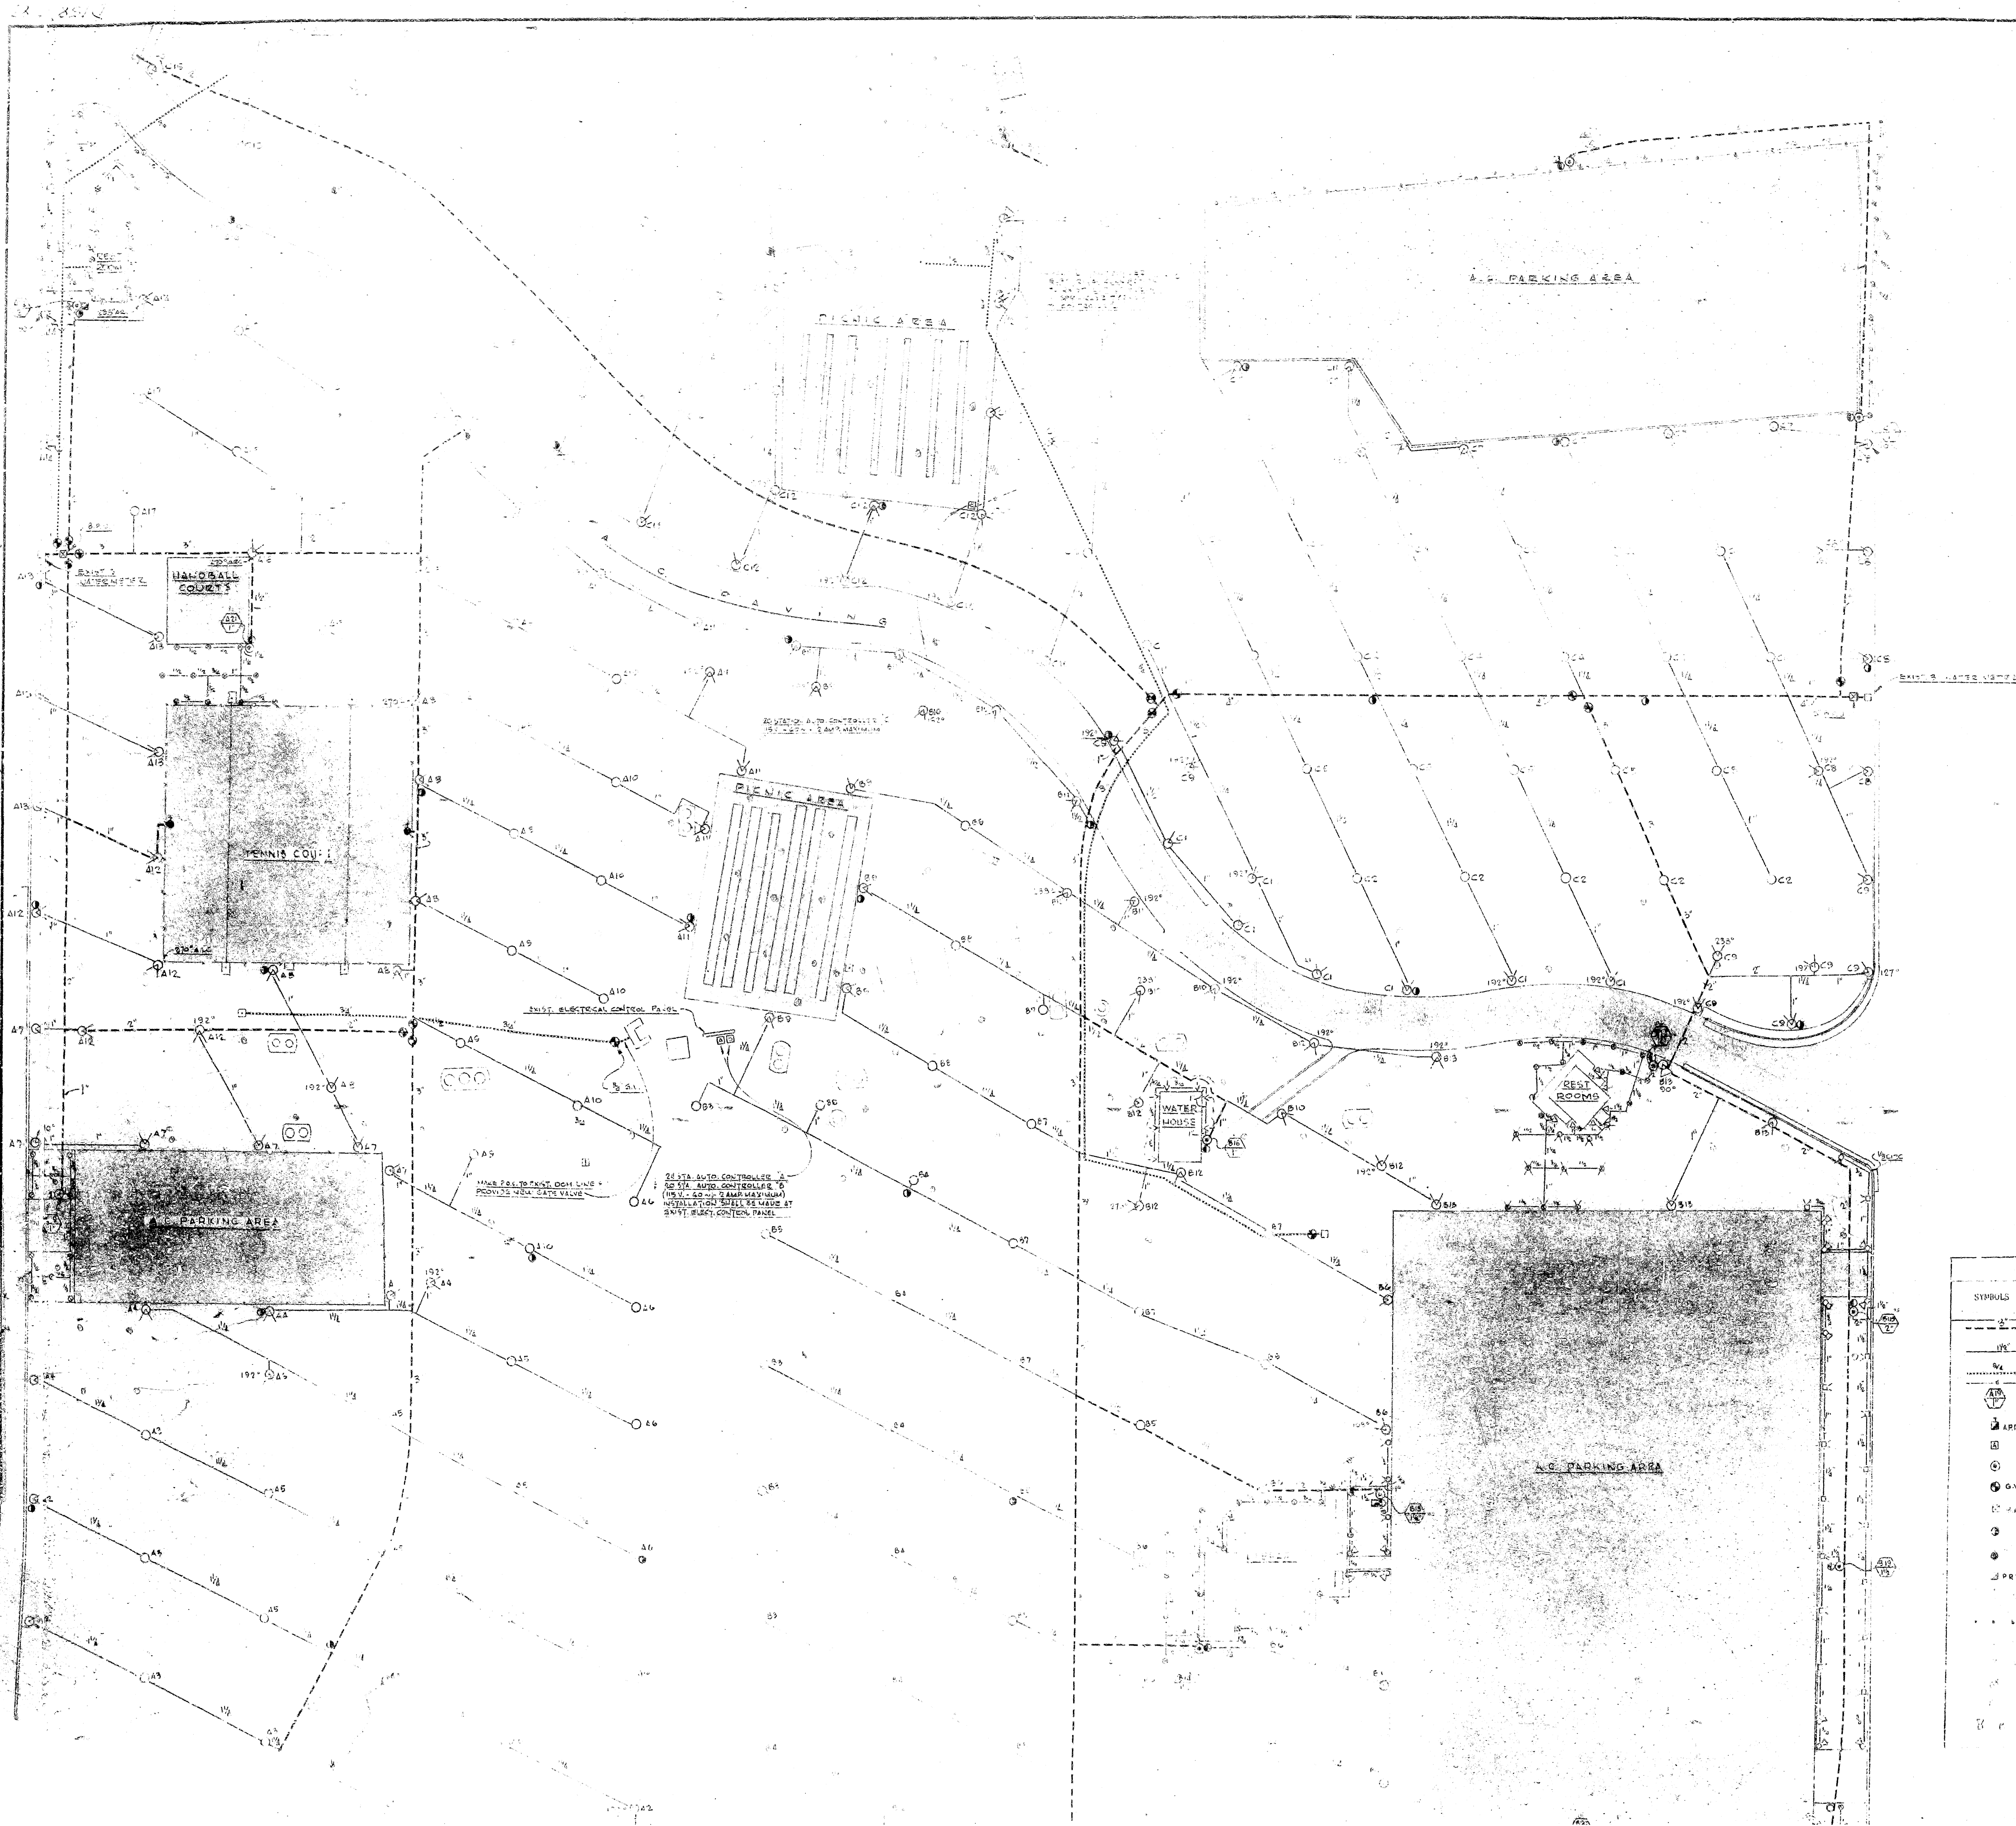

IRRIGATION SYSTEM DESIGNED FOR MINIMUM OPERATING PRESSURE OF 90 P.S.I. @ 225 G.P.M.

LEGEND

SYMBOLS	DESCRIPTION	MANUFACTURER & PART NO.	REFERENCE
2"	Pressure Supply Lines & Size	Johns-Manville-Ring-Tite-P.V.C.	[illegible]
1½"	Pressure Lines & Size	Pacific-Western-Schedule 40-P.V.C.	[illegible]
¾	New Domestic Lines Electrical Wiring Controller Sequence-Remote Control Valve Size	Kaiser Galvanized 40 or Equal	[illegible]
APRV	Air & Pressure Relief Valve	Crane #977 & Cash-Acme #F-52 3/4"	[illegible]
	Automatic Controllers	Valcon-#240E	[illegible]
	Remote Control Valves	Valcon-#260E	[illegible]
G.V.	Gate Valves - Line Size	Stoo. Ham or Equal	[illegible]
B.P.U.	Backflow Prevention Unit	Febco #770	[illegible]
	Quick Coupling Valves	Buckner-13R	[illegible]
	Hose Bibbs - 1-1/2"	Crane #117 (With Cap)	[illegible]
PRV	Pressure Relief Valves	Cash-Acme #-52, 3/4"	[illegible]
	1/4, 1/2 & Full Circle Shrub Heads	Buckner #403-S	[illegible]
	1/4, 1/2 & Full Circle Shrub Heads	Buckner #893-80	[illegible]
	1/4, 1/2 & Full Circle Lawn Heads	Buckner #403	[illegible]
	1/4, 1/2 & Full Circle Lawn Heads	Buckner #403-0	[illegible]
	Part Circle Rotary Pop-Up Head	Thompson #187-T- 9/32" Noz. (1/4" Except At Shrub)	[illegible]
	Full Circle Rotary Pop-Up Head	Thompson #186-T- 9/32" Noz	[illegible]
	[illegible] Shrub Heads	Buckner #40_-0	[illegible]

SEE SHEET 2 OF 3 FOR CONSTRUCTION DETAILS.