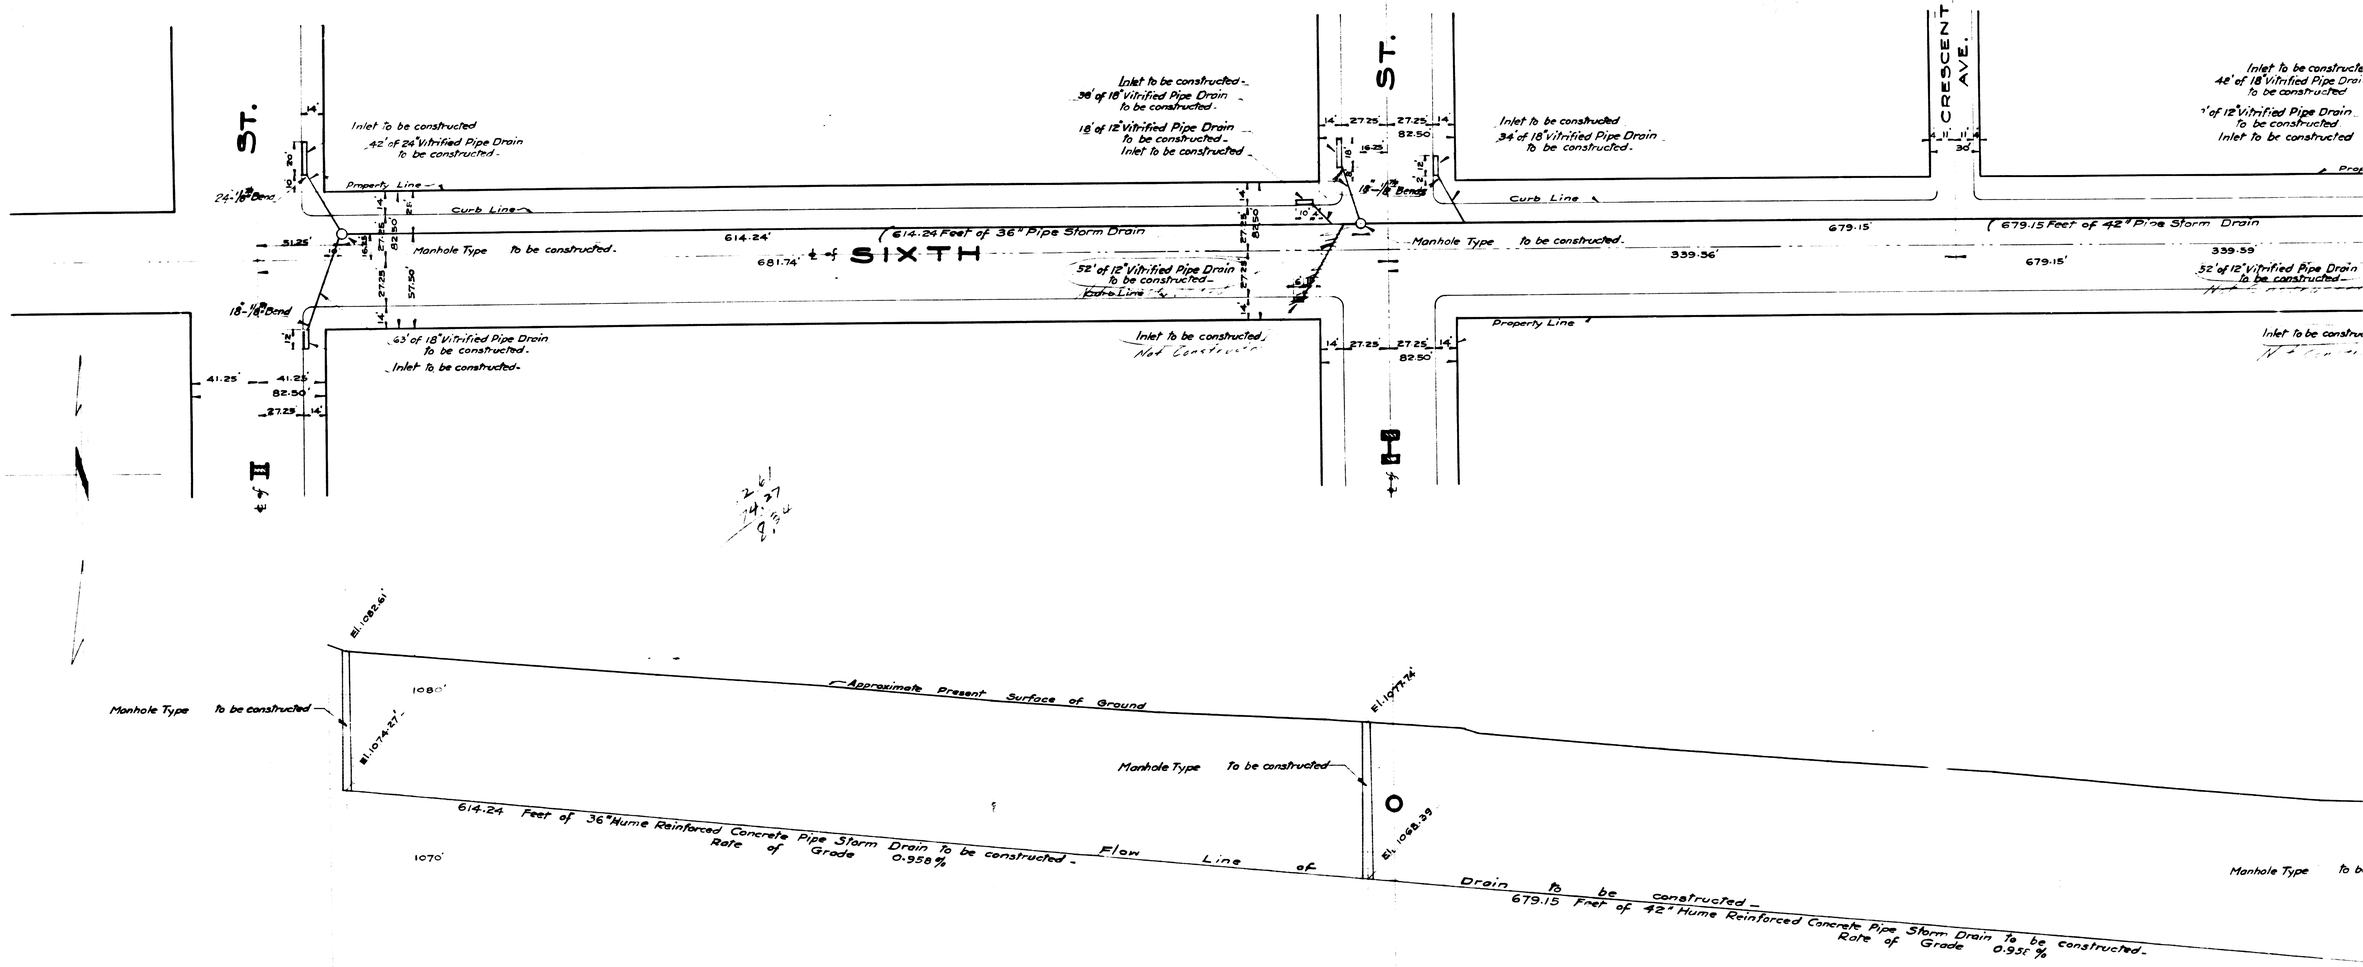

TITLE TO STREETS

For 6th St. ("I" St. East to Town Creek between Arrowhead Ave & Mountain View Ave.)
" Arrowhead Ave.
" "D" St.
" "E" "
" "F" "
" "G" "
" "H" "
" "I" "

Acquired by Map of Plan of City of San Bernardino
Filed – July 20-1854 – In Book 1 of Maps – Pg. 6
Recorded – Nov. 16-1866 – also Book 7 " " – Pg. 1

STREET GRADES

C St. to "I" St. —— Ordinance No. 39 —— 6-19-1888
B St. " Arrowhead Ave —— Ditto " 574 —— 6-8-1914
Arrowhead Ave. to "I" St. —— " " 513 —— 3-13-1913

DATUM

All Elevations in red ink are in Feet and above a plane which is 1045.28 Feet below the City Bench Mark as established by Ordinance No. 383 of the City of San Bernardino, Calif. ——

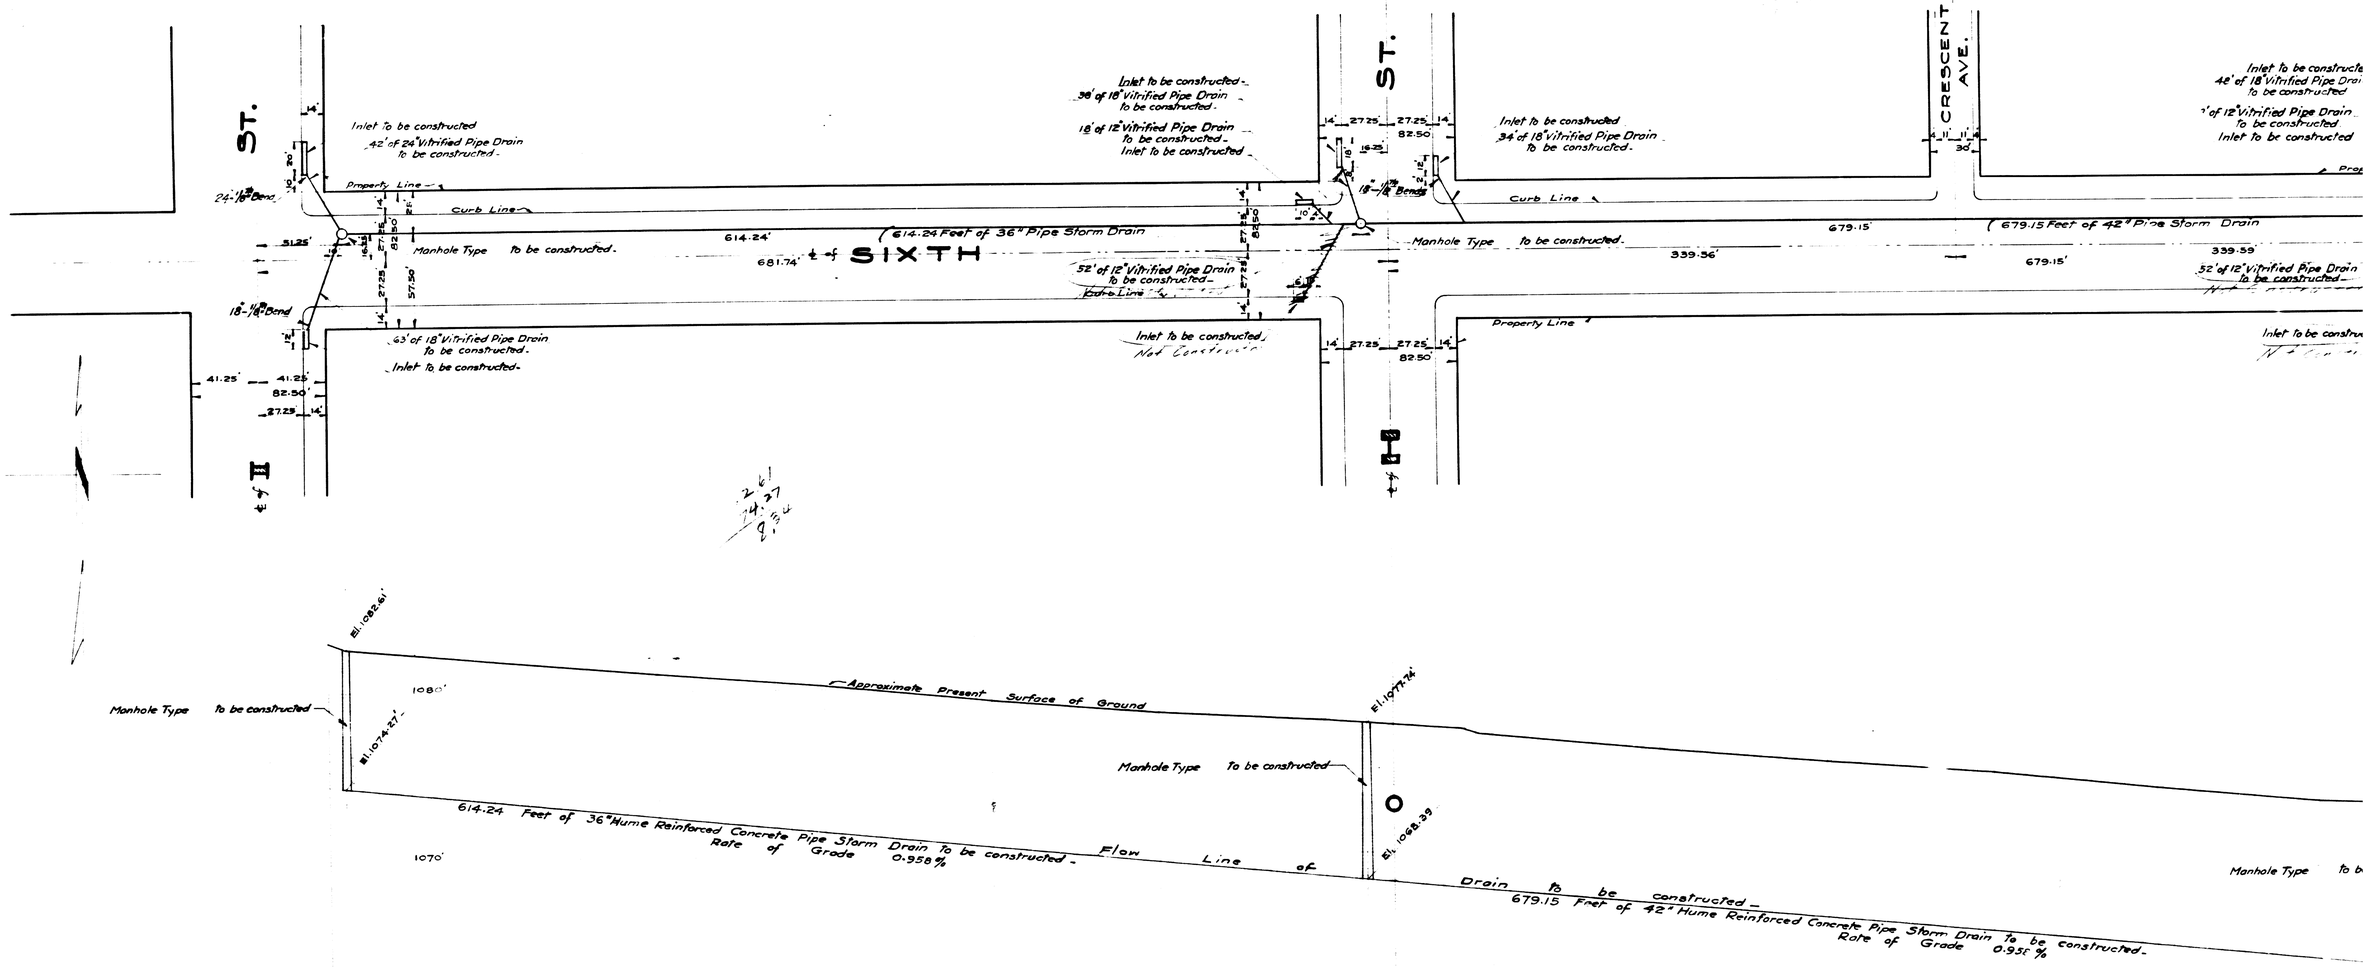

TITLE TO STREETS

For 6th St. ("I" St. East to Town Creek between Arrowhead Ave & Mountain View Ave.)
" Arrowhead Ave.
" "D" St.
" "E" "
" "F" "
" "G" "
" "H" "
" "I" "

Acquired by Map of Plan of City of San Bernardino
Filed – July 20-1854 – In Book 1 of Maps – Pg. 6
Recorded – Nov. 16-1866 – also Book 7 " " – Pg. 1

STREET GRADES

C St. to "I" St. —— Ordinance No. 39 —— 6-19-1888
B St. " Arrowhead Ave —— Ditto " 574 —— 6-8-1914
Arrowhead Ave. to "I" St. —— " " 513 —— 3-13-1913

DATUM

All Elevations in red ink are in Feet and above a plane which is 1045.28 Feet below the City Bench Mark as established by Ordinance No. 383 of the City of San Bernardino, Calif. ——