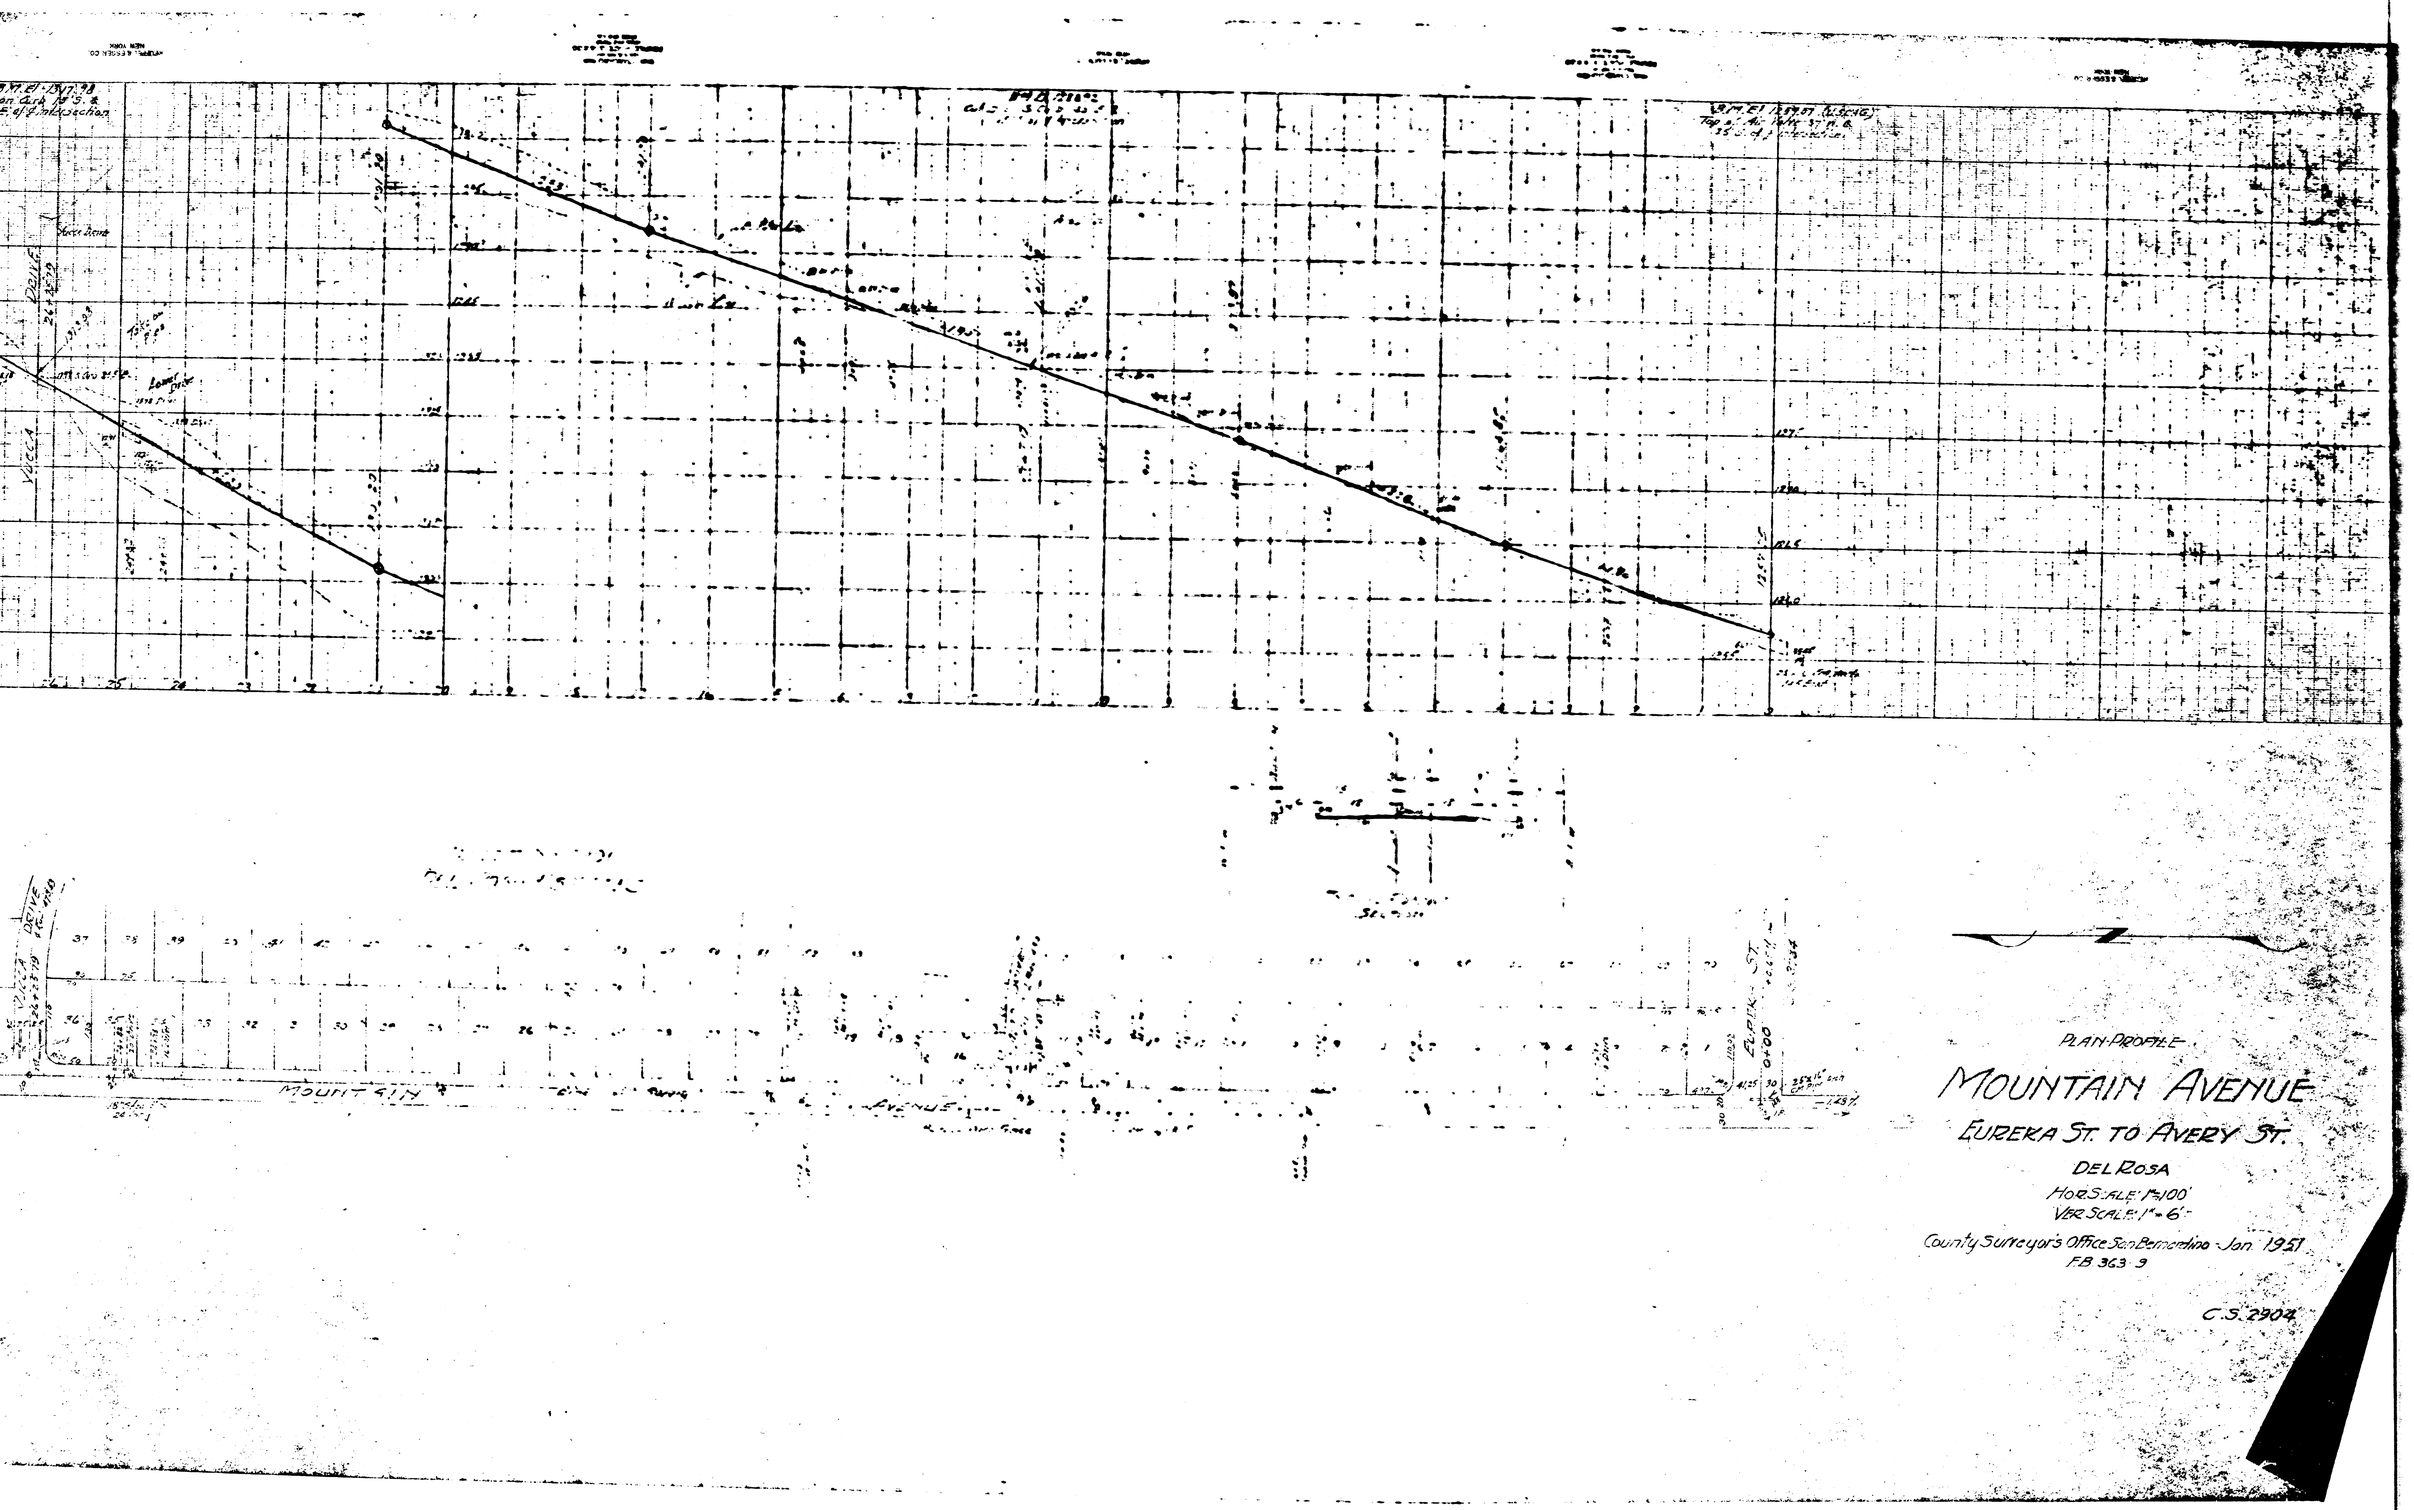
MOUNTAIN
AVENUE
ALPINE ST.
PLAN-PROFILE
MOUNTAIN AVENUE
EUREKA ST. TO AVERY ST.
DEL ROSA
HOR. SCALE: 1"=100'
VER. SCALE: 1"=6'
County Surveyor's Office San Bernardino Jan. 1951
F.B. 363-9
C.S. 2904