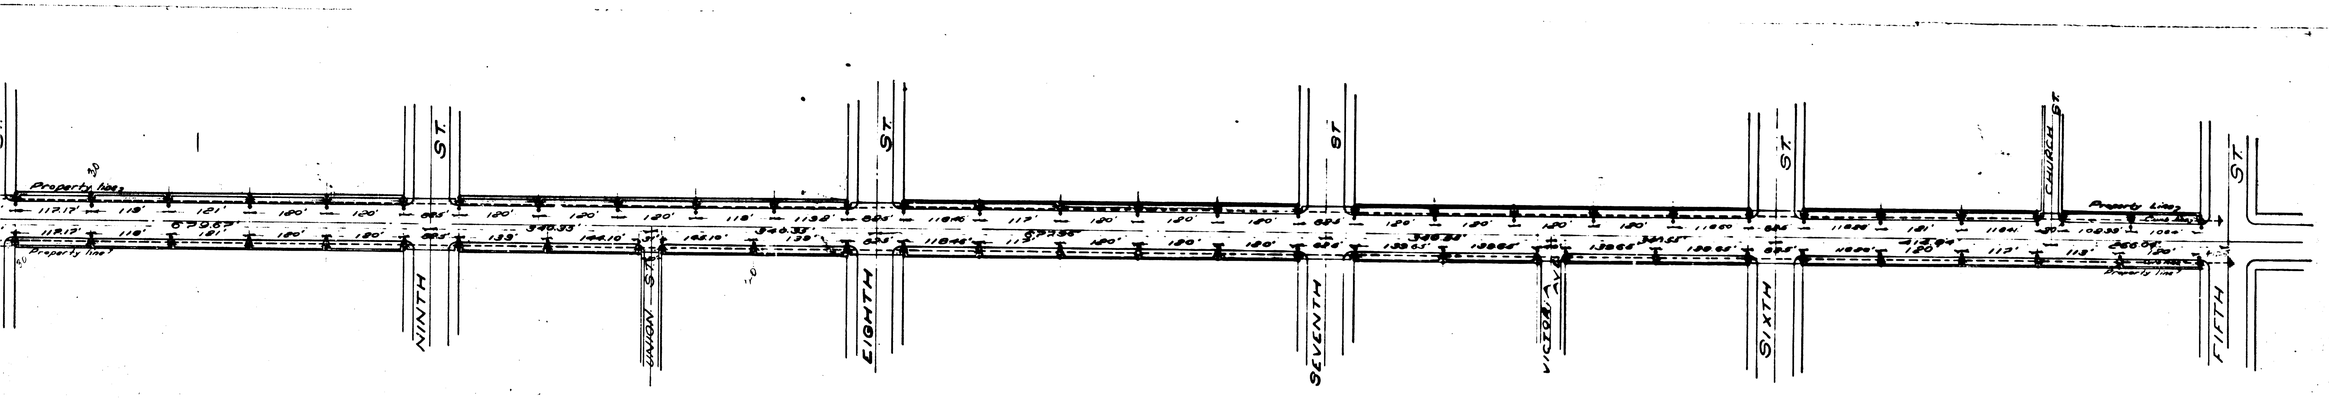

LEGEND

"or in. means inch or inches
'or ft. means foot or feet
St. means street
No. means number
Wiring plan top lights shown thus ———
Wiring plan side lights shown thus - - - - -
1½" Conduit shown thus - - - - - -
Concrete in section shown thus
Type 1500 Marbelite paste shown thus —x—
Dimension lines shown thus — — — — —
Center lines shown thus ——— . ———
Dia means diameter