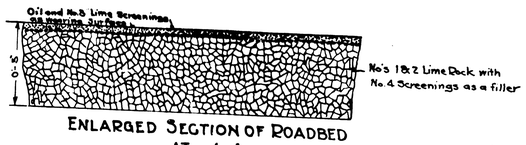

ENLARGED SECTION OF ROADBED
AT A-A
Scale 3"=1'

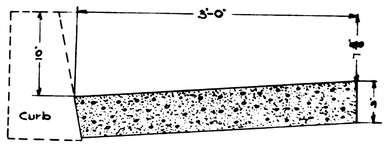

ENLARGED SECTION OF CONCRETE GUTTERS
SCALE 1½"=1'

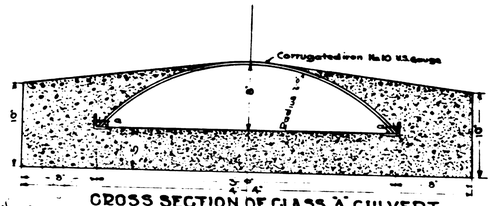

CROSS SECTION OF CLASS 'A' CULVERT
AT A-A
SCALE 1½"=1'

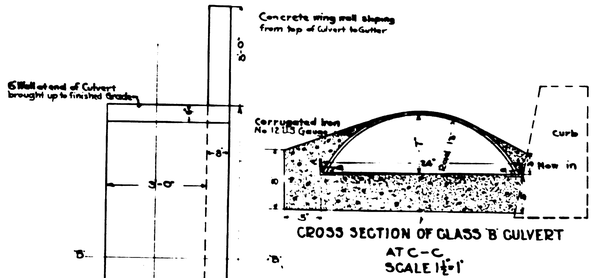

CROSS SECTION OF CLASS 'B' CULVERT
AT C-C
SCALE 1½"=1'

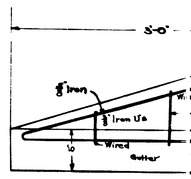

LONGITUDINAL S
OF
WING WA
SHOWING REINFO
Scale 1½"=1'

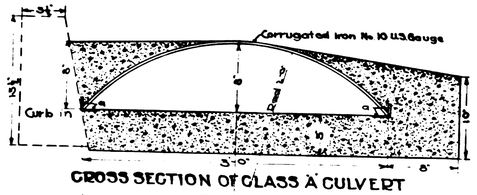

CROSS SECTION OF CLASS 'A' CULVERT
AT B-B
SCALE 1½"=1'

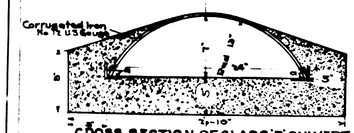

CROSS SECTION OF CLASS 'B' CULVERT
AT D-D
Scale 1½"=1'

CROSS SECTION OF NINTH STREET SHOWING CHARACTER
AND LOCATION OF IMPROVEMENTS AT B—B
Scale ½"=1'

Grade of Center Line of Street to be of Ordinance Grade
Cross Section modified according to formula a=
Where a=depression at quarter point.
c=height of Crown above gutter
n=no. of Sections of half Street.

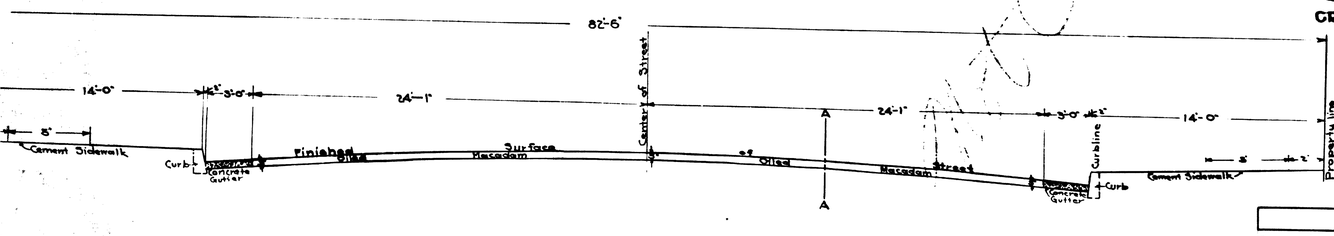

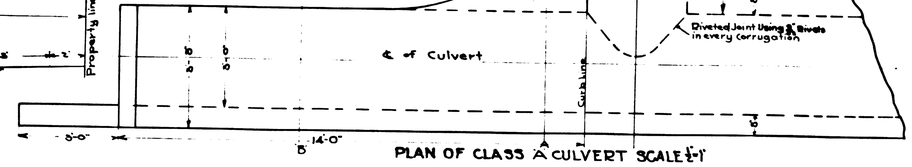

PLAN OF CLASS 'A' CULVERT SCALE ½"=1'

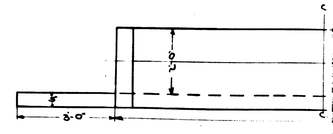
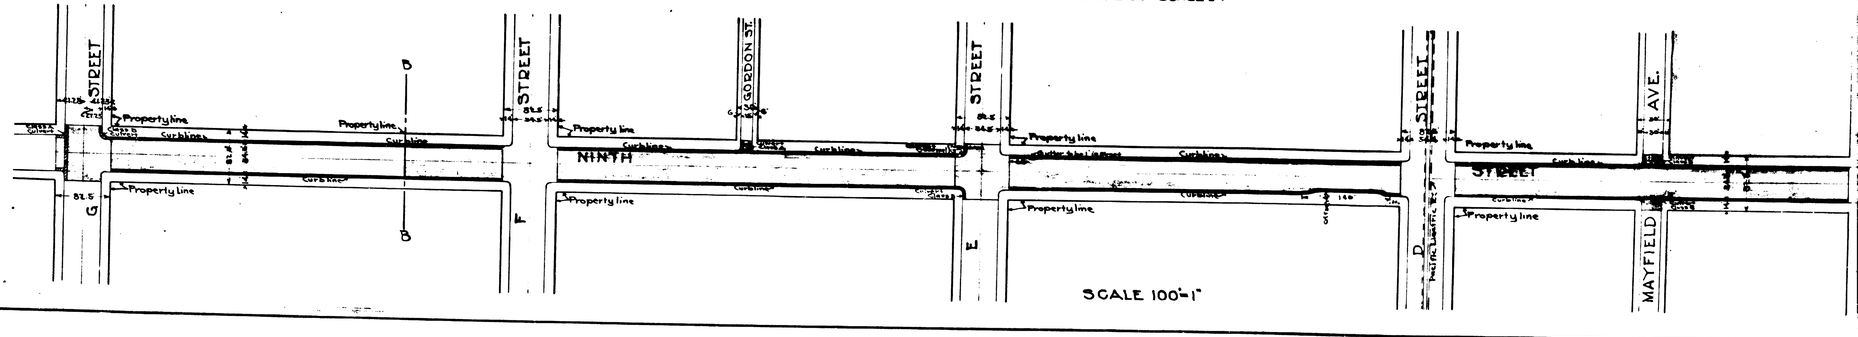
ABBREVIATIONS
The Mark (') Indicates Foot or Feet
The Mark (") Indicates Inch or Inches
St. Indicates Street
℄ Indicates Center Line
The Mark (=) Indicates equals
No. Indicates Number
Oiled Macadam Shown Thus
Concrete is Shown Thus
Culverts are Shown Thus
Gutters are Shown Thus
(a) Indicates an angle iron 2"×2"×⅜"