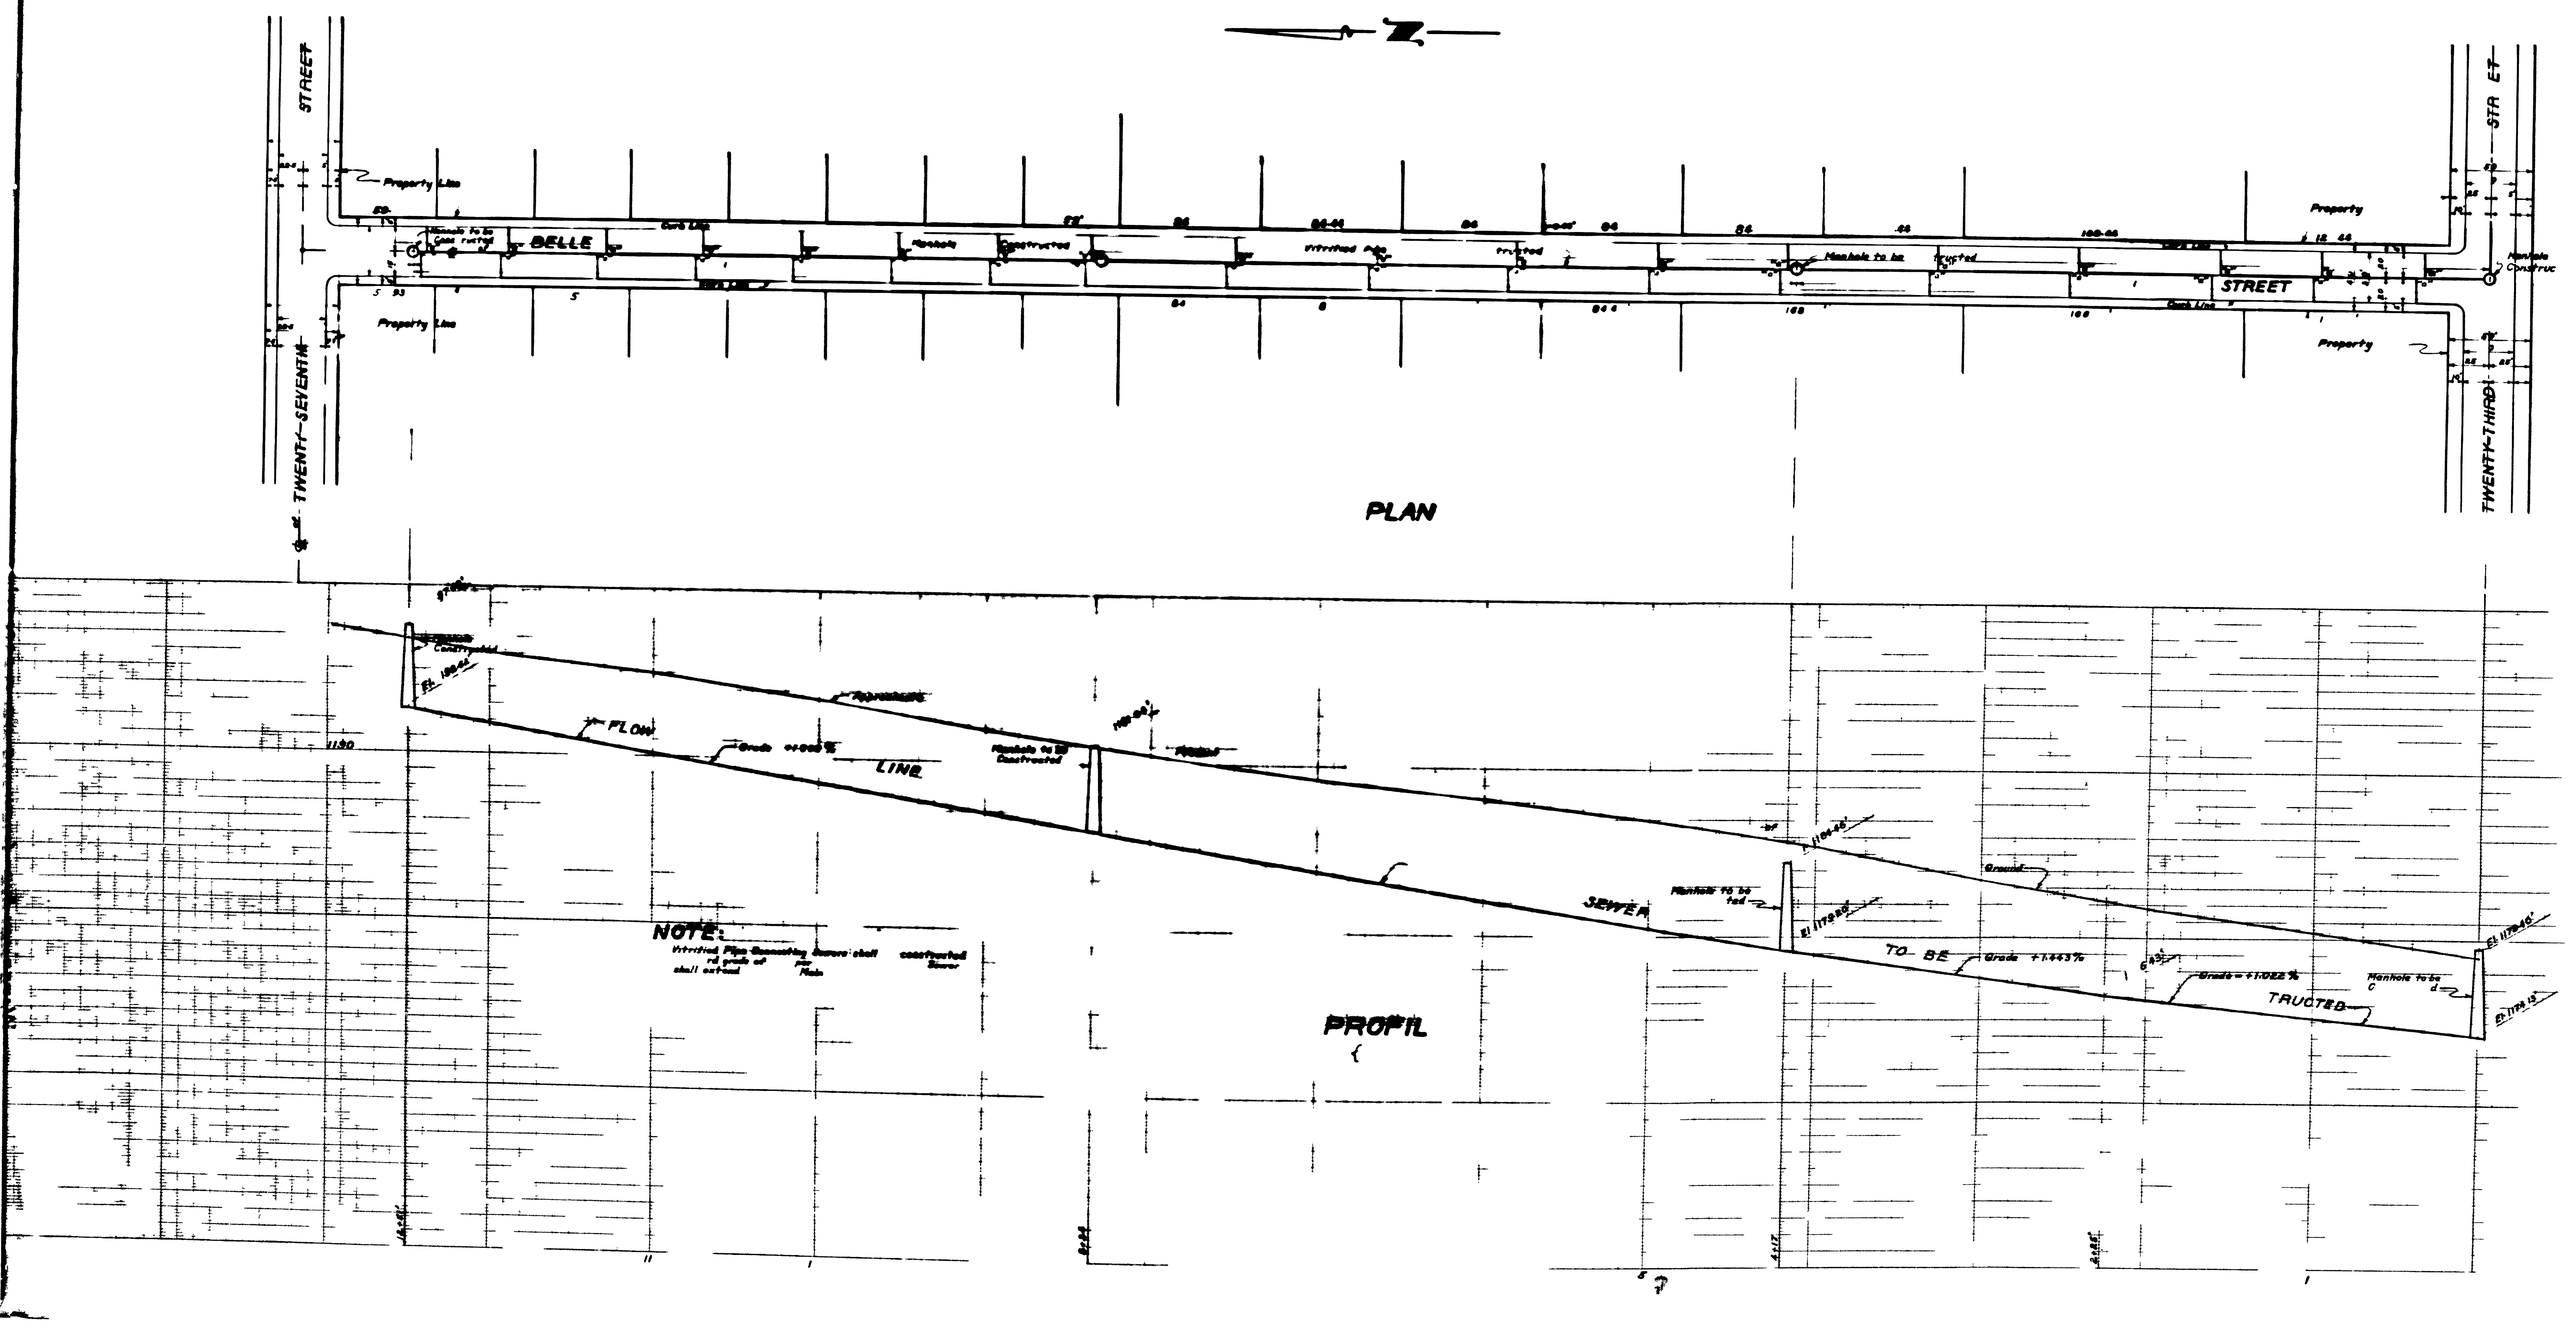
STREET
TWENTY-SEVENTH
BELLE
STREET
TWENTY-THIRD
Property Line
Property
Manhole to be constructed
Manhole to be
PLAN
FLOW
LINE
SEWER
TO BE
TRUCTED
Grade +1.443%
Grade = +1.022%
Ground
NOTE:
PROFIL

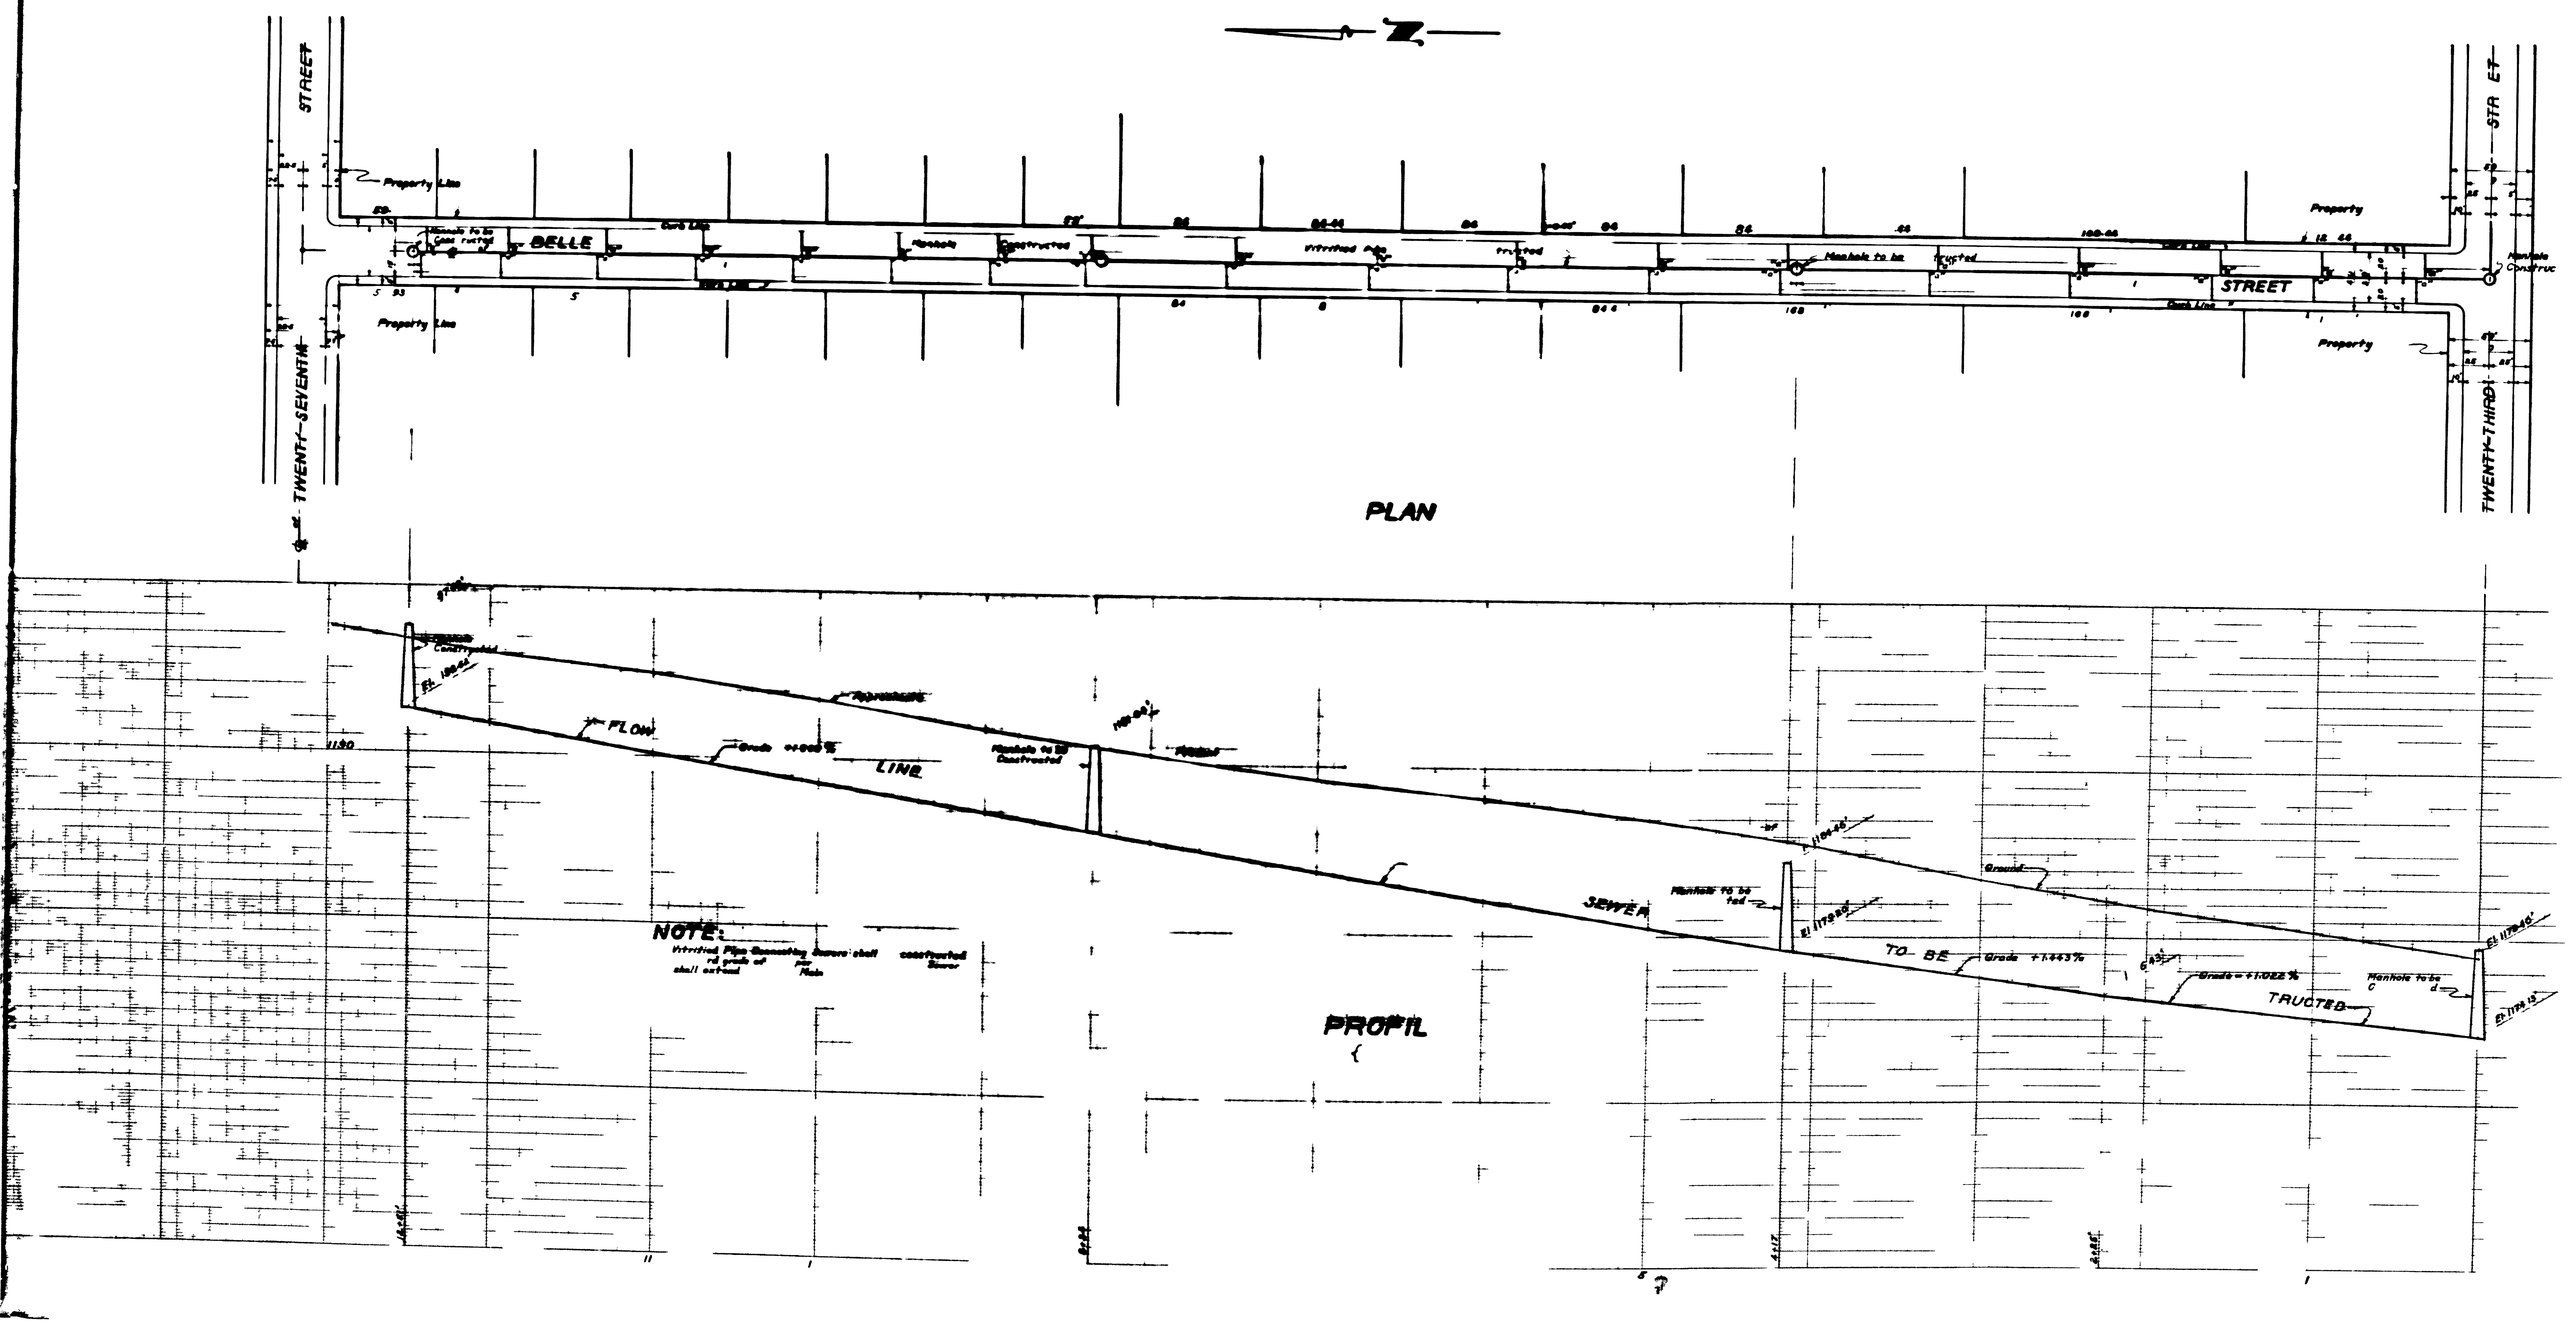
STREET
TWENTY-SEVENTH
BELLE
STREET
TWENTY-THIRD
Property Line
Property
Manhole to be constructed
Manhole to be
PLAN
FLOW
LINE
SEWER
TO BE
TRUCTED
Grade +1.443%
Grade = +1.022%
Ground
NOTE:
PROFIL