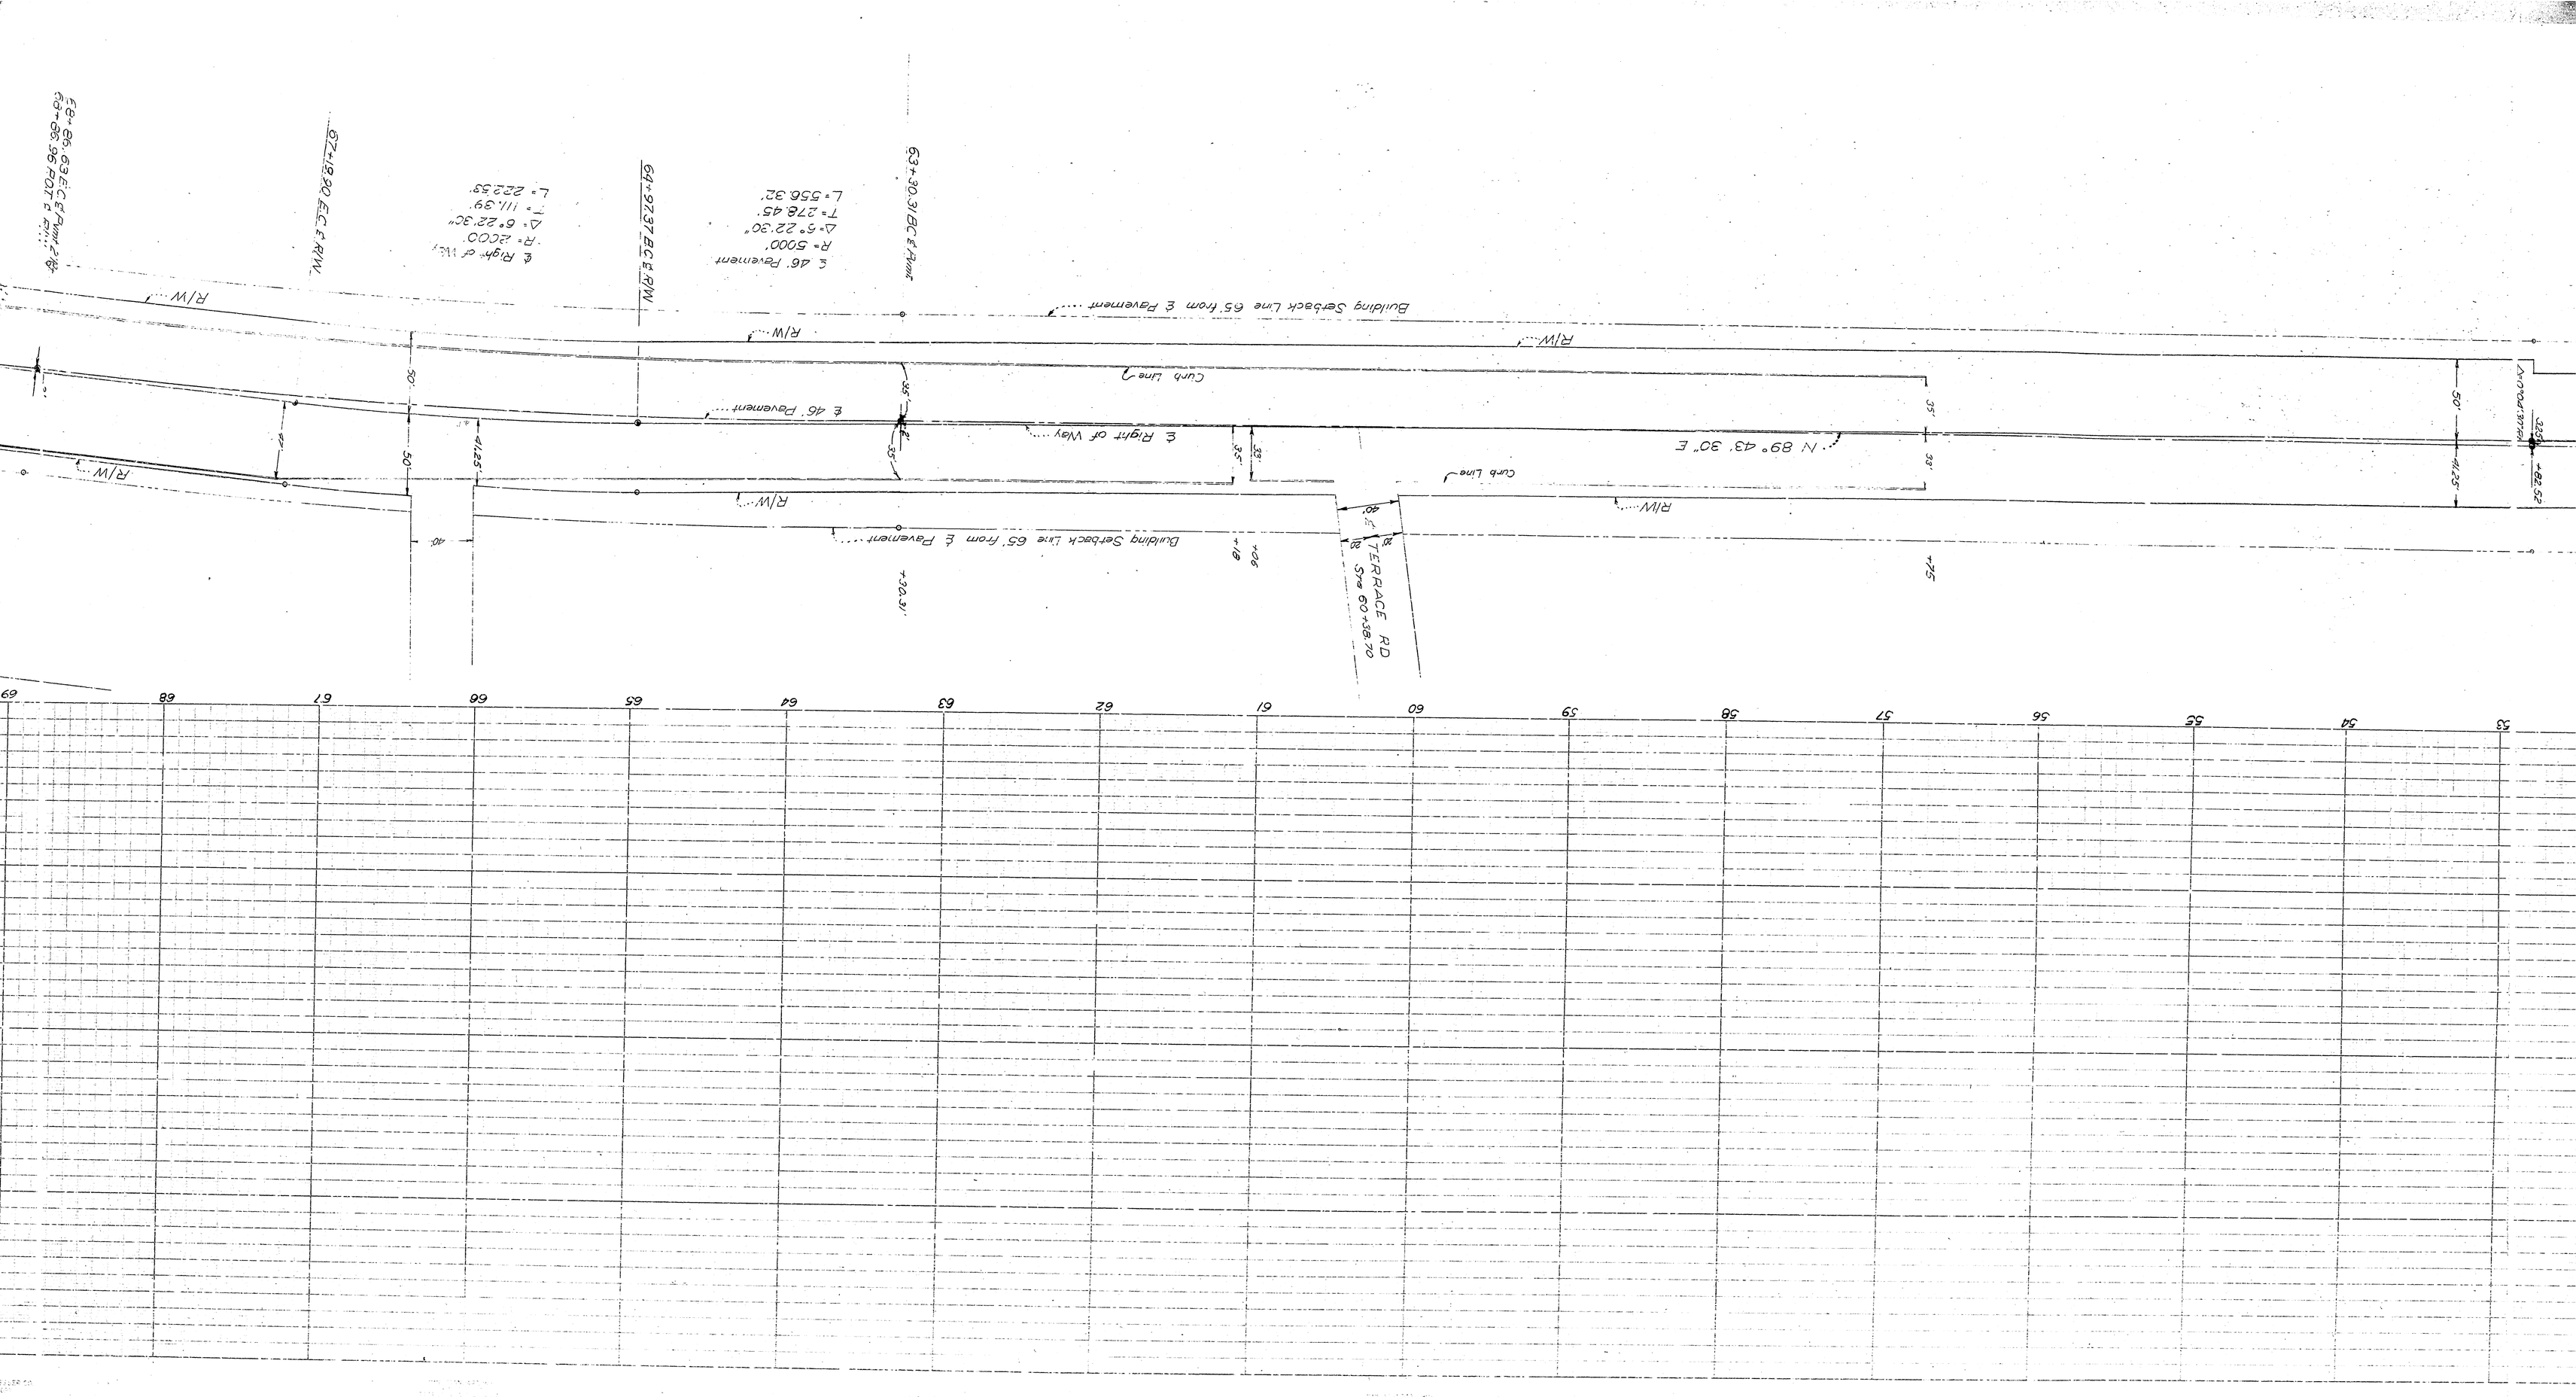

Building Setback Line 65' from ℄ Pavement
Curb Line
℄ 46' Pavement
℄ Right of Way
N 89° 43' 30" E
TERRACE RD
Sta 60+38.70
R/W